

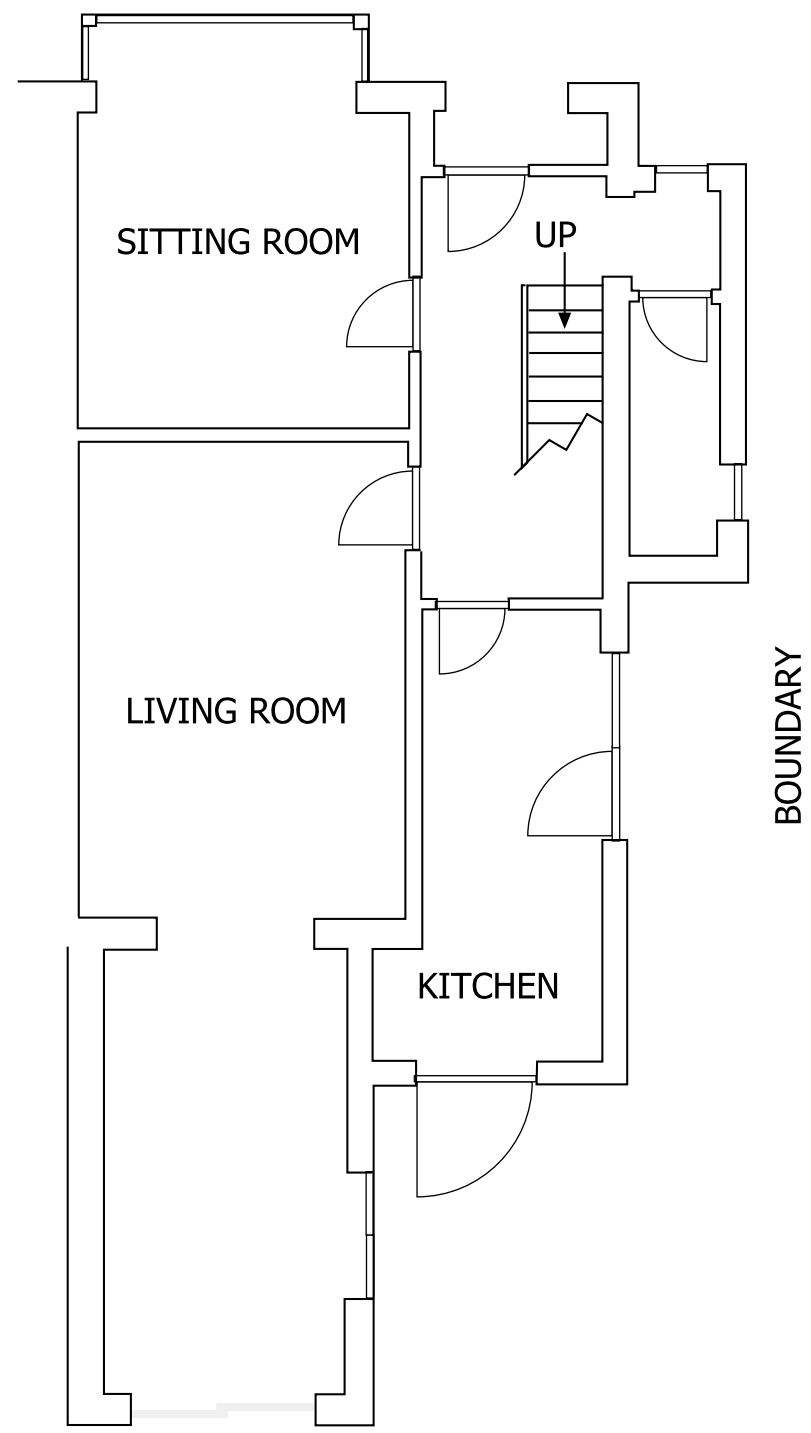


 


EXISTING GROUND FLOOR PLAN

 


The drawings have been produced for the purposes of submitting to the Local Authority & Building Control.


No dimension is to be scaled from this drawing.
Contractor must check all dimensions on site before starting any works or shop drawings.
All errors and discrepancies should be reported to the design team before commencing any work.

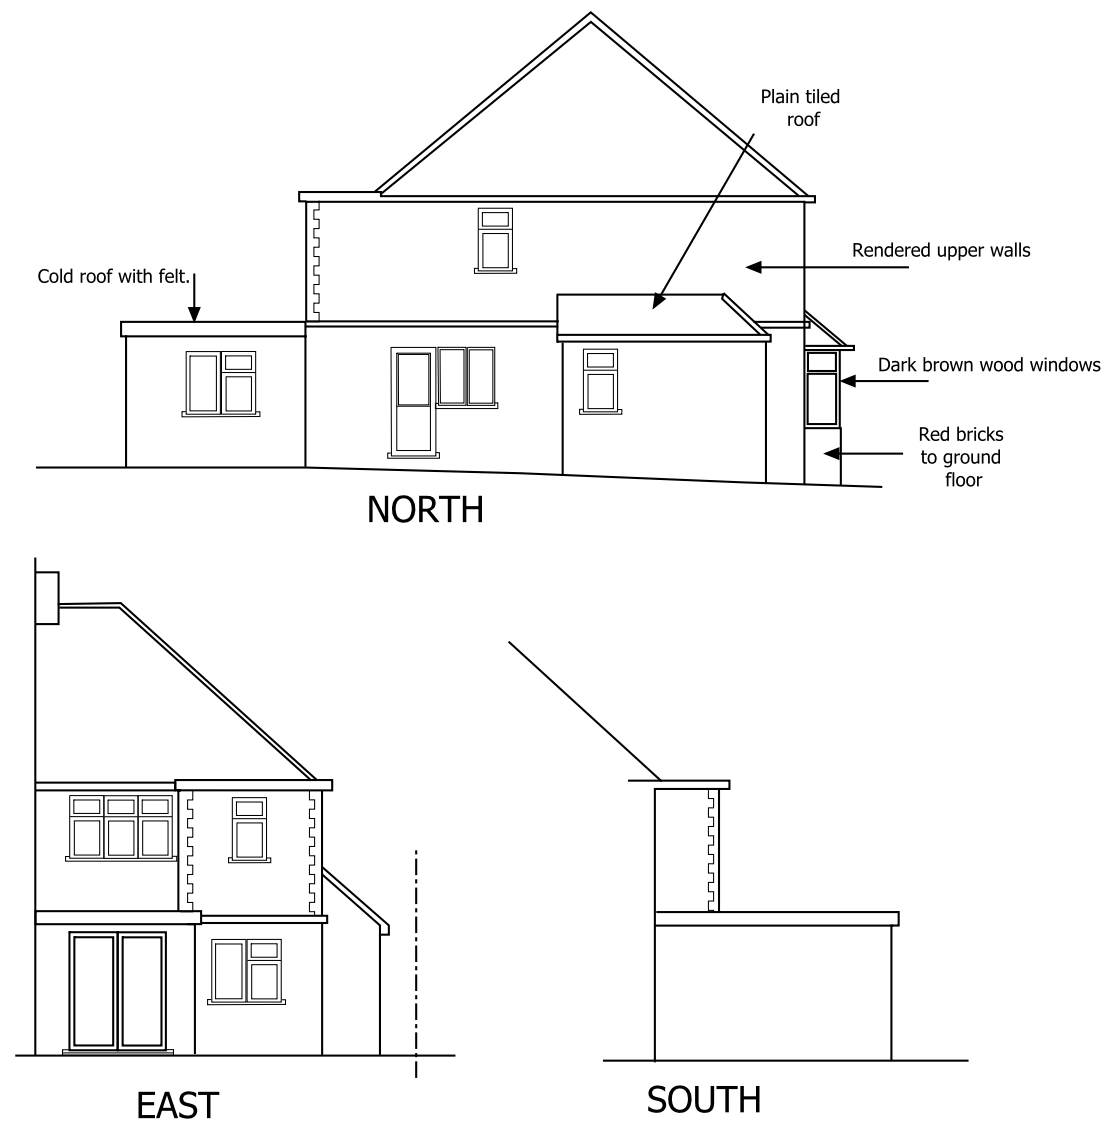

EXISTING ELEVATIONS

 

DRAWINGS TO BE READ IN CONJUNCTION WITH
STRUCTURAL ENGINEERS DRAWINGS AND DETAILS.

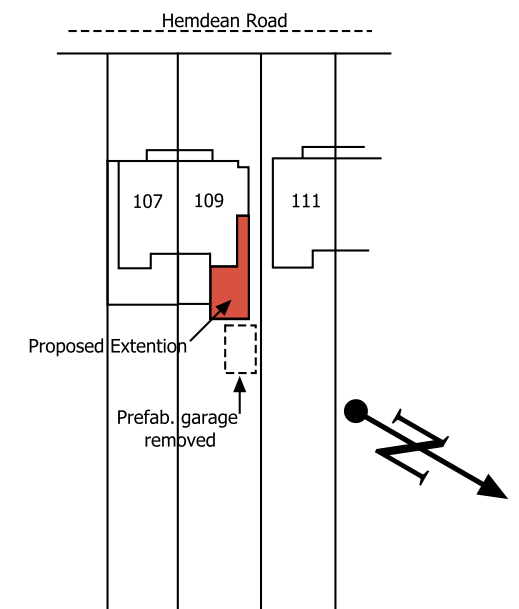

BLOCK PLAN 1/500

-	16.06.22	BUILDING REGULATION SUBMISSION	RR
Rev.	Date	Notes	By
FOR ISSUE TO BUILDING CONTROL			
Mr Rishi Ravindran			
Address: - 109 Hemdean Road, Caversham Reading RG4 7SS.			
Project PROPOSED SINGLE STOREY SIDE & REAR EXTENTION.			
Drawing: - EXISTING GROUND FLOORPLAN, ELEVATIONS AND BLOCK PLAN			
Drawing No: 109HR.BC001			