


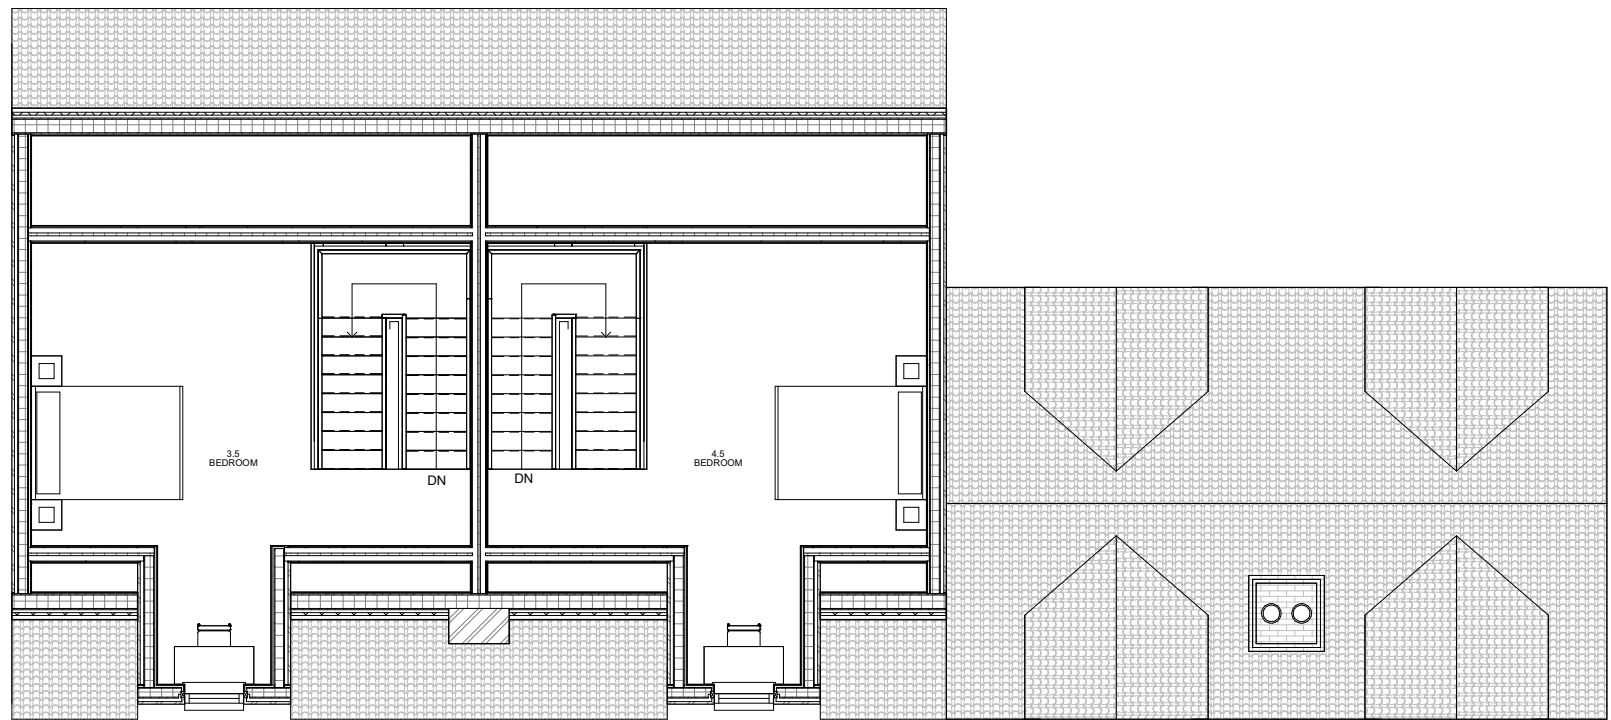

Rev	Description	Date
A	Scalebar added	09/12/2020
B	Layout amended as per LA's coments	27/09/2021
C	Layout and Unit mix amended	29/07/2022
D	Front Bay Windows amended, balcony removed	16/09/2022
E	Front Bay Window Added, Second floor plan amended	14/10/2022

CODE	SUITABILITY DESCRIPTION
STATUS	PURPOSE OF ISSUE

PROPERTY FOUNDATIONS GROUP
Investments and Developments

PROJECT

85 PELL STREET

TITLE

PROPOSED SECOND FLOOR PLAN

CLIENT

JOHN RIVERS

DRAWN BY Author	CHECKED BY Checker	DATE 01/05/20
--------------------	-----------------------	------------------

SCALE (@ A1) 1 : 50	PROJECT NUMBER AAIMS_12
------------------------	----------------------------

DRAWING NUMBER PD102	REV E
-------------------------	----------