

NOTE:
Any discrepancies between this drawing, specialist contractor's drawings and client's specification should be notified immediately.
All specialist contractors must visit site and be responsible for their own dimensions



FRONT ELEVATION




SIDE ELEVATION




REAR ELEVATION




SIDE ELEVATION

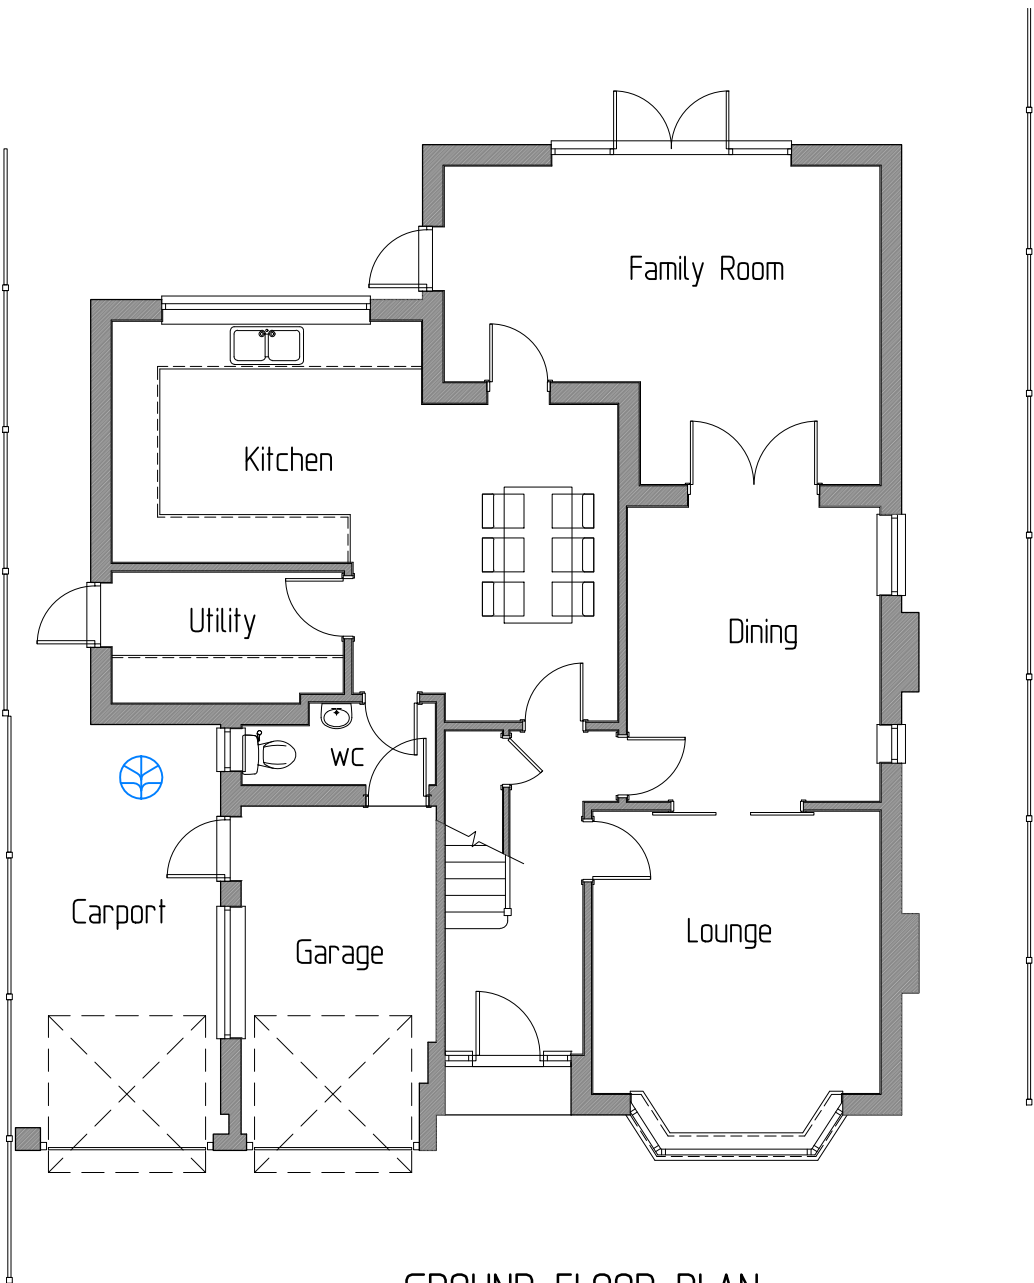

GROUND FLOOR PLAN

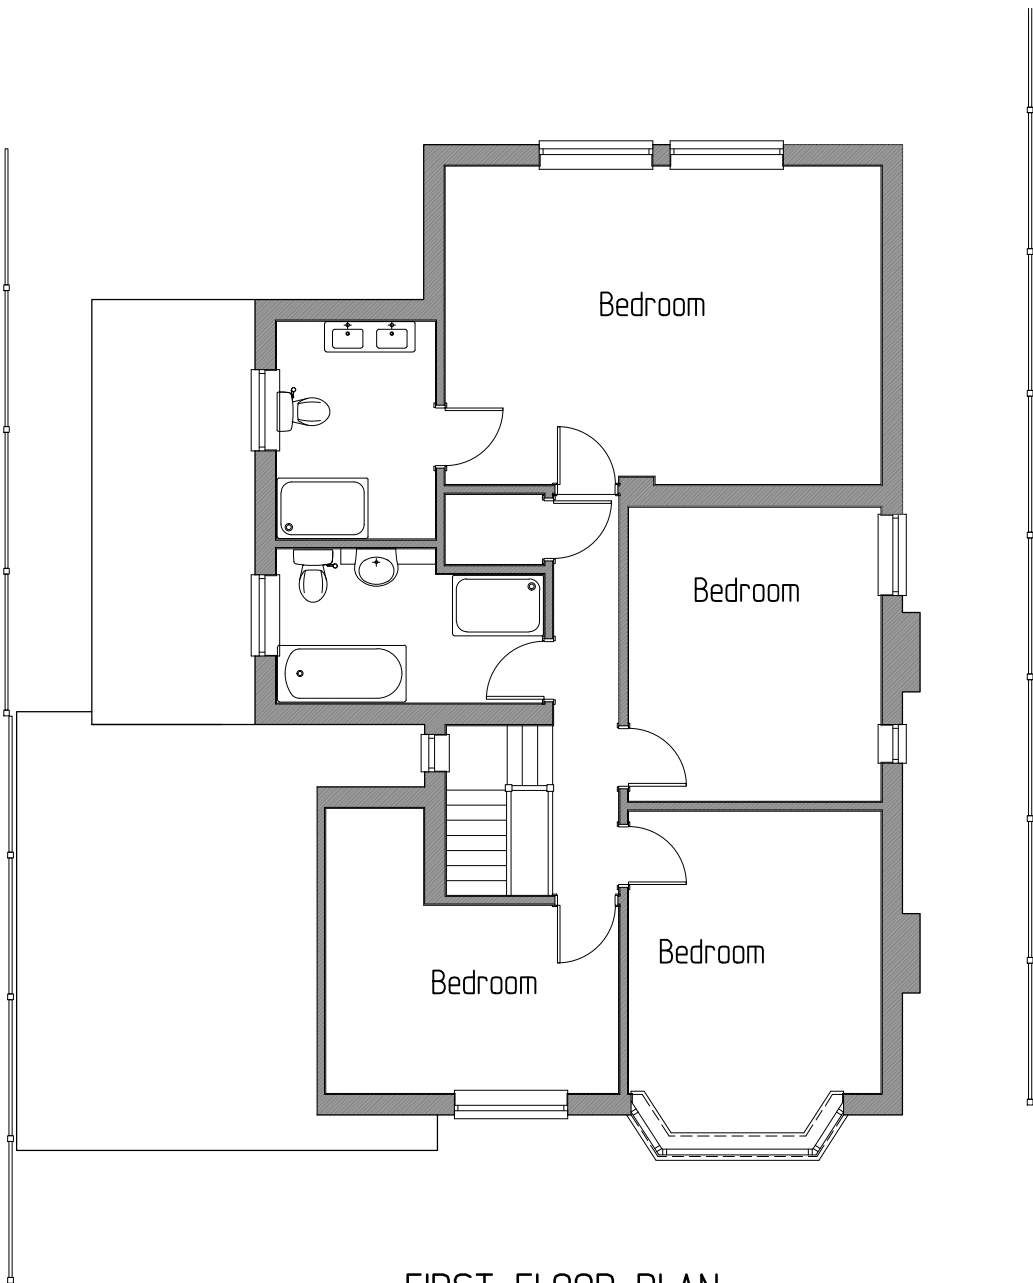

FIRST FLOOR PLAN

 

REV.	DATE	COMMENTS
PROJECT 31 Eric Avenue, Emmer Green, RG4 8QU		
PROJECT TITLE Single storey side extension to form new garage, convert existing garage to home office and first floor side extension		
DRAWING TITLE EXISTING PLANS & ELEVATIONS		

SK-tec Ltd
Planning & Technical Services
58 Hilltop Road, earley, Reading, Berkshire, RG6 1DA
tel: 01183 759987, mob: 07714 100537
e-mail: steve@sk-tec.co.uk

CLIENT Mr & Mrs Cooper	
SCALE 1:100 (A2)	DATE Oct '22
DRG. No. 22/868-01	REV.