



Notes
This drawing is prepared solely for design and planning submission purposes. It is not intended or suitable for either Building Regulations or Construction purposes and should not be used for such.
To be be read in conjunction with all other relevant documentation and drawings.
Express Planning to be immediately notified of discrepancies.
All dimensions to be cross-checked on-site prior to manufacture and construction.
Express Planning accepts no liability for any expense, loss or damage arising from any variation made to this drawing or in the execution of the work.
Copyright belongs to Express Planning Ltd.

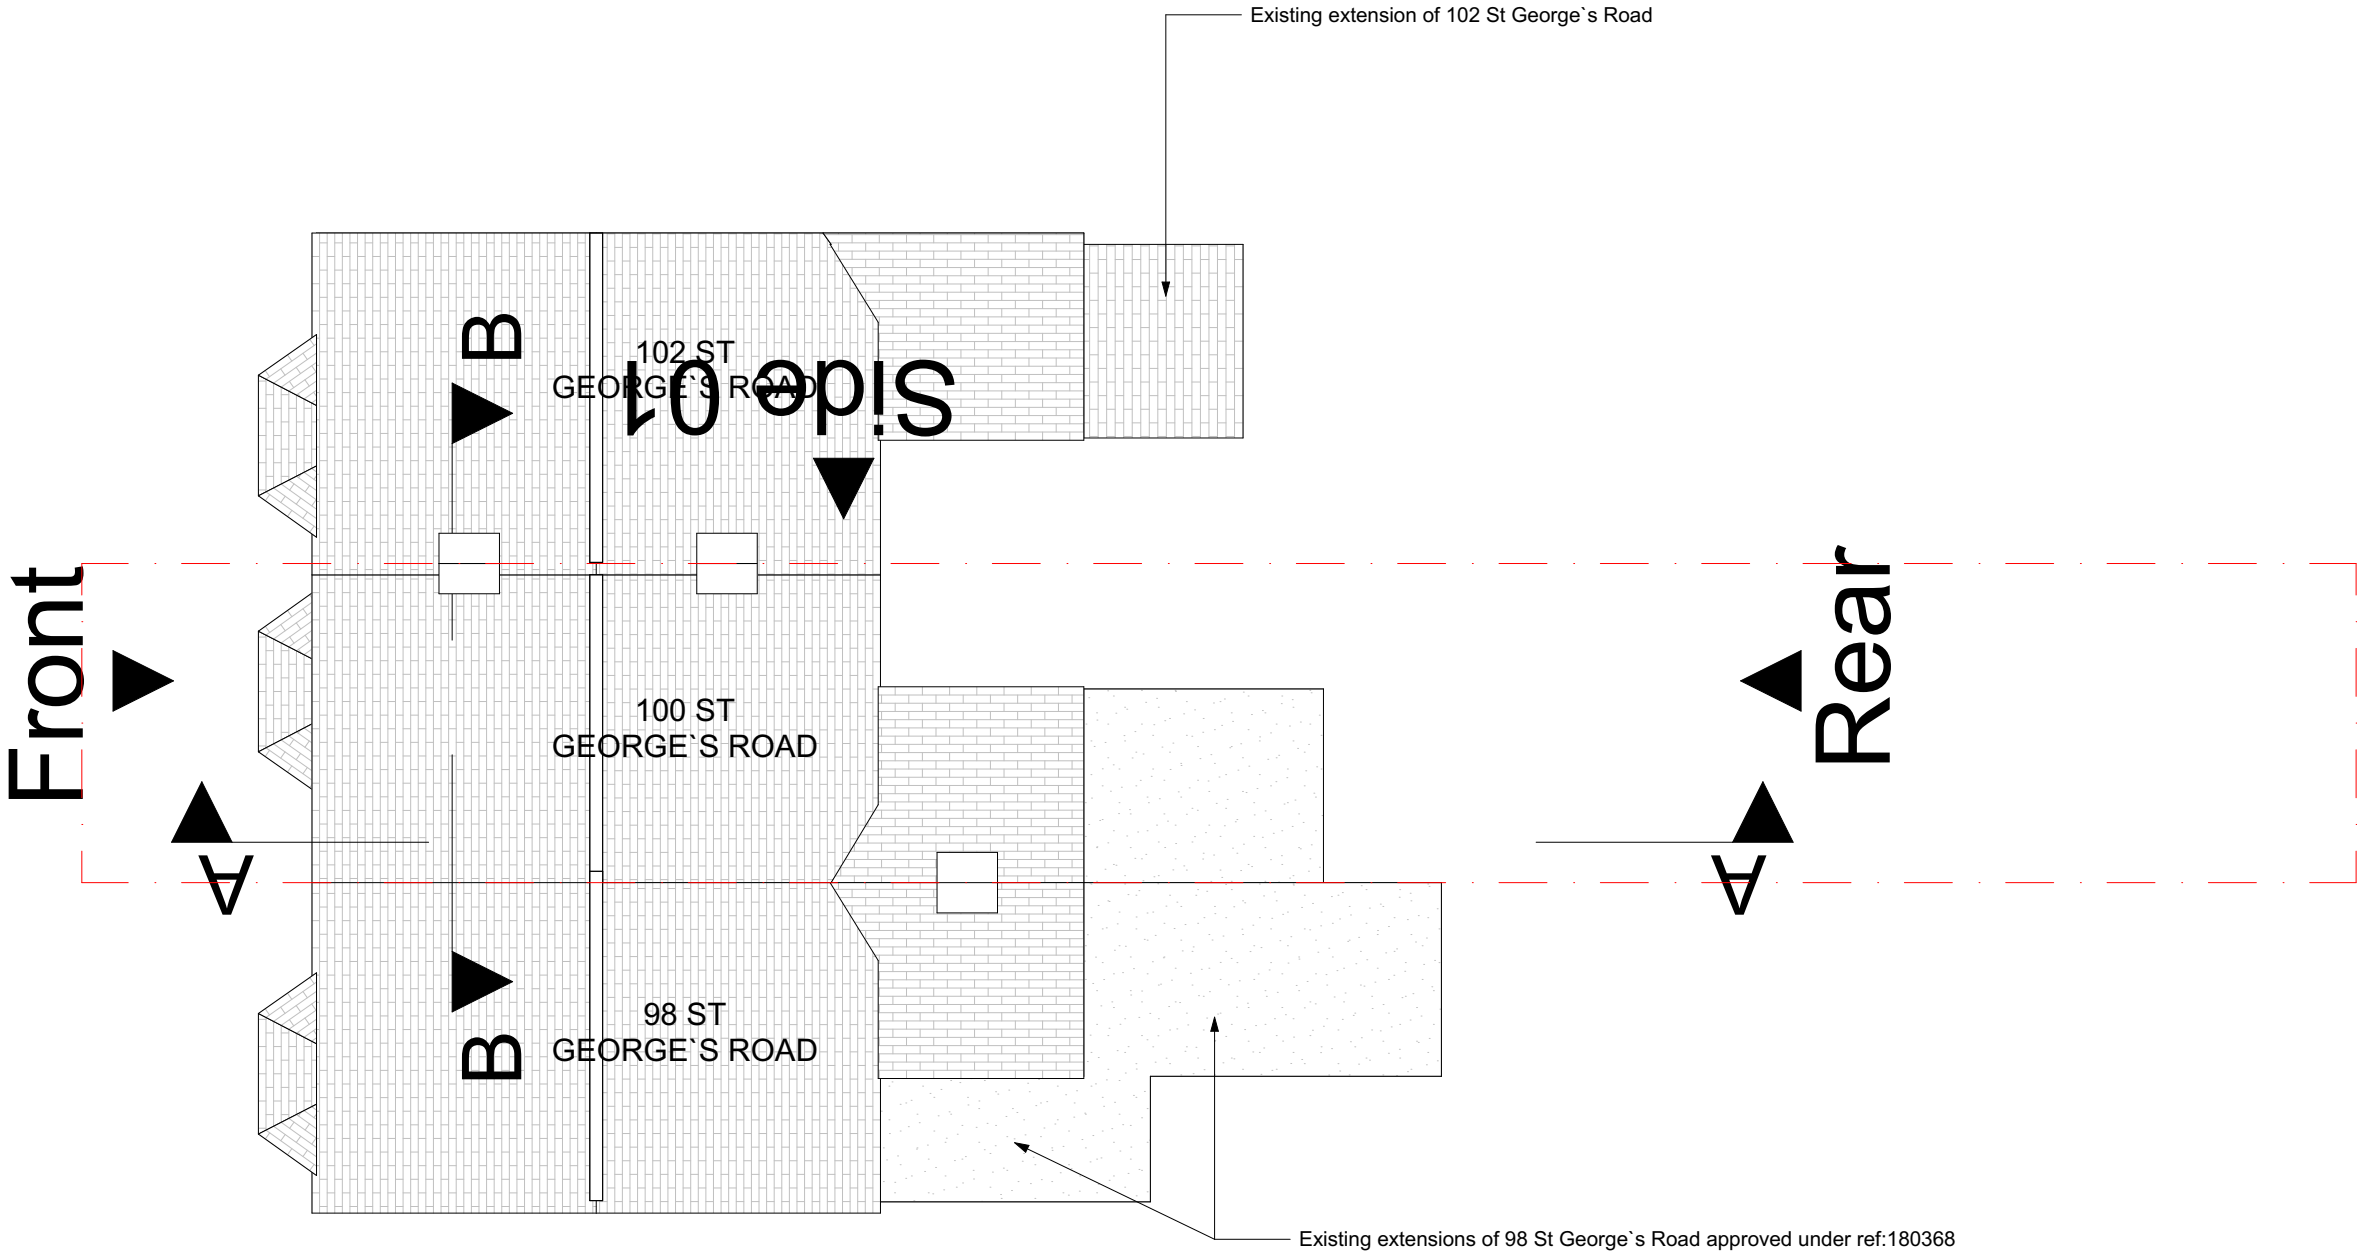

Existing Site Plan
Scale: 1:100

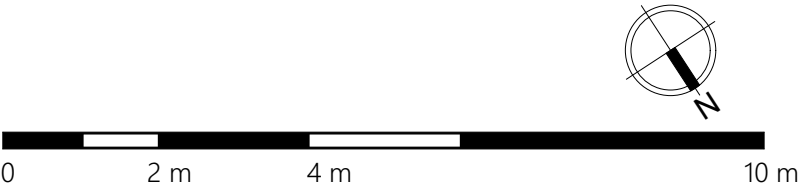

	Status S0	Scale @ A3 1:100	Purpose of Issue Planning	Originator Express Planning	Project Address 100 St George's Road, Reading, RG30 2RH	Project Description Certificate of lawfulness for the construction of a 2.72m deep-2.65m high single storey rear extension	Layout Title Existing Site Existing Site Plan	Drawing Number			
		Project No: 149- RG30	Date 16 February 2023	Checked by MA				project	originator	zone	level
								type	role	number	rev
								149-RG30 - GA - ZZ - XX - DR -N/A -	100100		