



Front Elevation (West)

Scale 1:100




Side Elevation (South)



Rear Elevation (East)



Side Elevation (North)

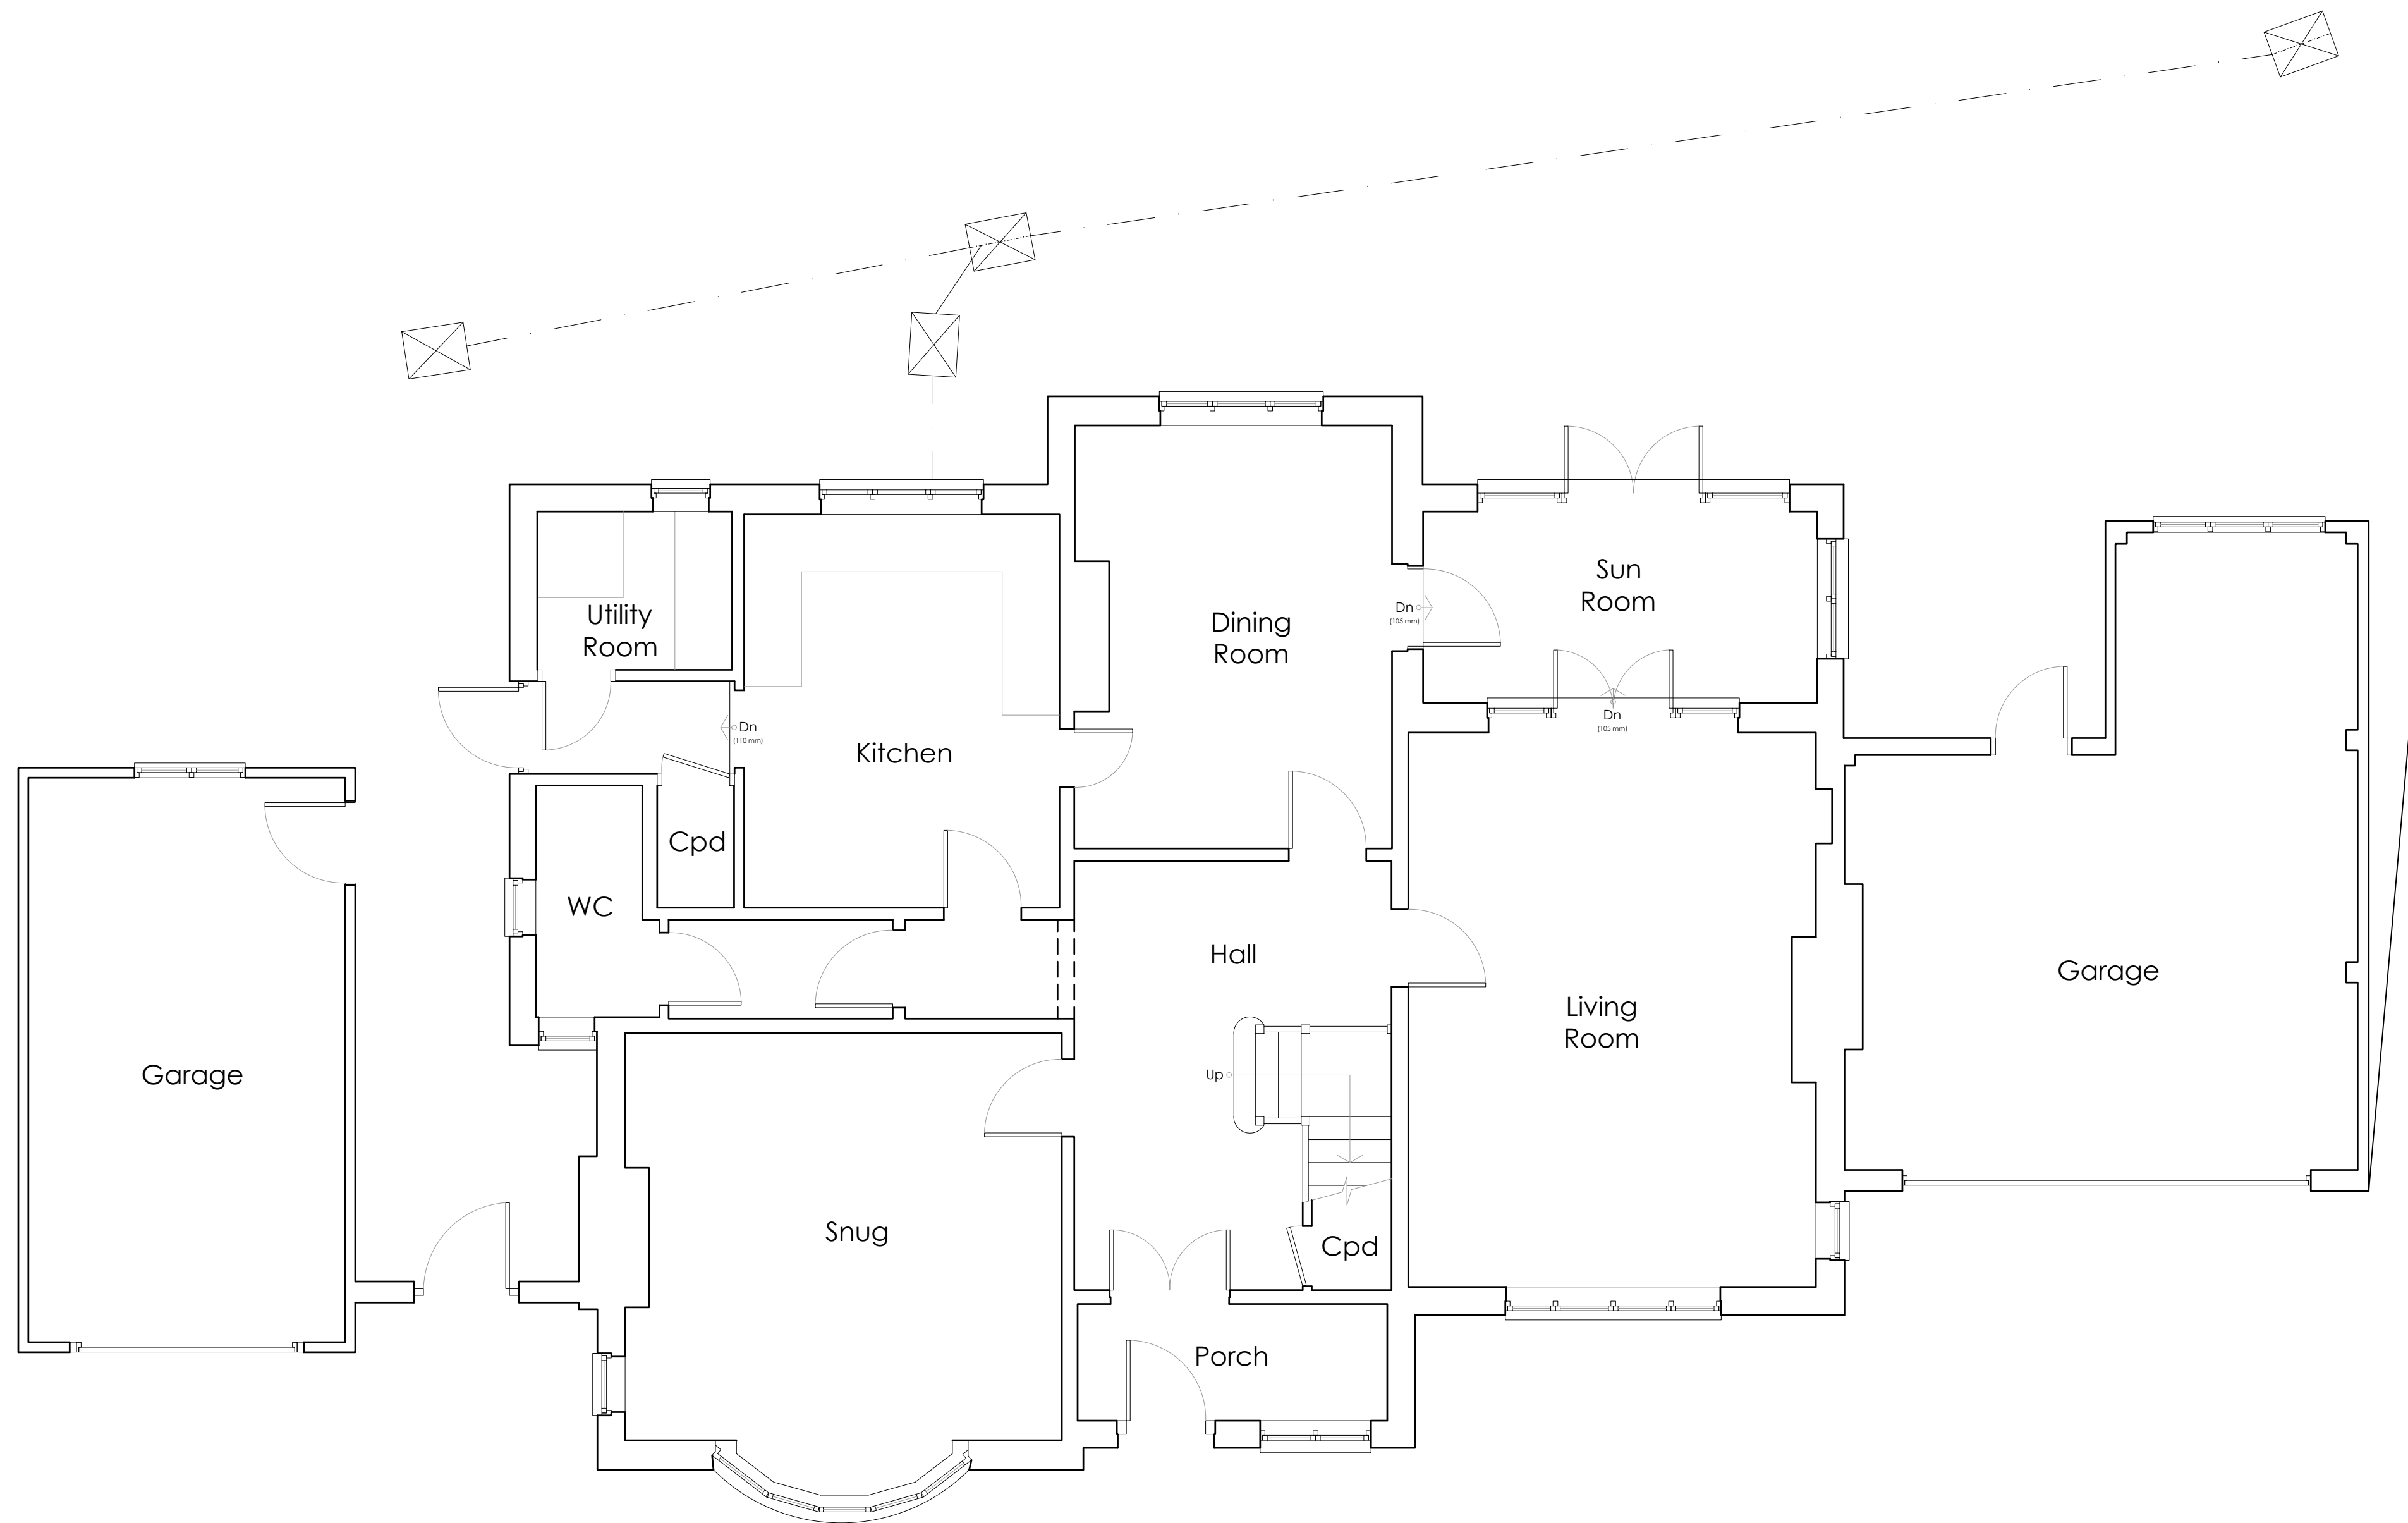


0m 1m

5m


Ground Floor Plan

Scale: 1:50

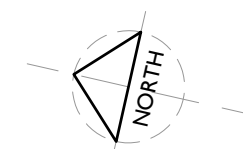

Block Plan

Scale: 1:500

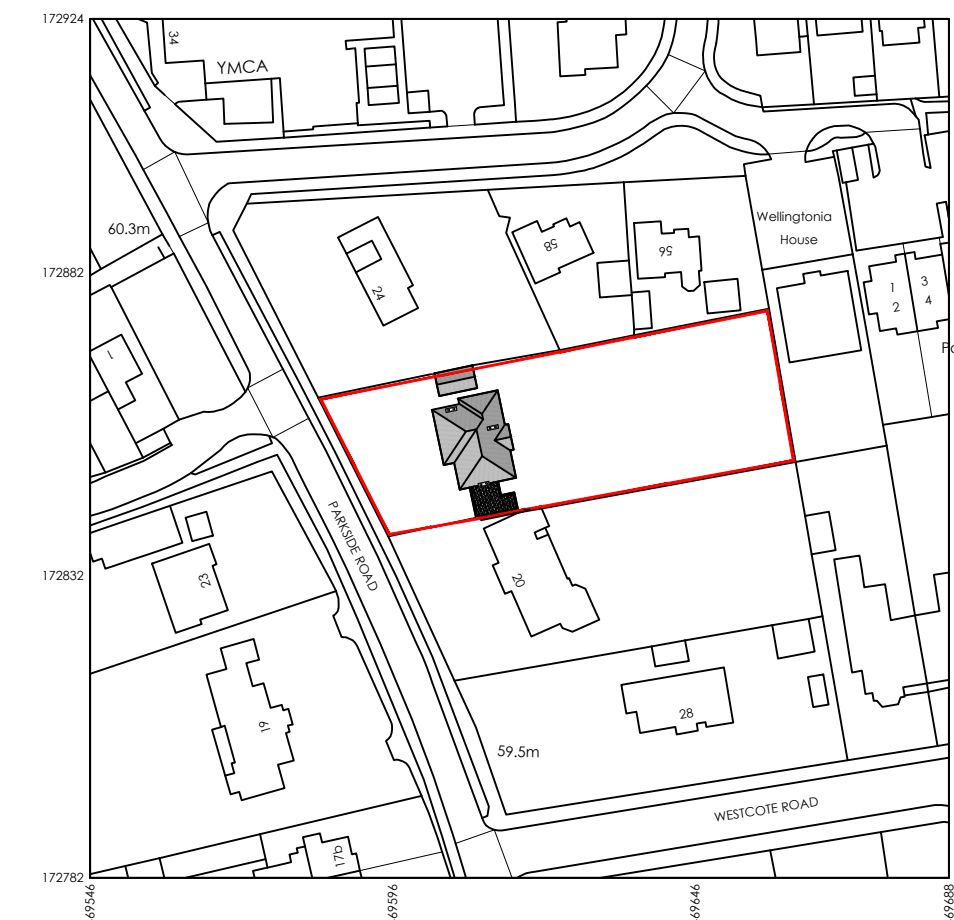

Site Location Plan

Scale: 1:1250



ORIGINAL DRAWING AT A1

Rev:	Date:	Description:	Drawn:
Copyright ©			
Michael Pagliaroli Architects Ltd			
Chartered Architect: Residential Development: Listed Building Consultants			
Bartholomew House, 38 London Road Newbury, Berkshire, RG14 1JX Telephone: 01635 246177			
Project:			
Proposed Extensions and Alterations to 22 Parkside Road, Reading, RG30 2DB			
For:			
Mr and Mrs Powlesland			
Drawing Title:			
Existing Plans and Elevations Block Plan			
Scale:	1:50	1:100	Date:
1:500	1:1250	October 2022	Drawn:
Drawing No:			Revision:
1389 - EX01			TM