




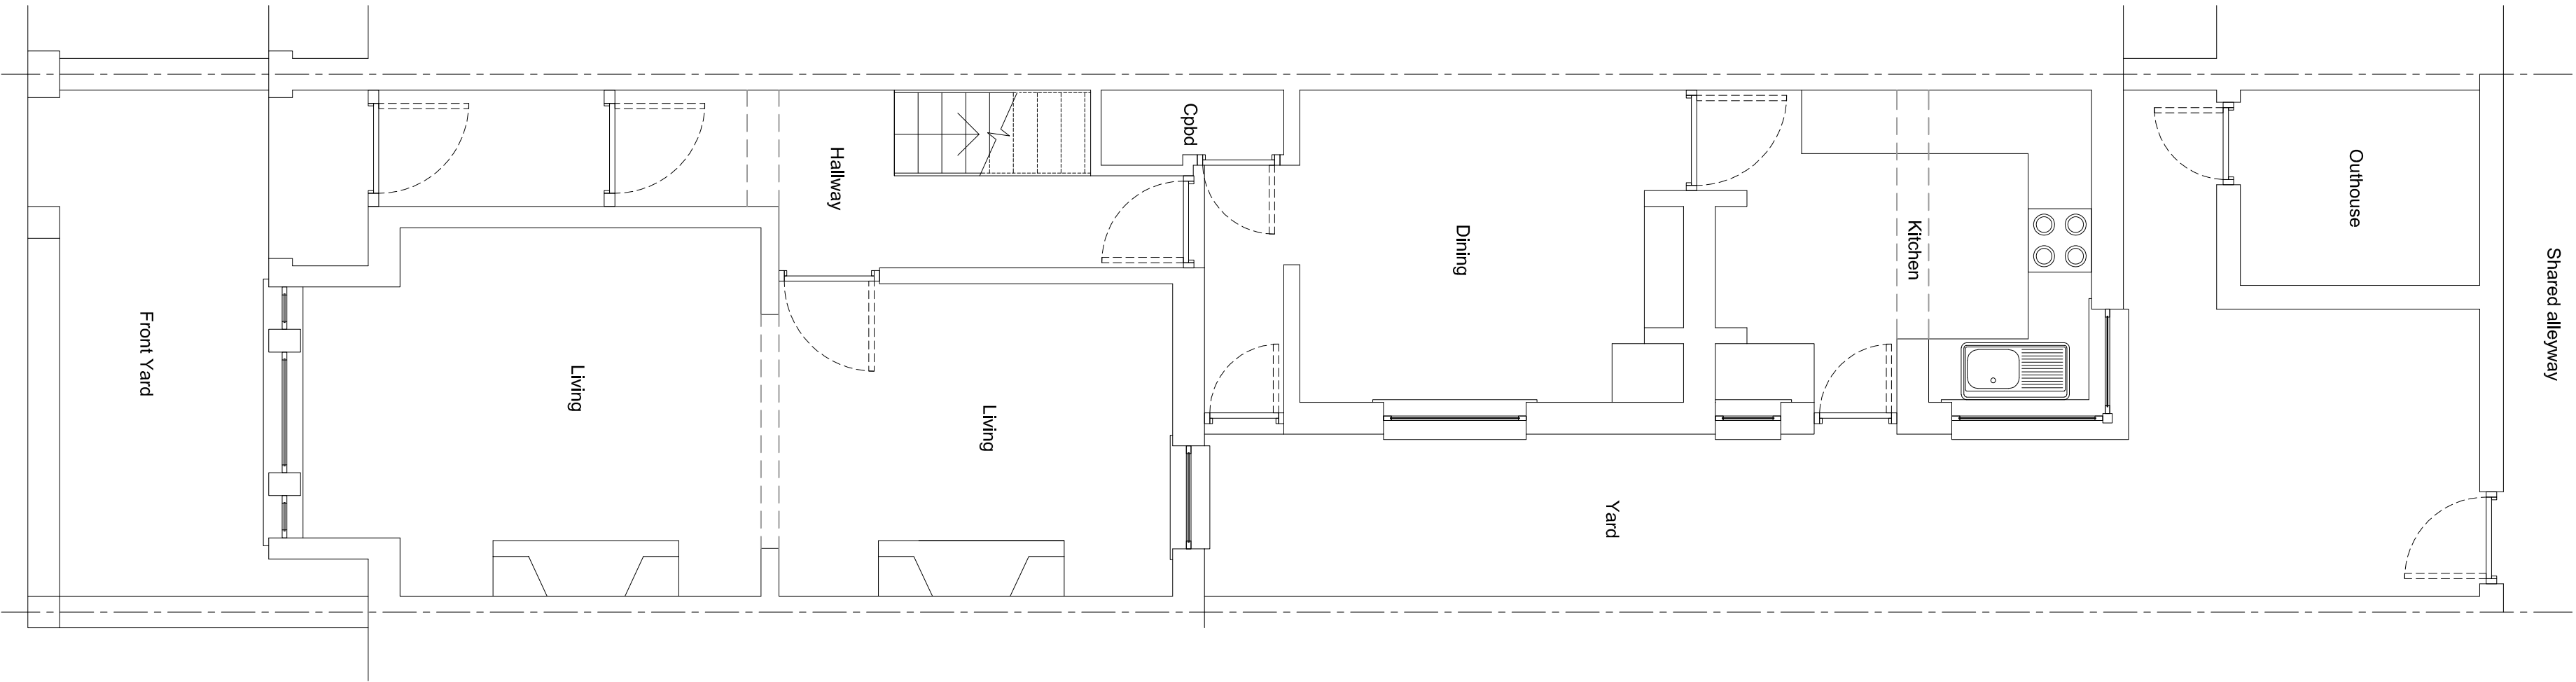


01 Existing Ground Floor
1:50

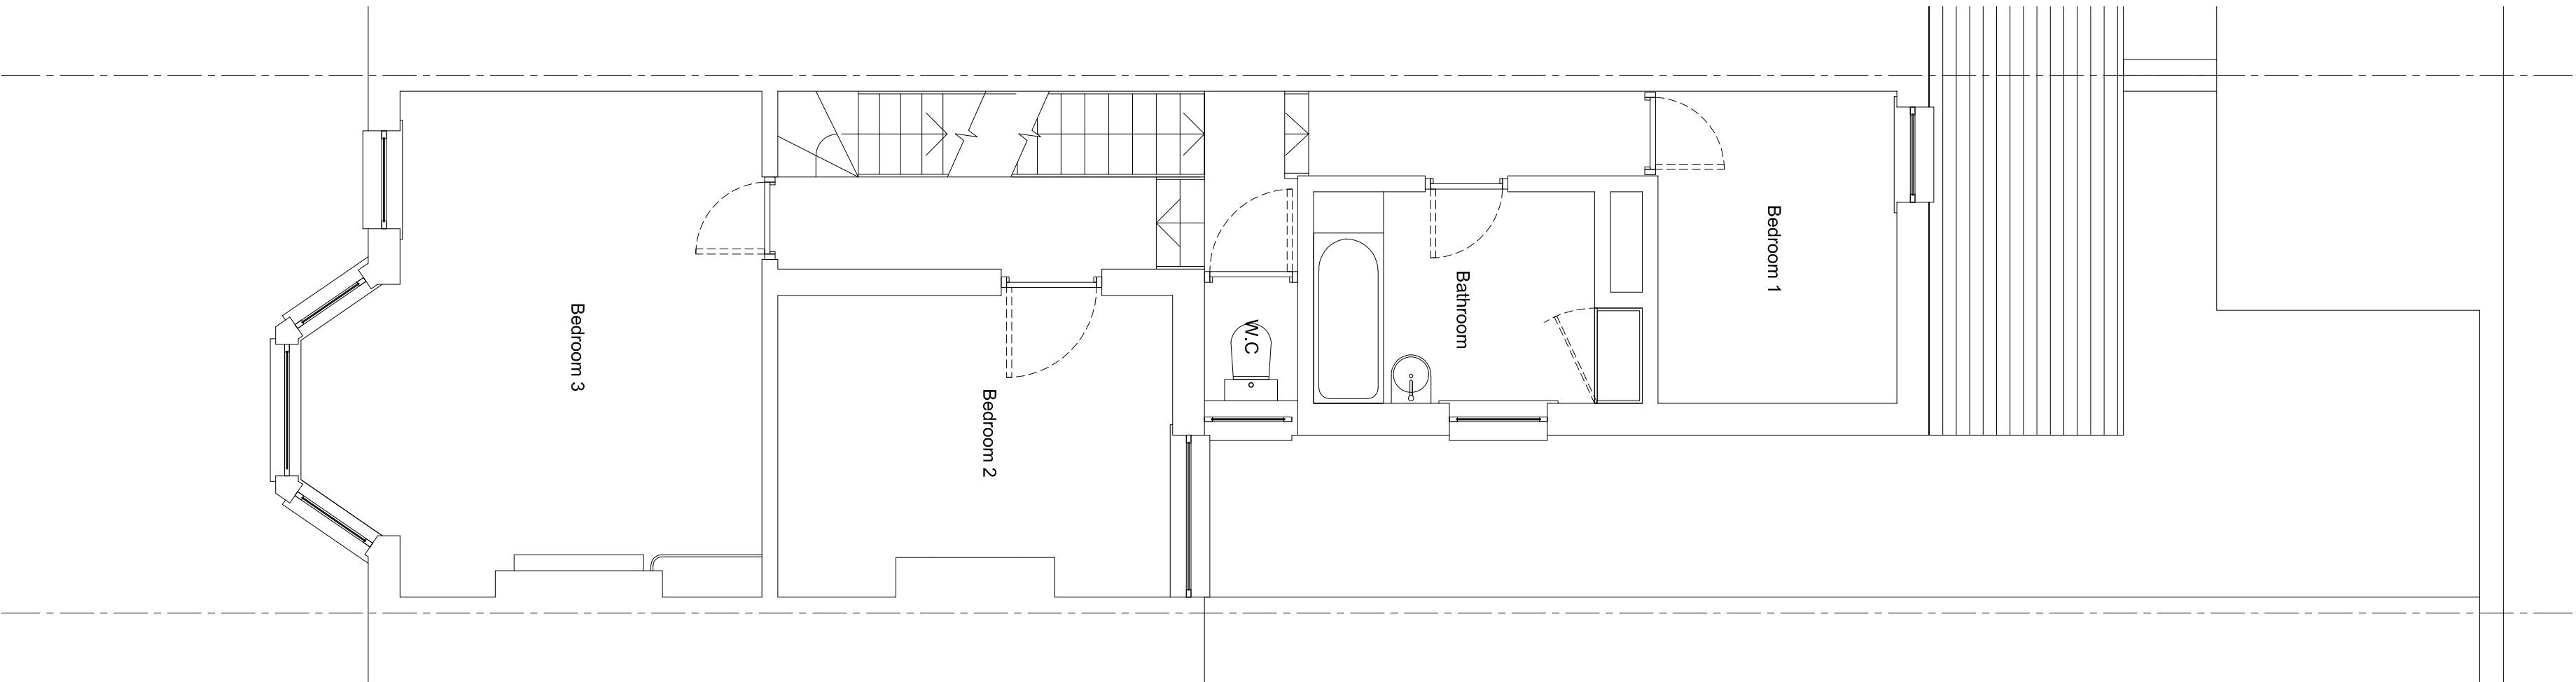

02 Existing First Floor
1:50

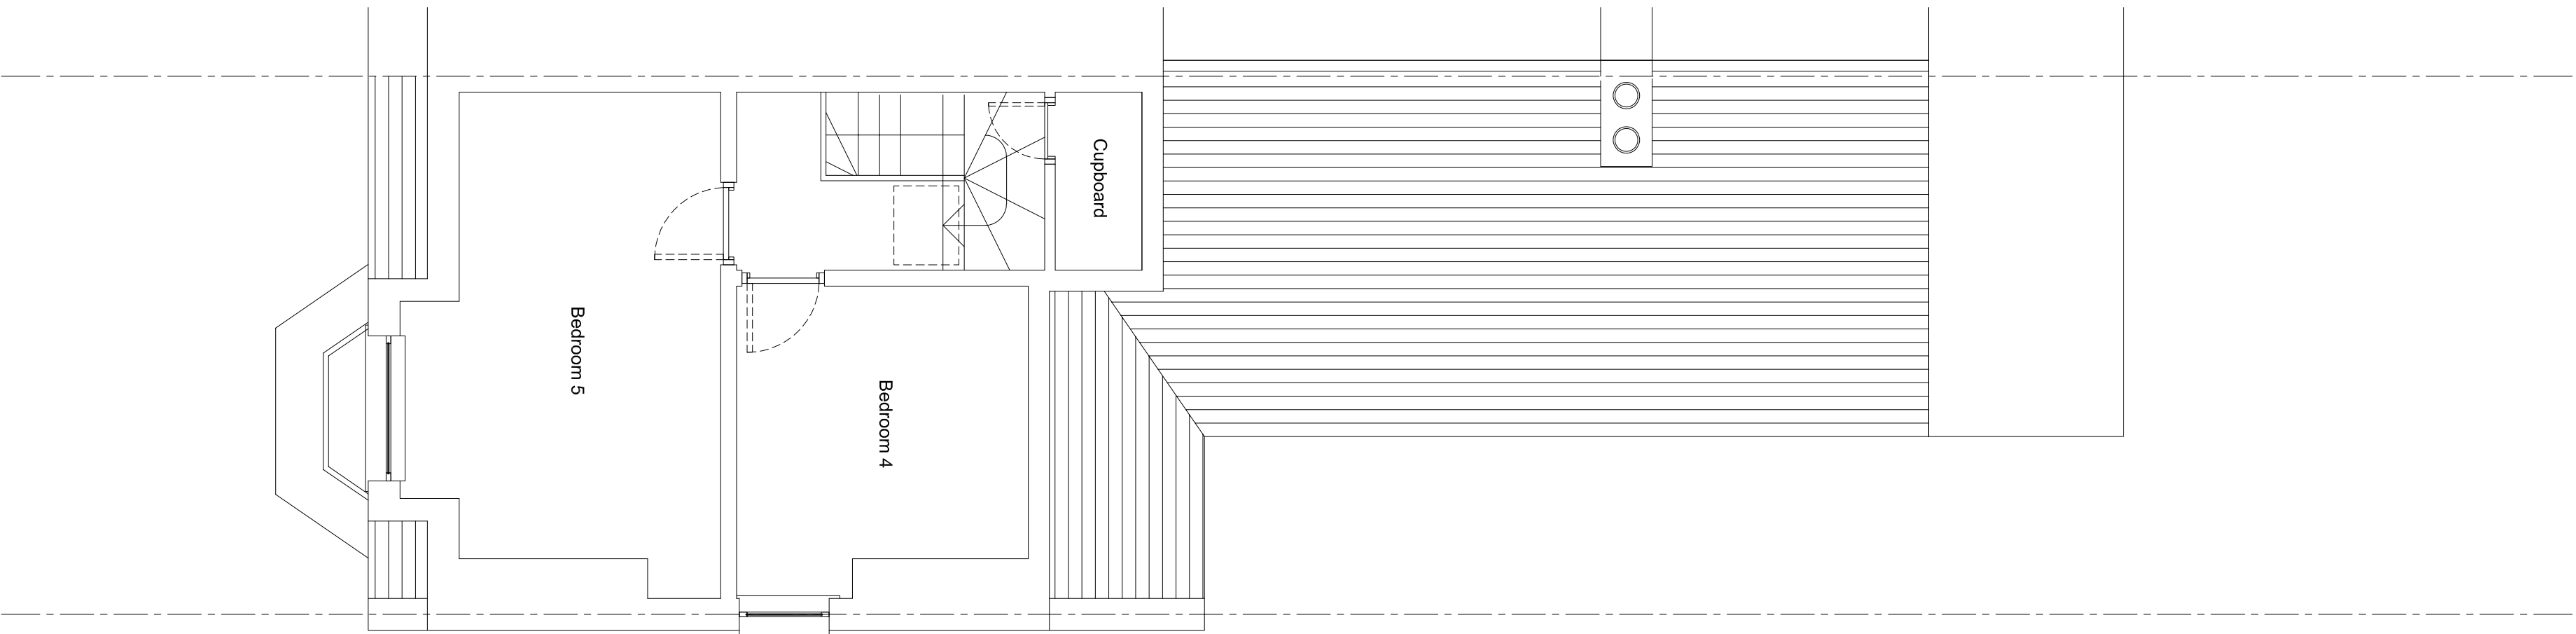

03 Existing Second Floor
1:50

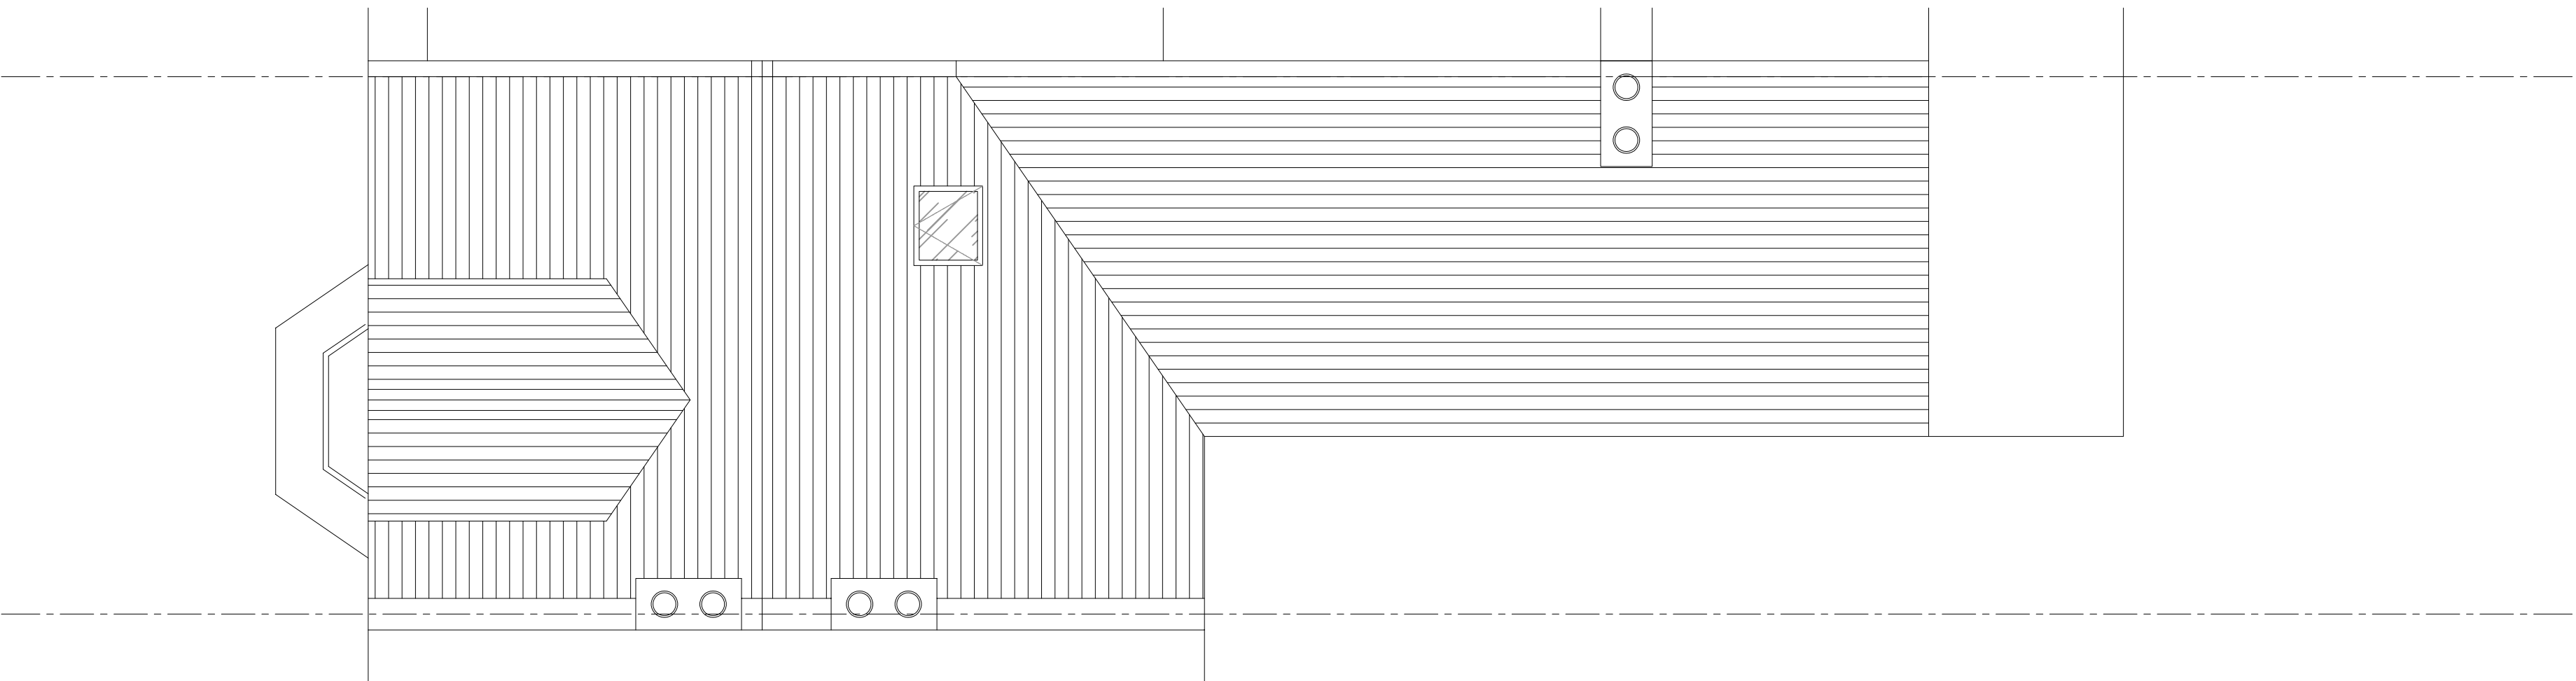

04 Existing Roof Plan
1:50




Scale 1:50 @ A1



05 Location Plan
1:1250



06 Block Plan
1:500

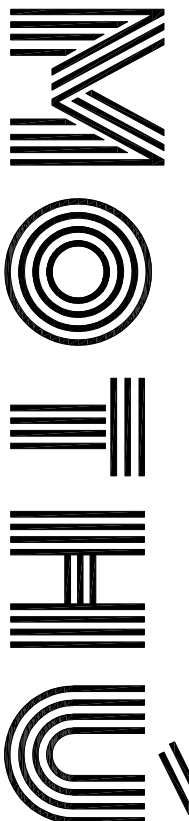

FOR PLANNING

Project
10 Argyle Street, Reading

5 Myrtle Road,
10 Argyle Street,
London

Existing Plan
A 221 001

Drawn by
Checked by
Scale
Date

DS
1:50 @A1
Sept '22

28.09.22 ISSUED FOR PLANNING	DS
07.08.22 ISSUED FOR DISCUSSION	DS
Rev	Date
Revised by	By
Checked	Checked

This drawing is the copyright of MTC. Design and cannot be used for any other purpose than the one for which it was prepared