




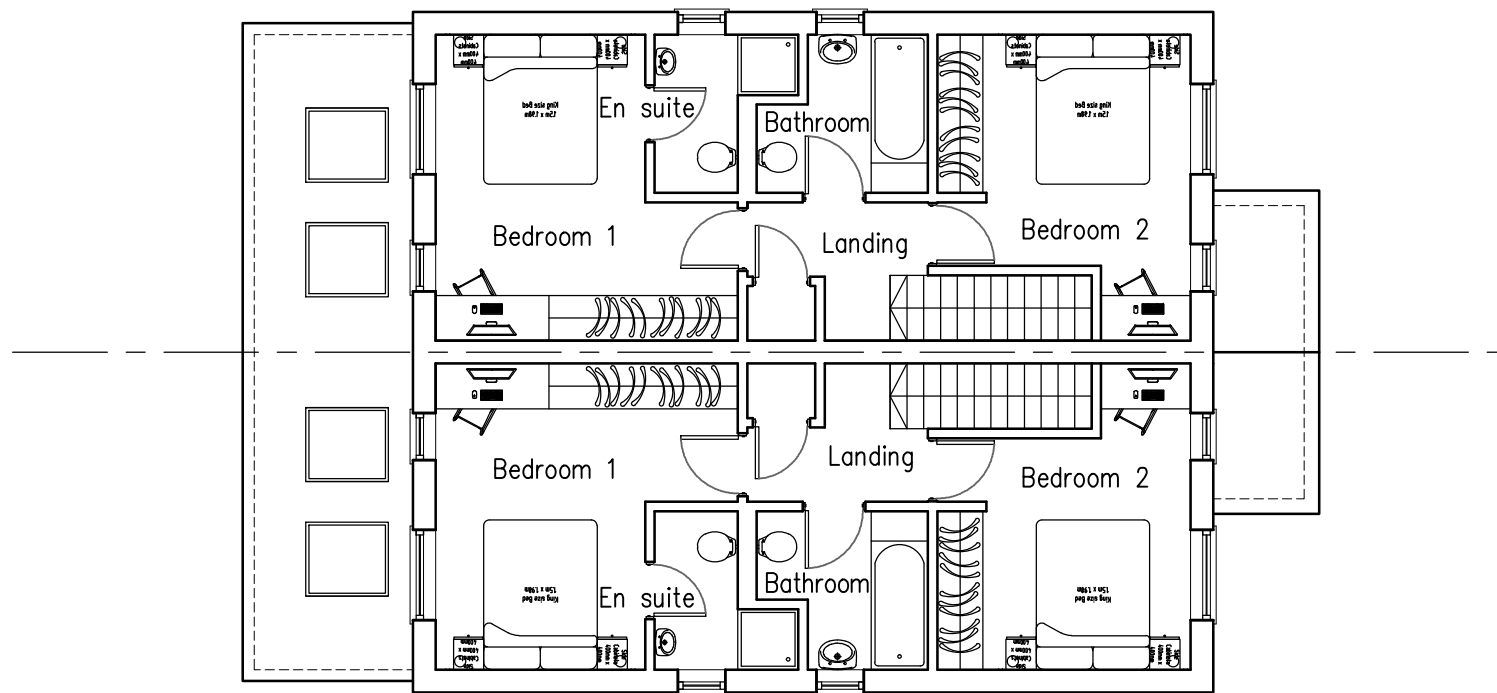

PROPOSED FIRST FLOOR
 I-100 @ A3

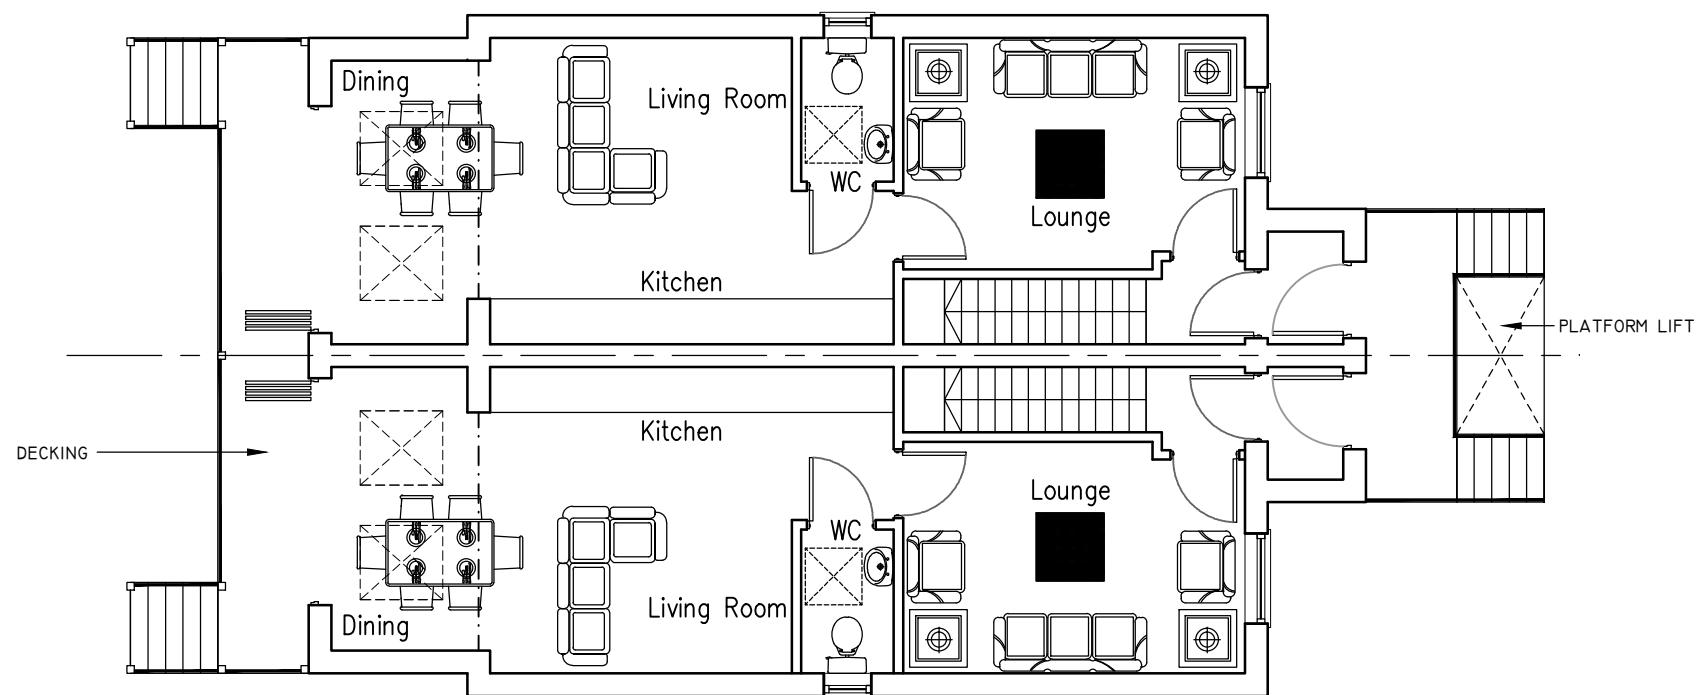

PROPOSED GROUND FLOOR
 I-100 @ A3

 

KYLE SEELEY
 ASSOCIATES

CLIENT
 MR I CHARLES

PROJECT
 8 ARDLER ROAD CAVERSHAM,
 RG4 5AE

DRAWING TITLE
 PROPOSED FLOOR PLANS

DRAWN KSEELEY	DATE 04.01.2023	SCALE 1:100 @ A3
------------------	--------------------	---------------------

DRAWING No. PL-05	Rev. -
----------------------	-----------