



REV	COMMENTS	DATE

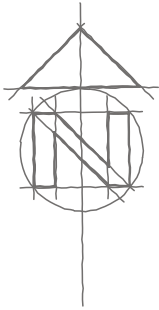

FIRST FLOOR PLAN

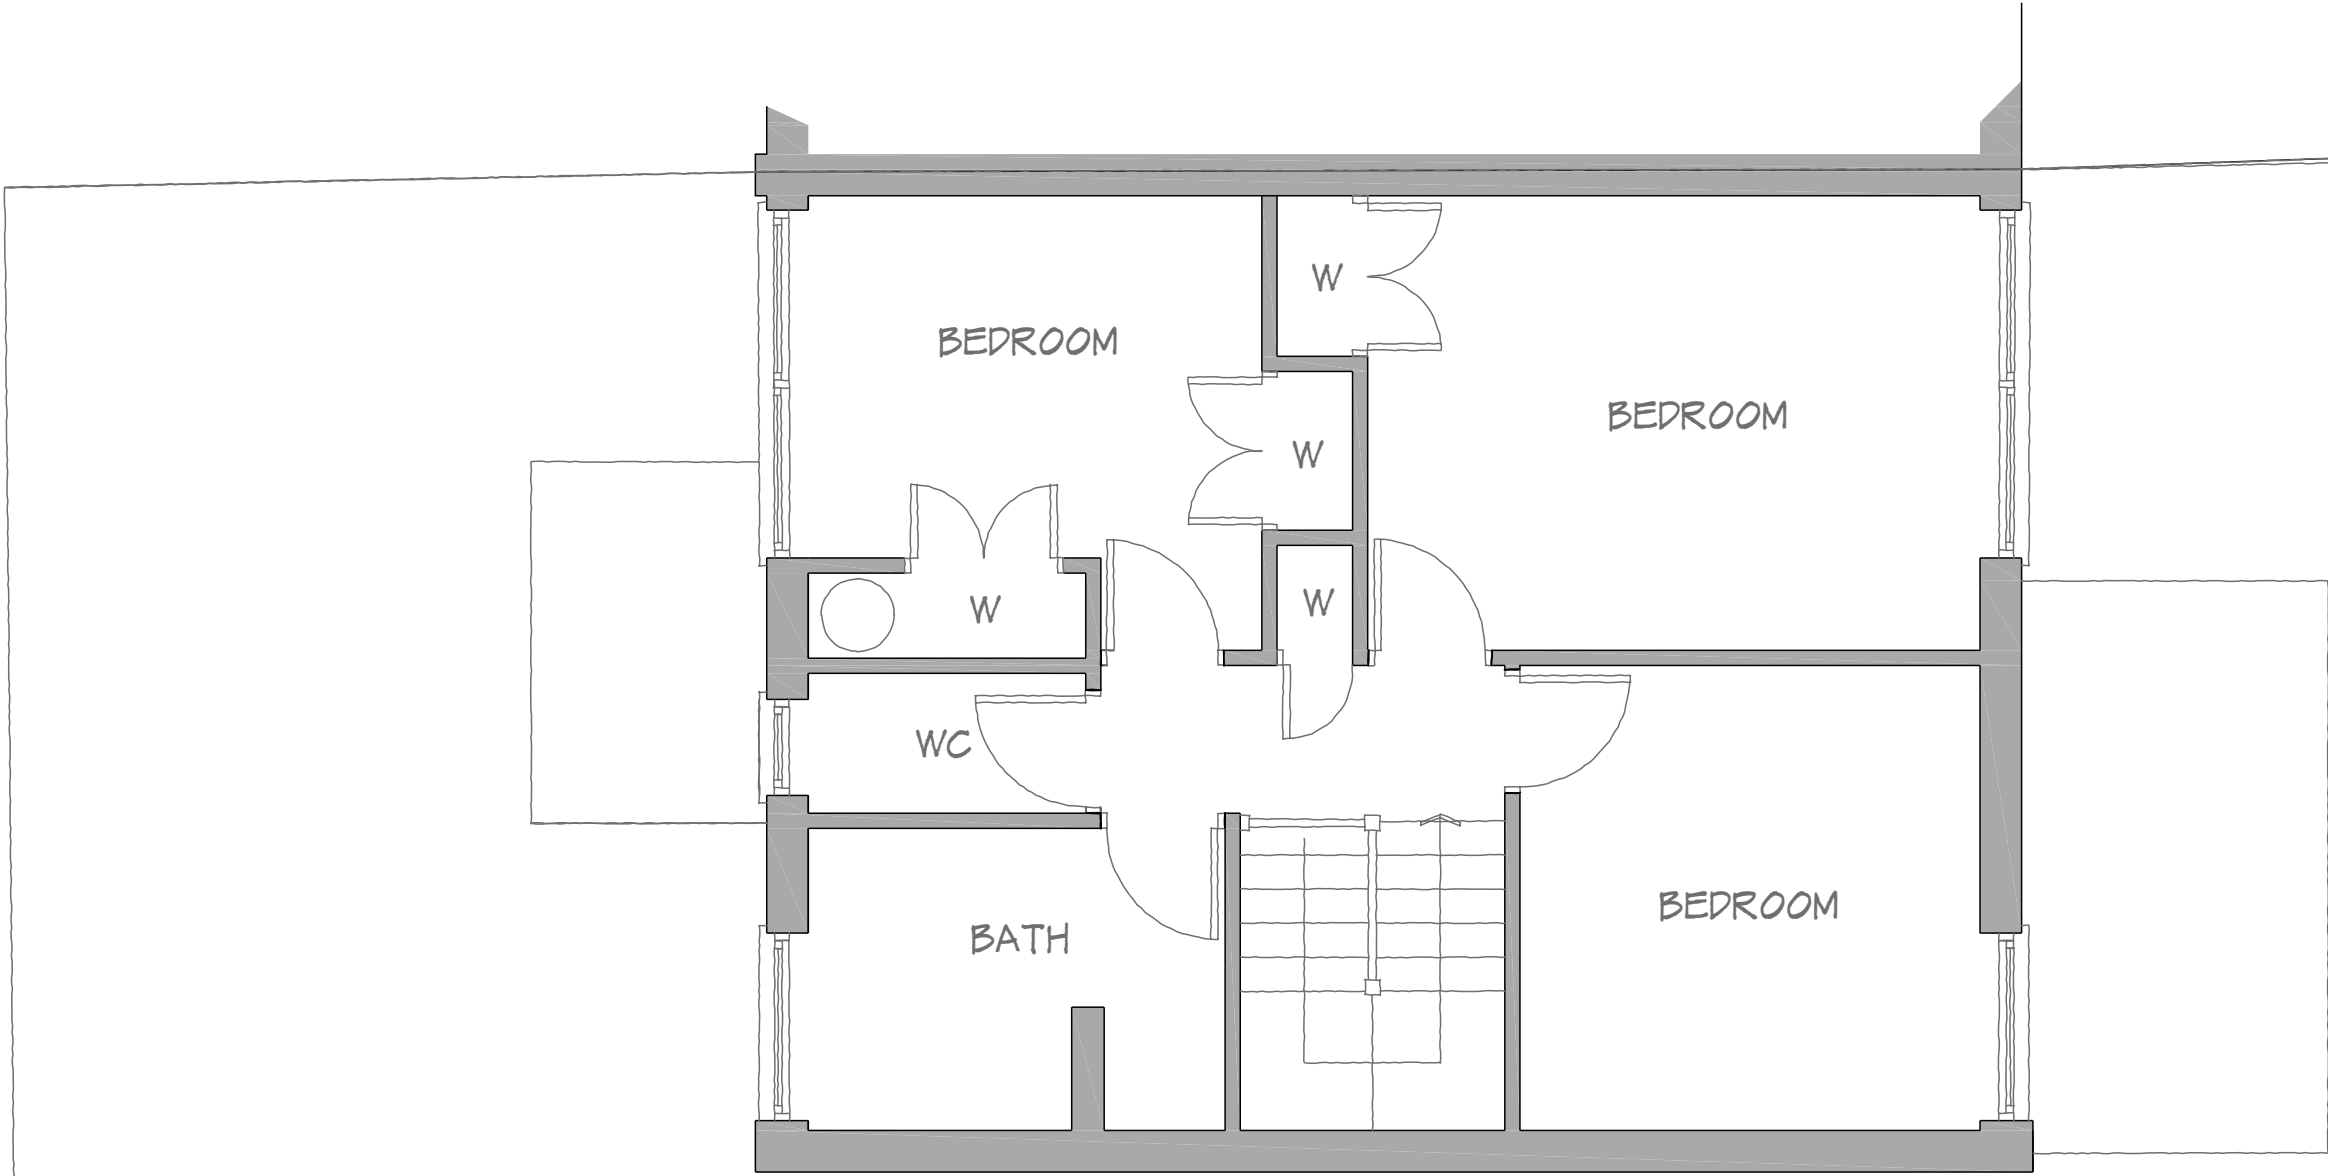

SHAUN•TANNER

ARCHITECTURE & PLANNING

www.stlarchitecture.co.uk
studio@stlarchitecture.co.uk
0118 989 0808

CLIENT	Mr & Mrs R. Brashares				
PROJECT	7 Hertford Close, Caversham, Reading, RG4 6QL				
DRAWING	EXISTING FIRS FLOOR PLAN				
STATUS	survey			DATE	Aug2022
SCALE	1:50 @ A3	DRAWN	DN	CHECKED	NO 3859/102 REV
THIS DRAWING MUST NOT BE SCALED UNLESS ISSUED FOR PLANNING PURPOSES. ALL DIMENSIONS ARE TO BE VERIFIED PRIOR TO SETTING OUT, COMMENCING WORK, OR PRODUCTION OF FABRICATION DRAWINGS. REPORT ANY DISCREPANCIES TO THE SUPERVISING OFFICER IMMEDIATELY. ©					

1:50 scale Bar
This Drawing has been produced for printing onto A3 size paper,

