
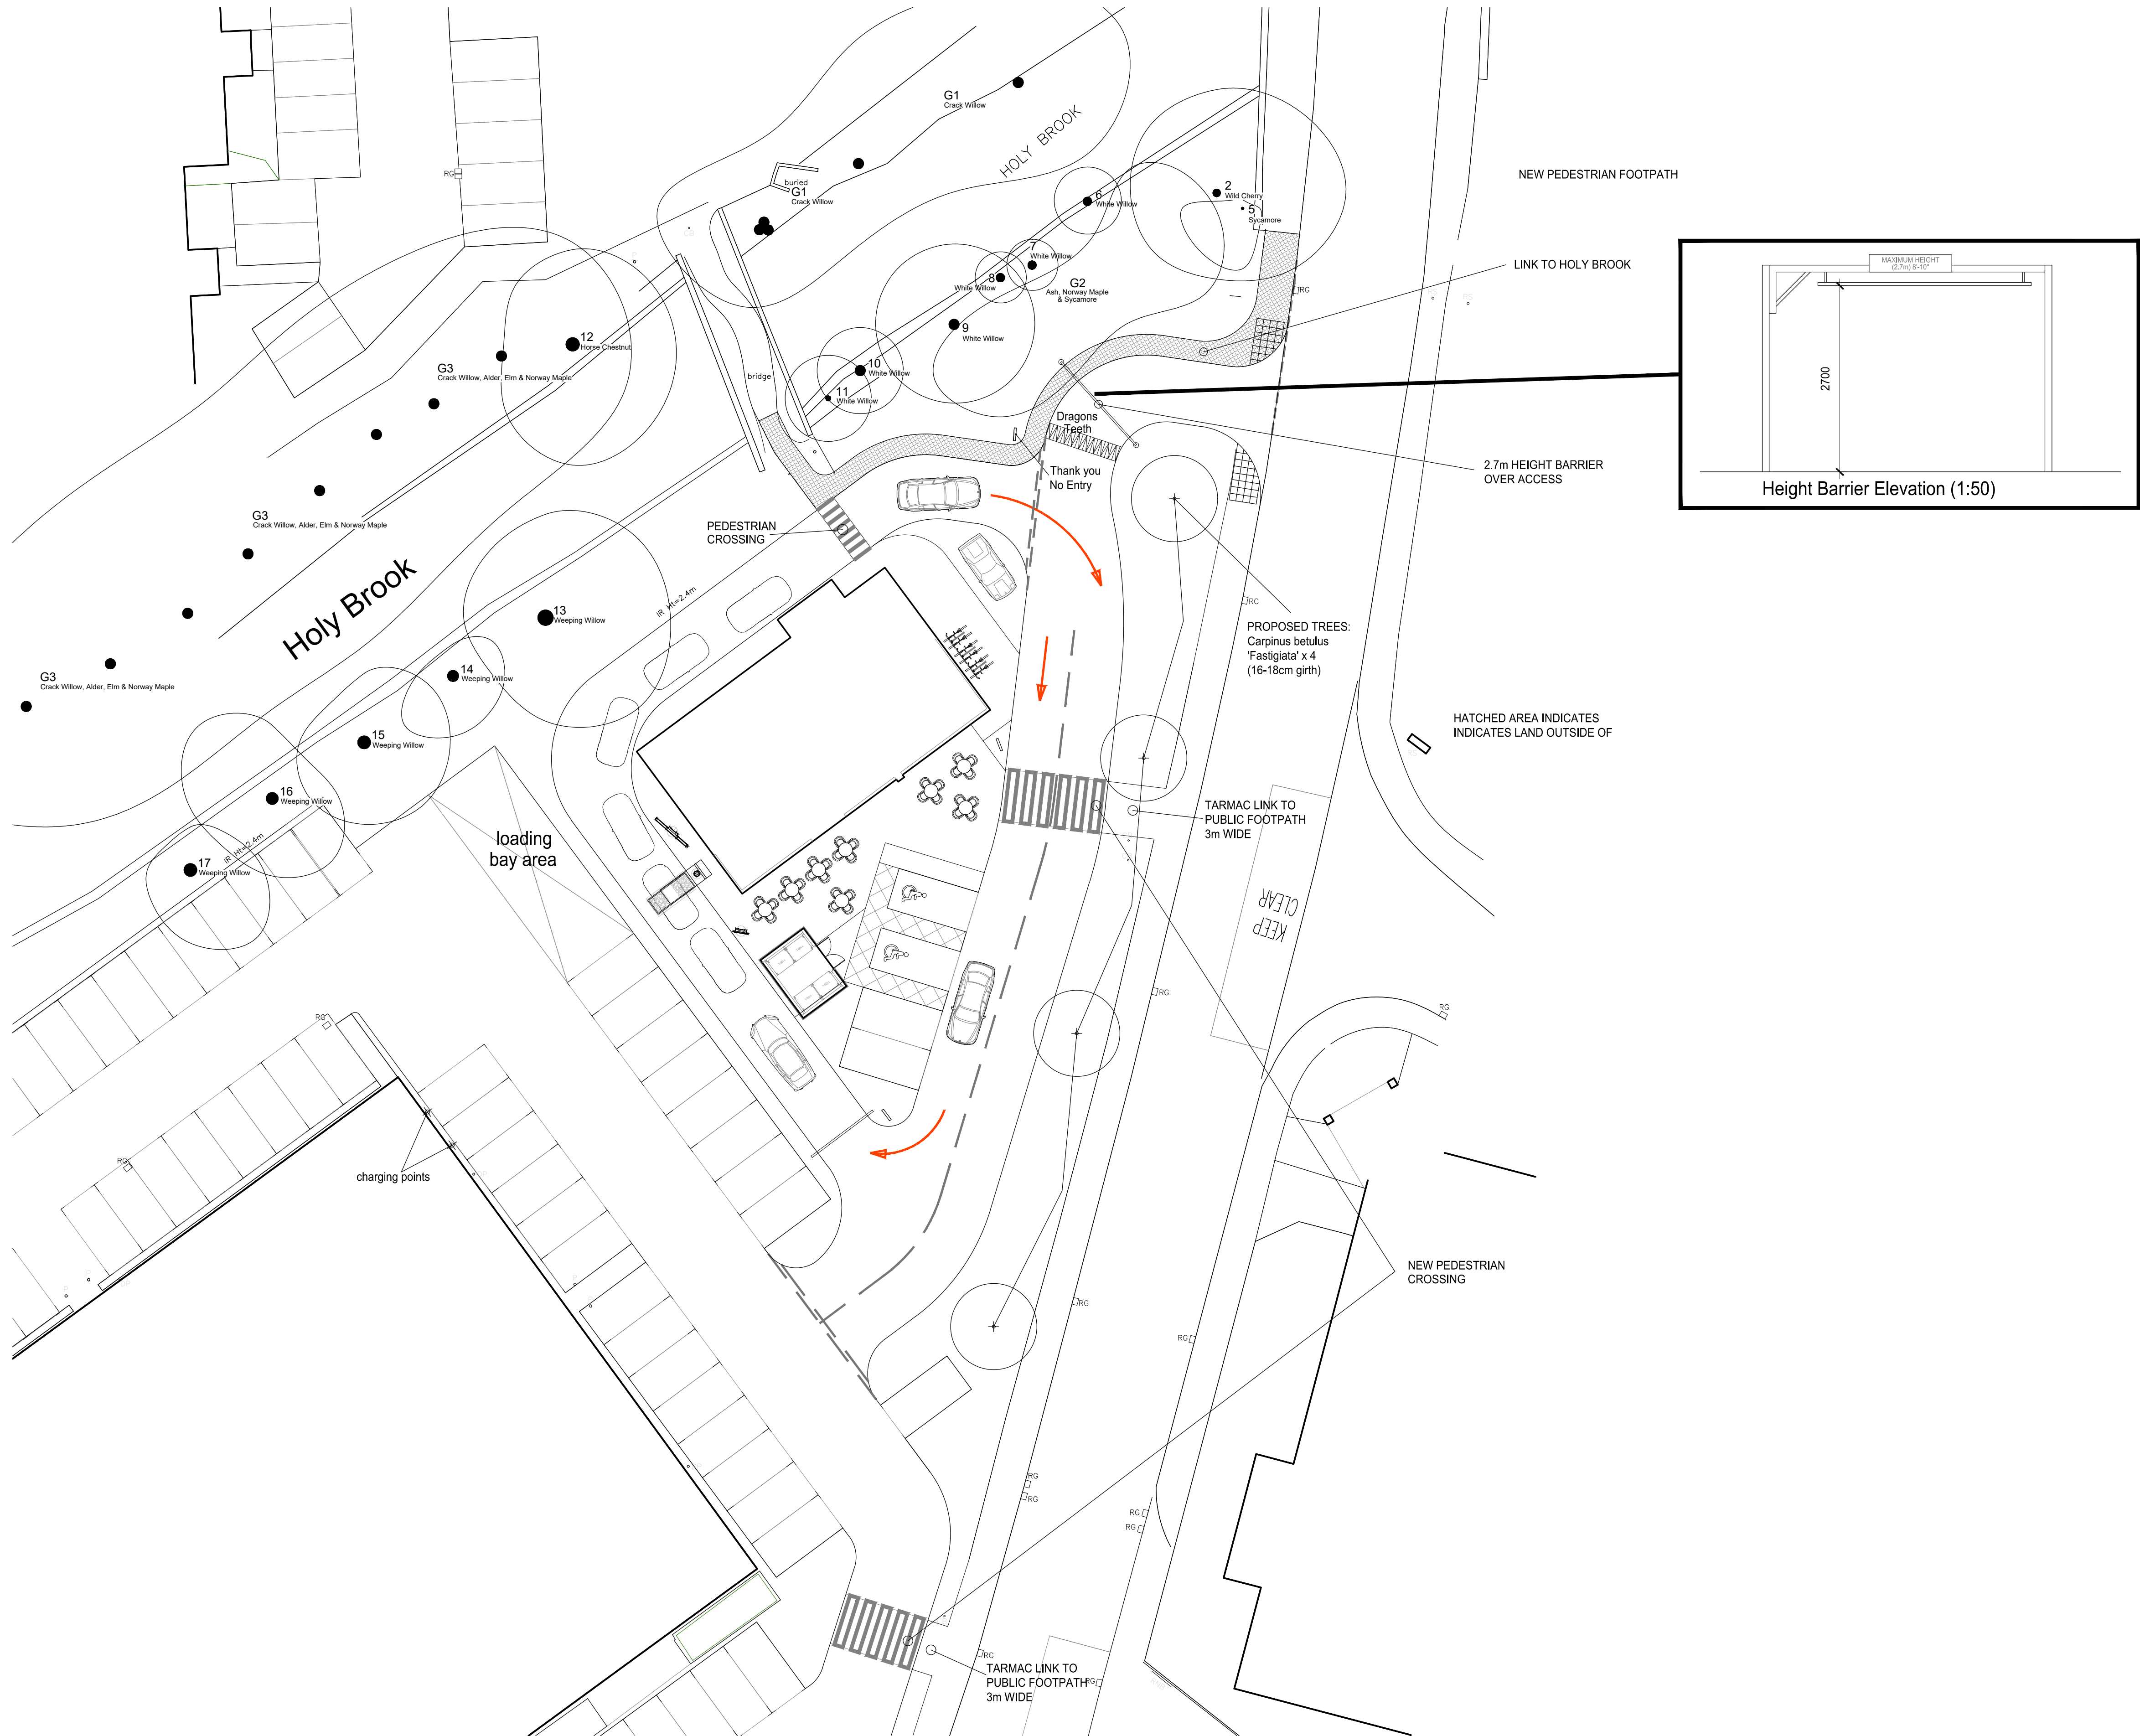


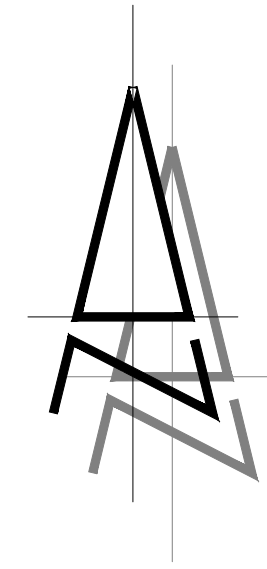

Consultant

© This drawing is the copyright of SORBON ESTATES
All dimensions and levels must be checked on site and verified
prior to construction

Notes

Rev.	Description	Date
D	Entrance road amended	14.11.22
C	Road layout amended	03.03.21
B	Height barrier amended	03.03.21
A	LPA comments added	21.01.21

Project
**Proposed Development
at
Reading Link Retail Park
Rose Kiln Lane
Reading**

Drawing Title
PROPOSED SITE PLAN

SORBON
ESTATES

'Sorbon', Aylesbury End, Beaconsfield,
Buckinghamshire. HP9 1LW
Tel: 01494 671331
Fax: 01494 676417
DX 34507 Beaconsfield

Drawn By: CE	Date: 27.10.20
Scale: 1:200 & 1:50	A1
Drawing No. RLRPRKL_PLN_103	Revision D