
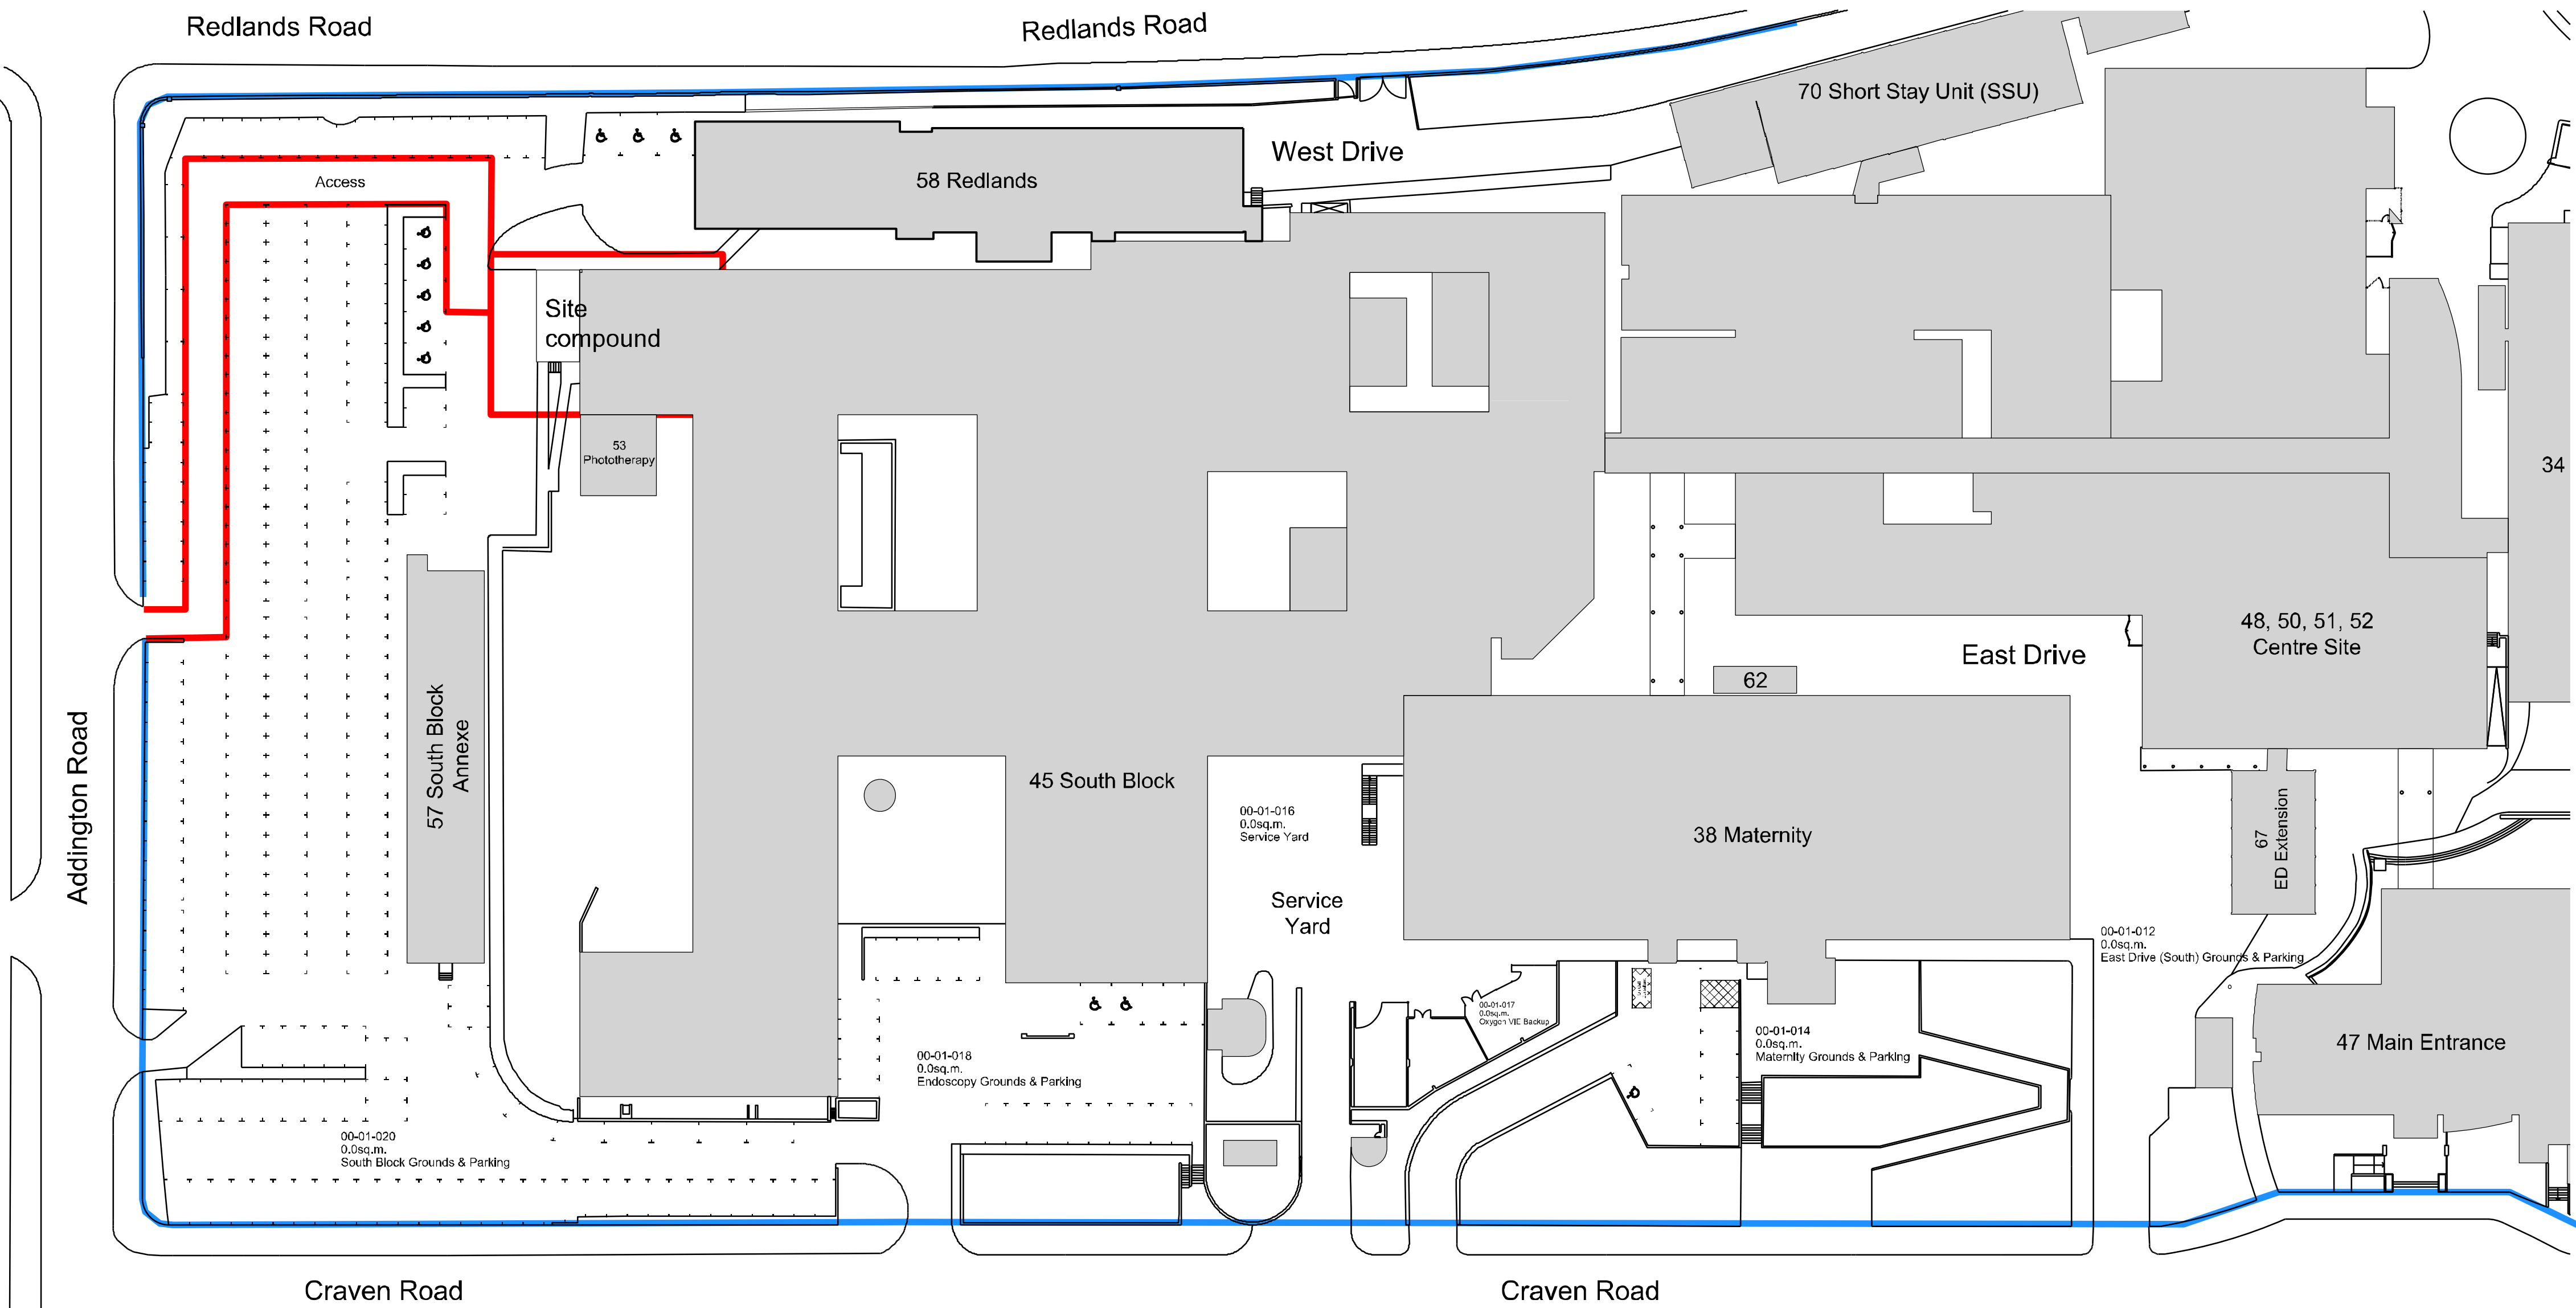


Royal Berkshire Hospital

Location Plan 1:1250

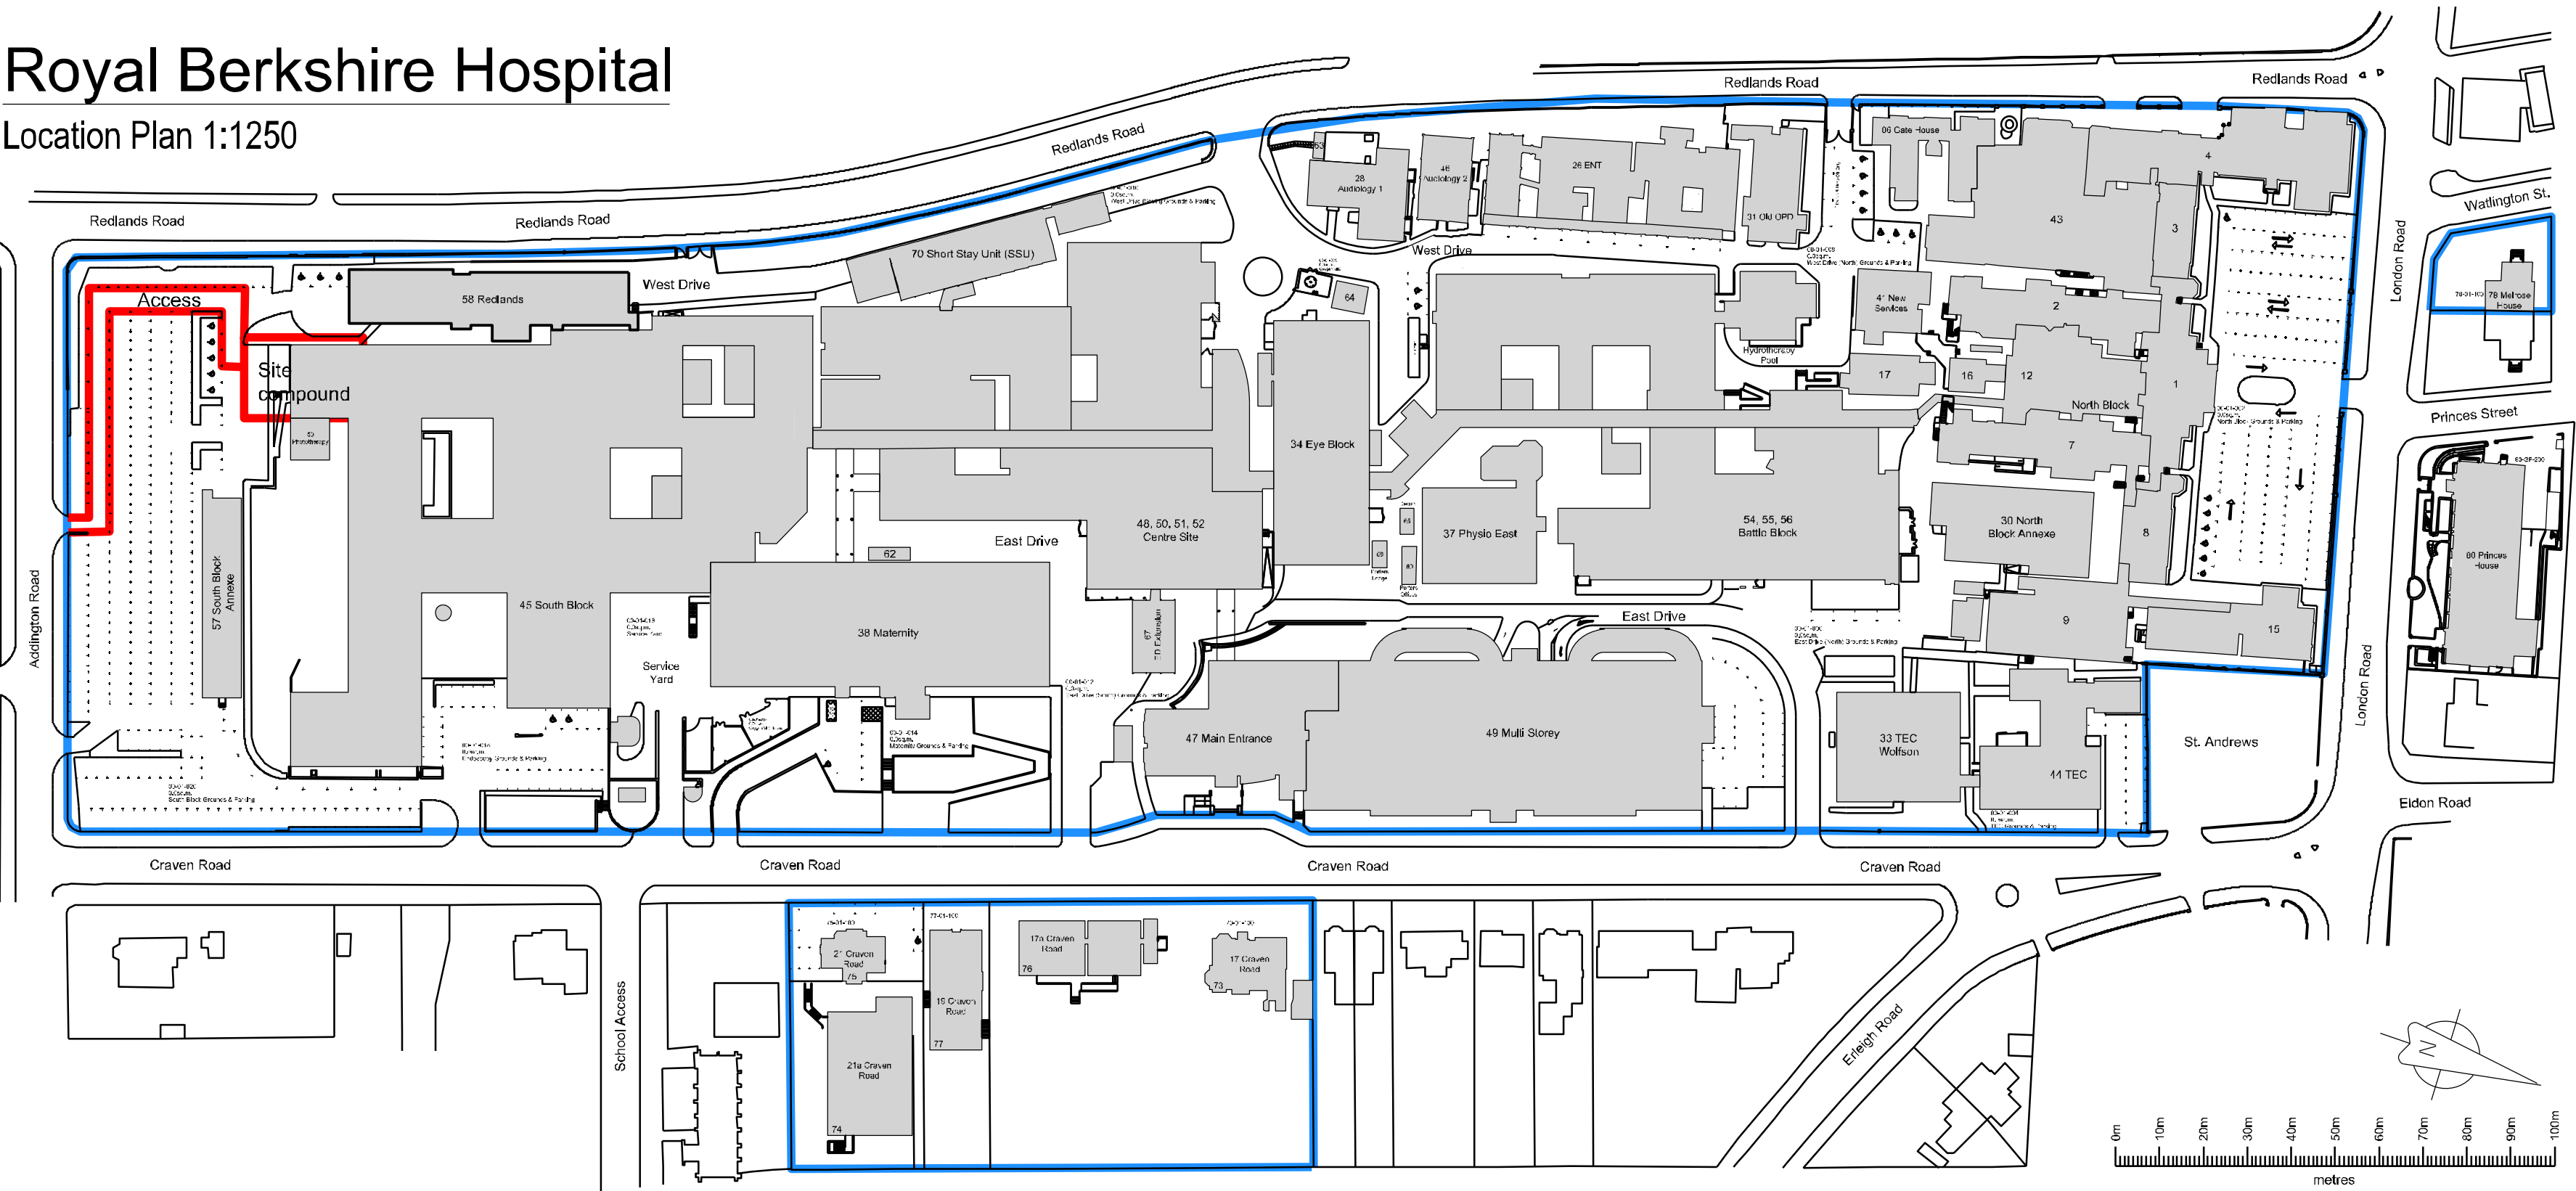

Royal Berkshire Hospital

Site Plan 1:500

REV	DATE	BY	DESCRIPTION	CHK	APP
DRAWING STATUS: Planning					
GBS health + Oxford office: St Thomas House, 8 Becket Street, Oxford, OX1 1PP t: 01865 505130 f: 01865 246424 w: www.gbshealth.co.uk wsp 2 London Square, Guilford, Surrey, UK, GU1 1UN T: +44 (0)1483 558 002 http://www.wsp.com					
CLIENT: ROYAL BERKSHIRE HOSPITAL NHS FOUNDATION TRUST					
PROJECT: RBH ICU					
TITLE: Location & Block Plan					
SCALE @ A1: 1:50	CHECKED:	APPROVED:			
PROJECT NUMBER:	DESIGNED:	DRAWN: TS	DATE: 12/06/23		
DRAWING No: 7069.105					REV: -
DO NOT SCALE					