



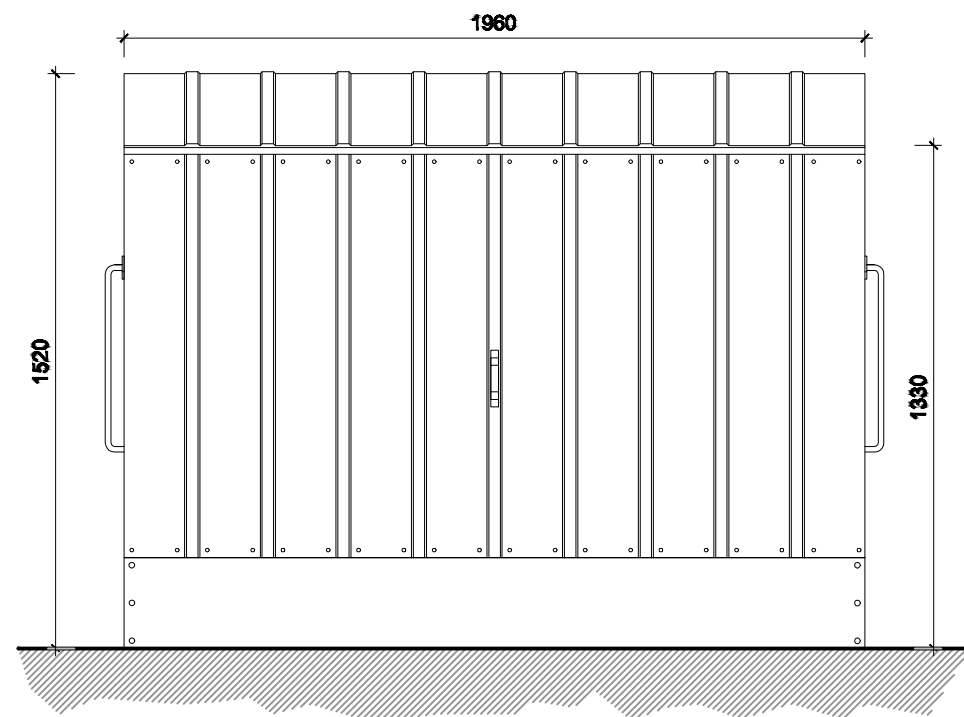


Front Elevation - Closed

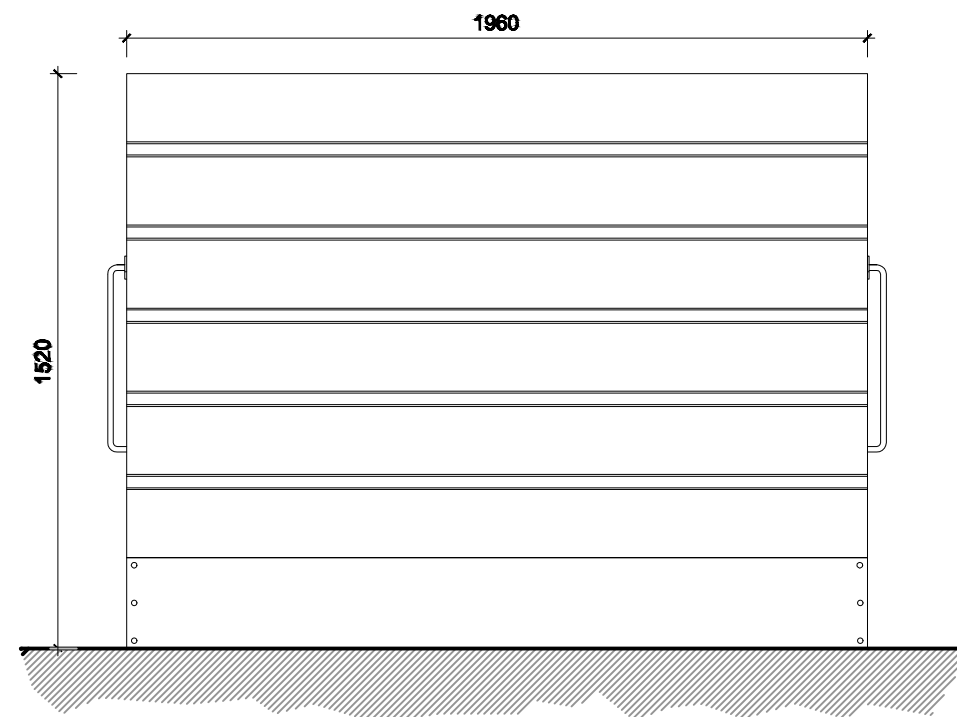


Rear Elevation


NOTE: Dimensions and construction based upon Trimetals Ltd's bike store design, 'Protect-a-Cycle'

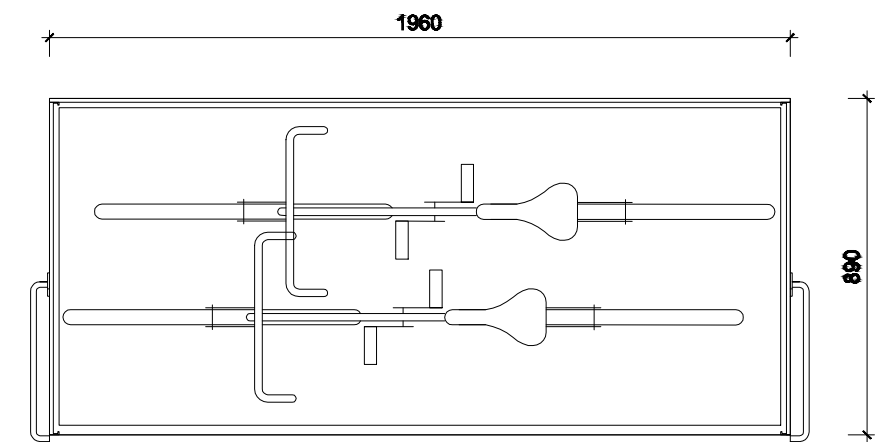

Plan

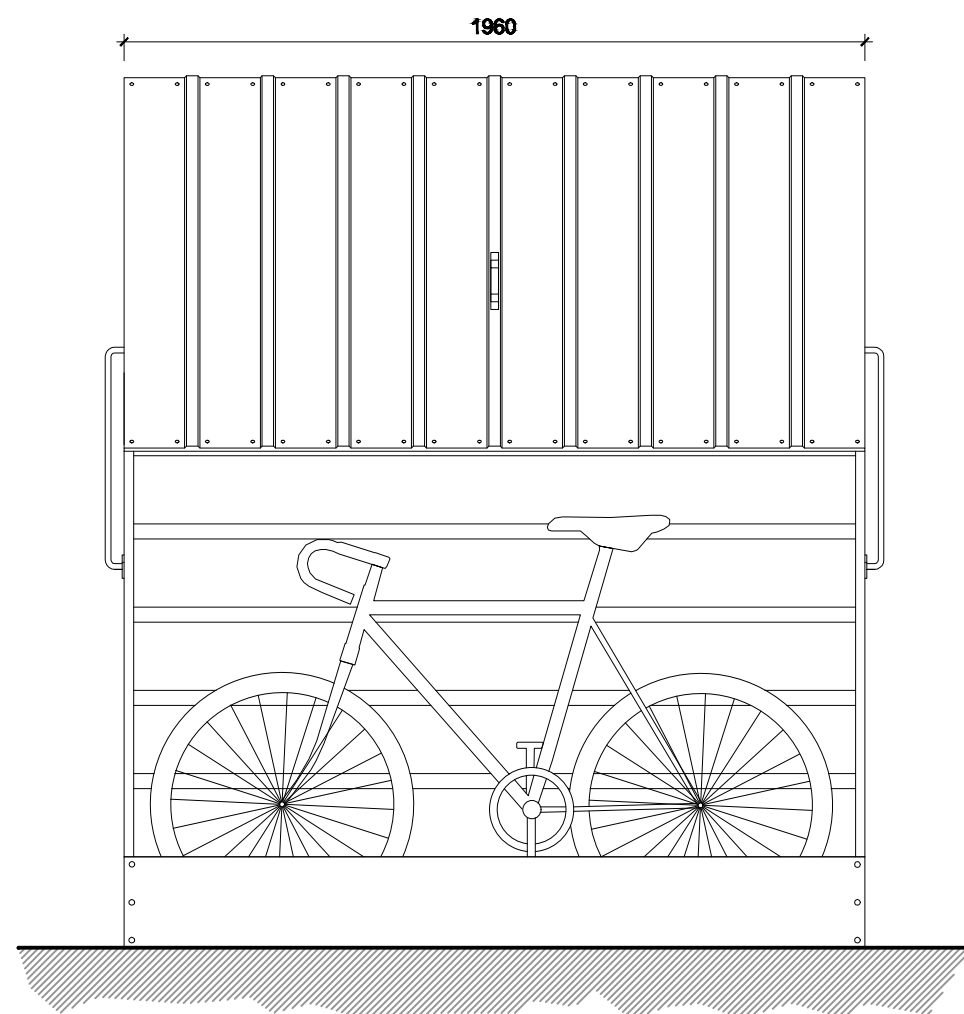


Front Elevation - Open

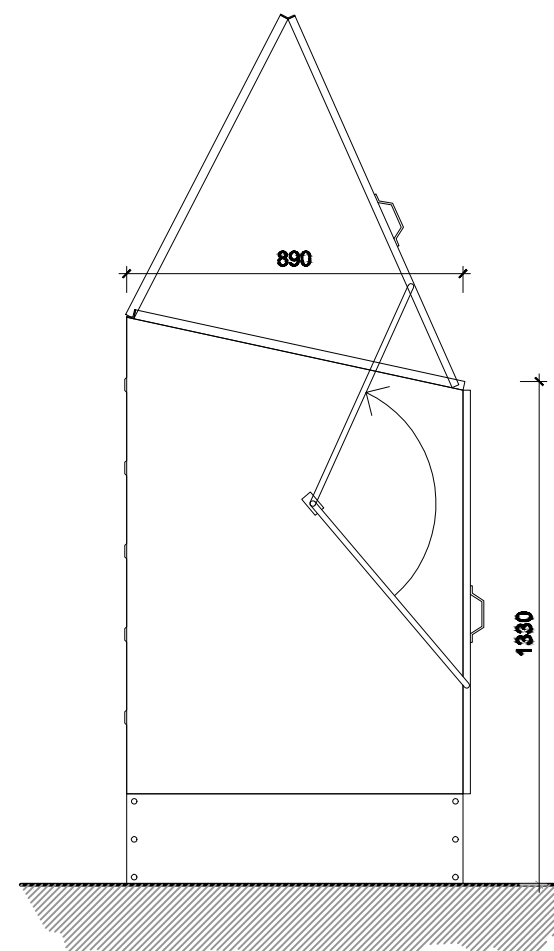

Side Elevation

1:20 scale Bar
This Drawing has been produced for printing onto A3 size paper,

 

REV	COMMENTS	DATE



CLIENT Natural White Ltd
PROJECT 26 - 28 Prospect Street, Caversham
Reading, RG4 8JG
DRAWING Proposed Cycle Store

STATUS planning DATE Oct 2022
SCALE 1:20 @A3 DRAWN DN CHECKED NO 3833/214 REV

THIS DRAWING MUST NOT BE SCALED UNLESS ISSUED FOR PLANNING PURPOSES. ALL DIMENSIONS ARE TO BE VERIFIED PRIOR TO SETTING OUT, COMMENCING WORK, OR PRODUCTION OF FABRICATION DRAWINGS. REPORT ANY DISCREPANCIES TO THE SUPERVISING OFFICER IMMEDIATELY. ©