


1 : 100 2m 4m 6m 8m 10m 12m

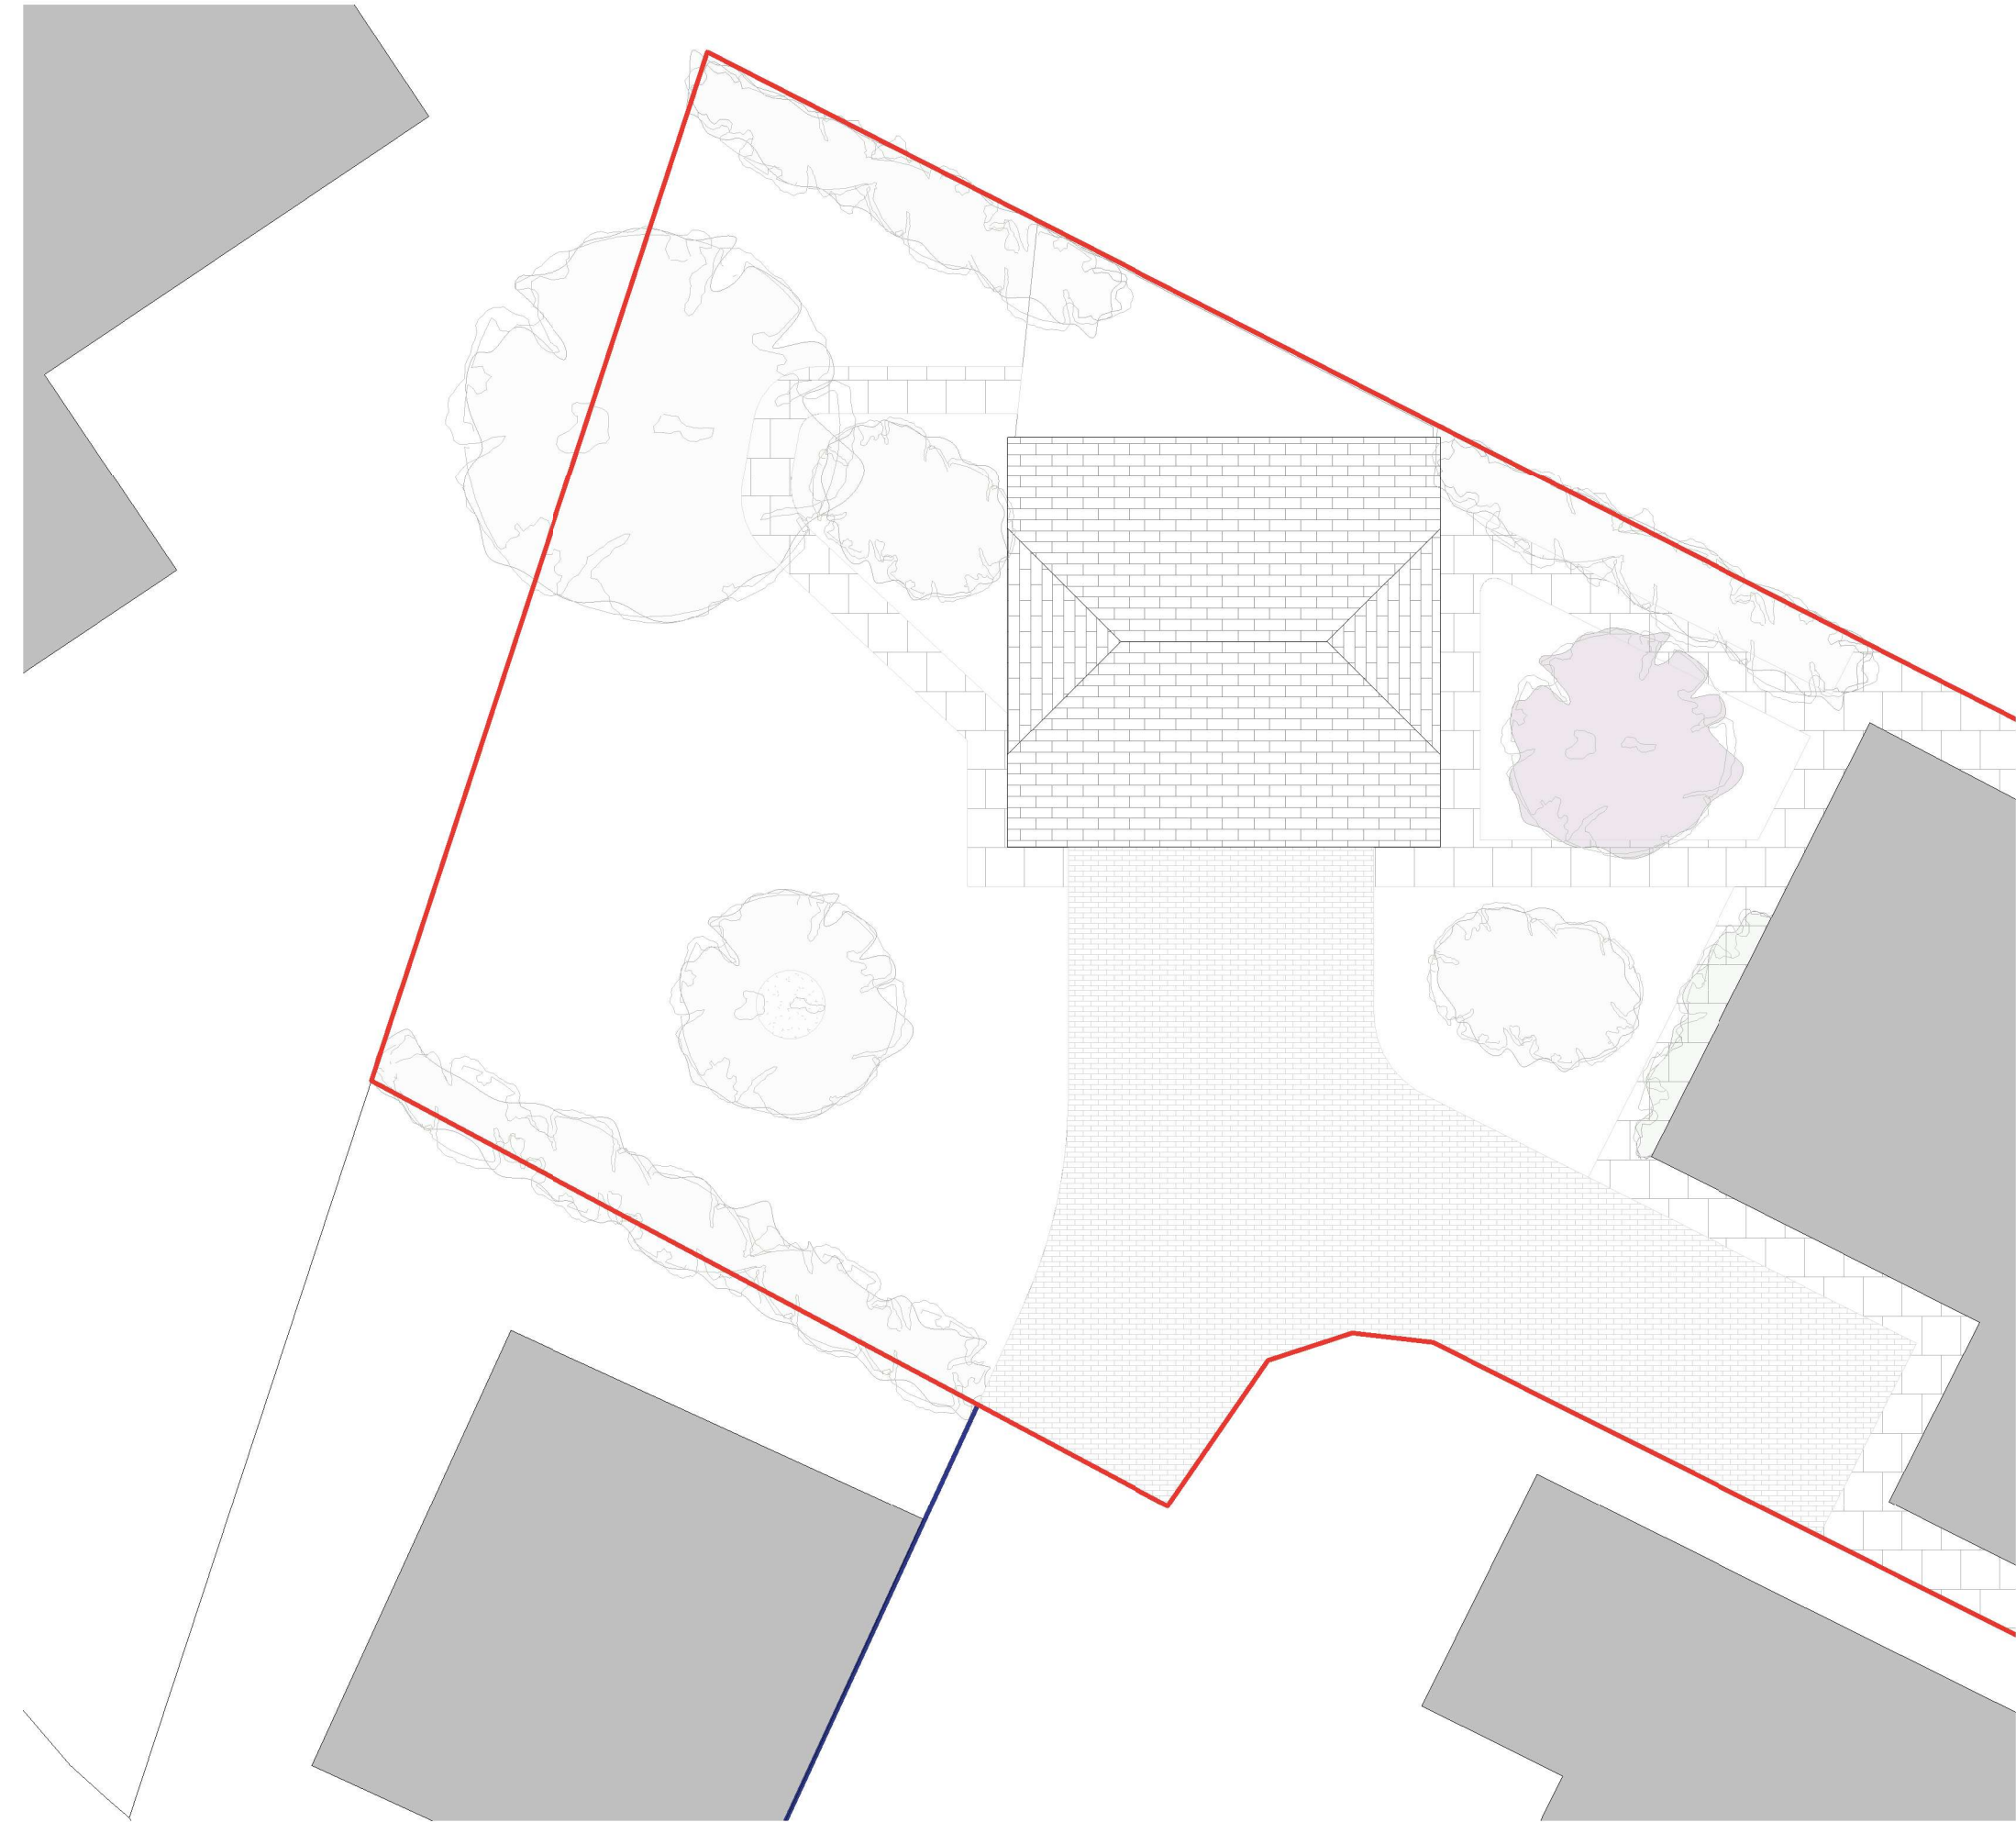

Collaborating with:
Mr Campbell-Walker

Job: 845 Drawing: 03-01 Revision:

Project:
**10 Brooksby Road
Tilehurst, RG31 6LX**
Drawing:
Existing Roof Plan

Date:
July 22 Status:
Planning
Drawn By:
VK Checked By:
SH



Colony Architects Ltd.
The Wine Store, Brewery
Court, Theale, Reading, RG7 5AJ
+44 (0)118 380 0328
hello@colonyarchitects.com
colonyarchitects.com