




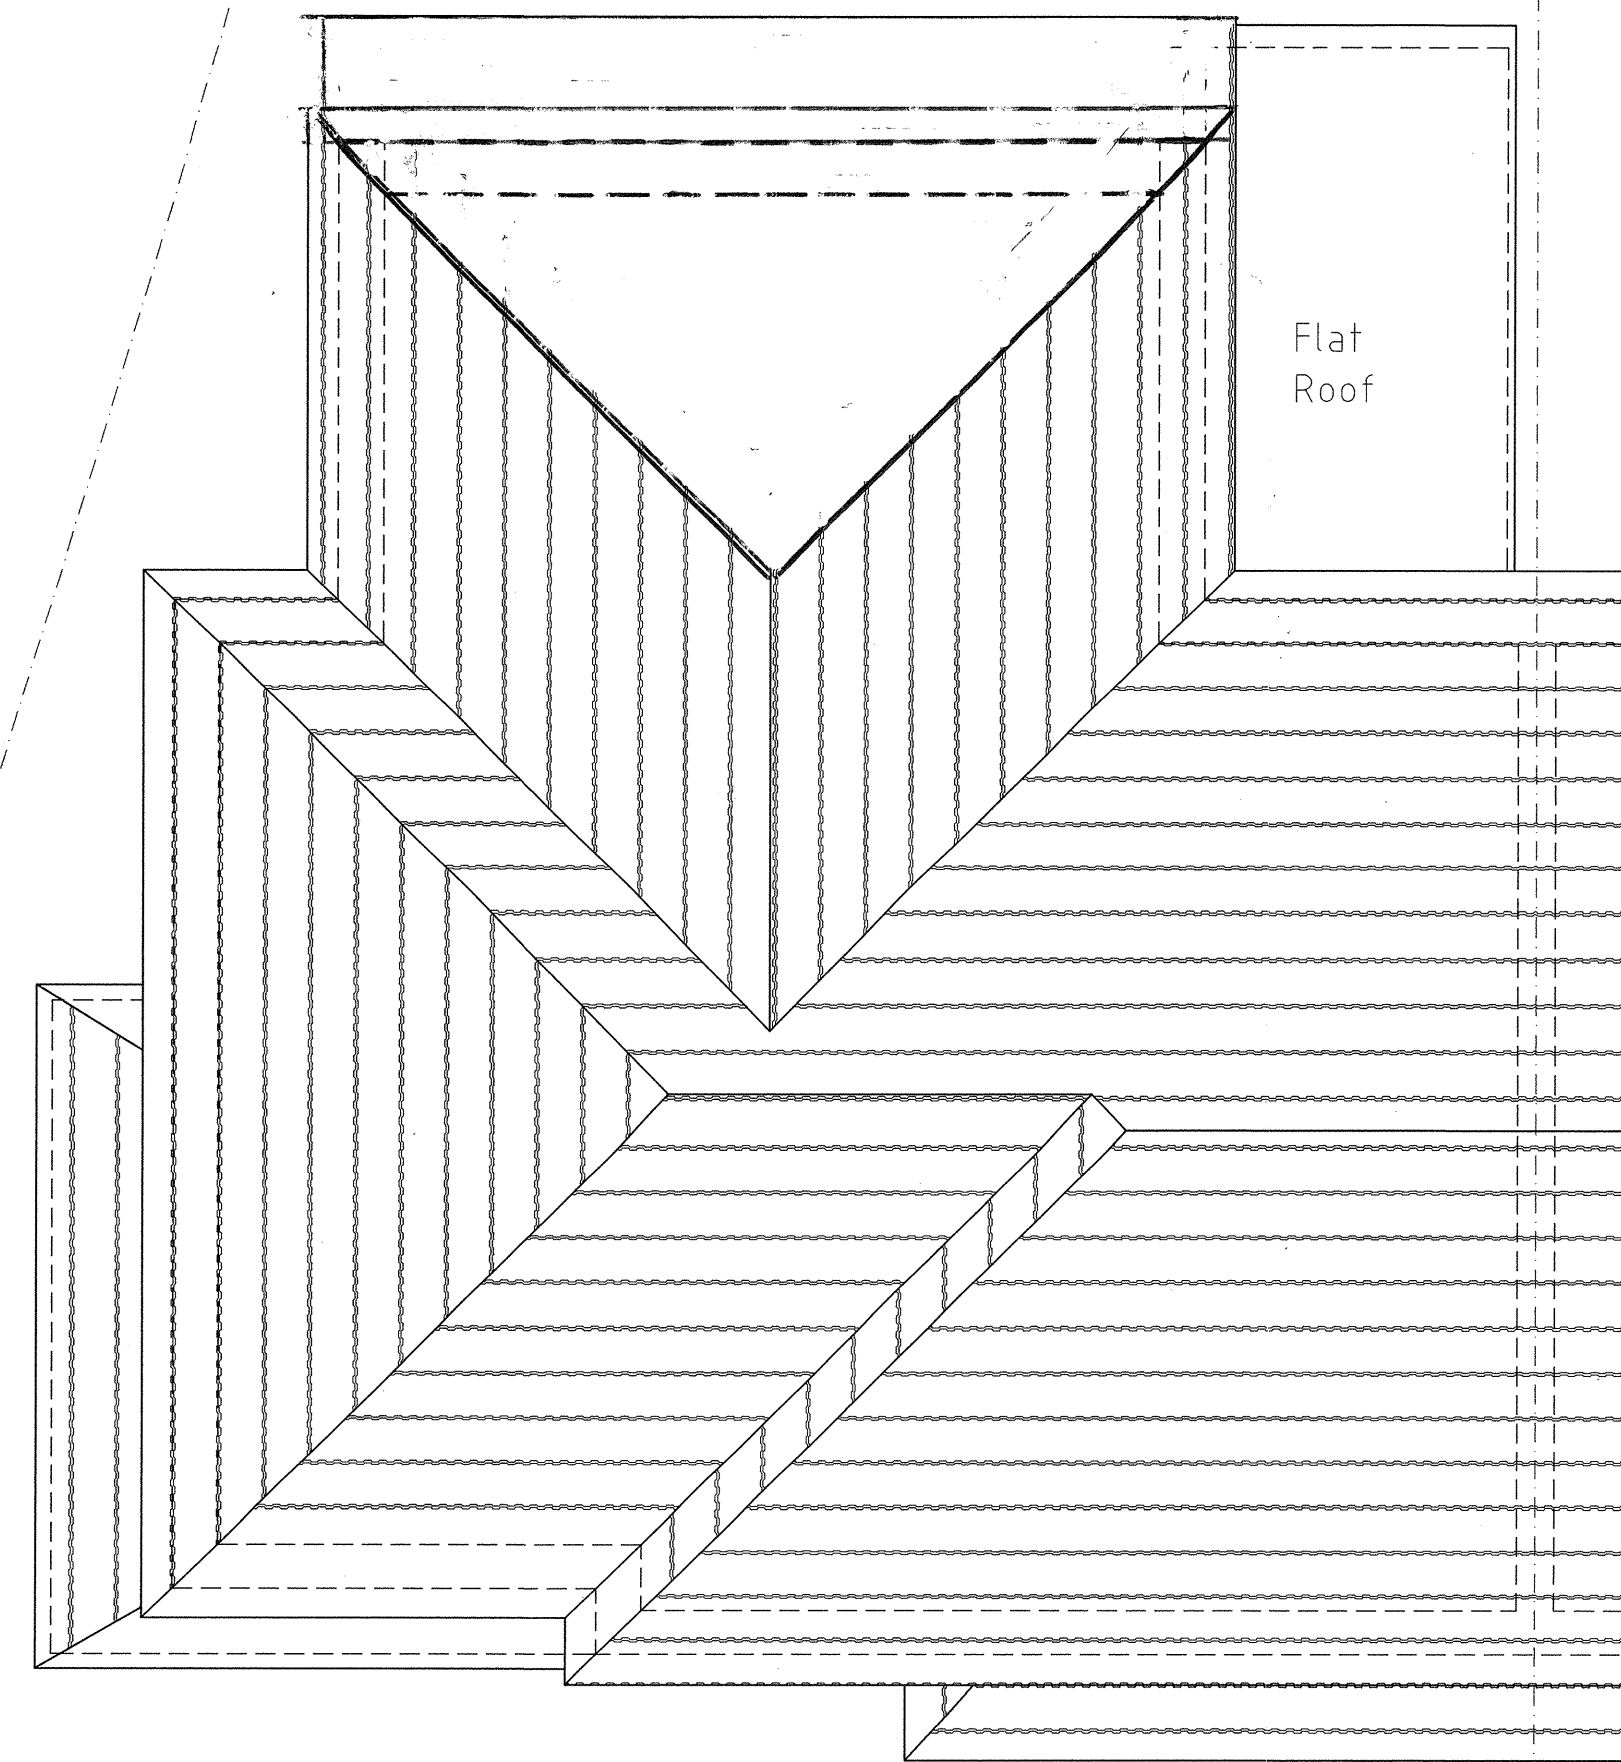

PROPOSED ROOF PLAN (1:50)

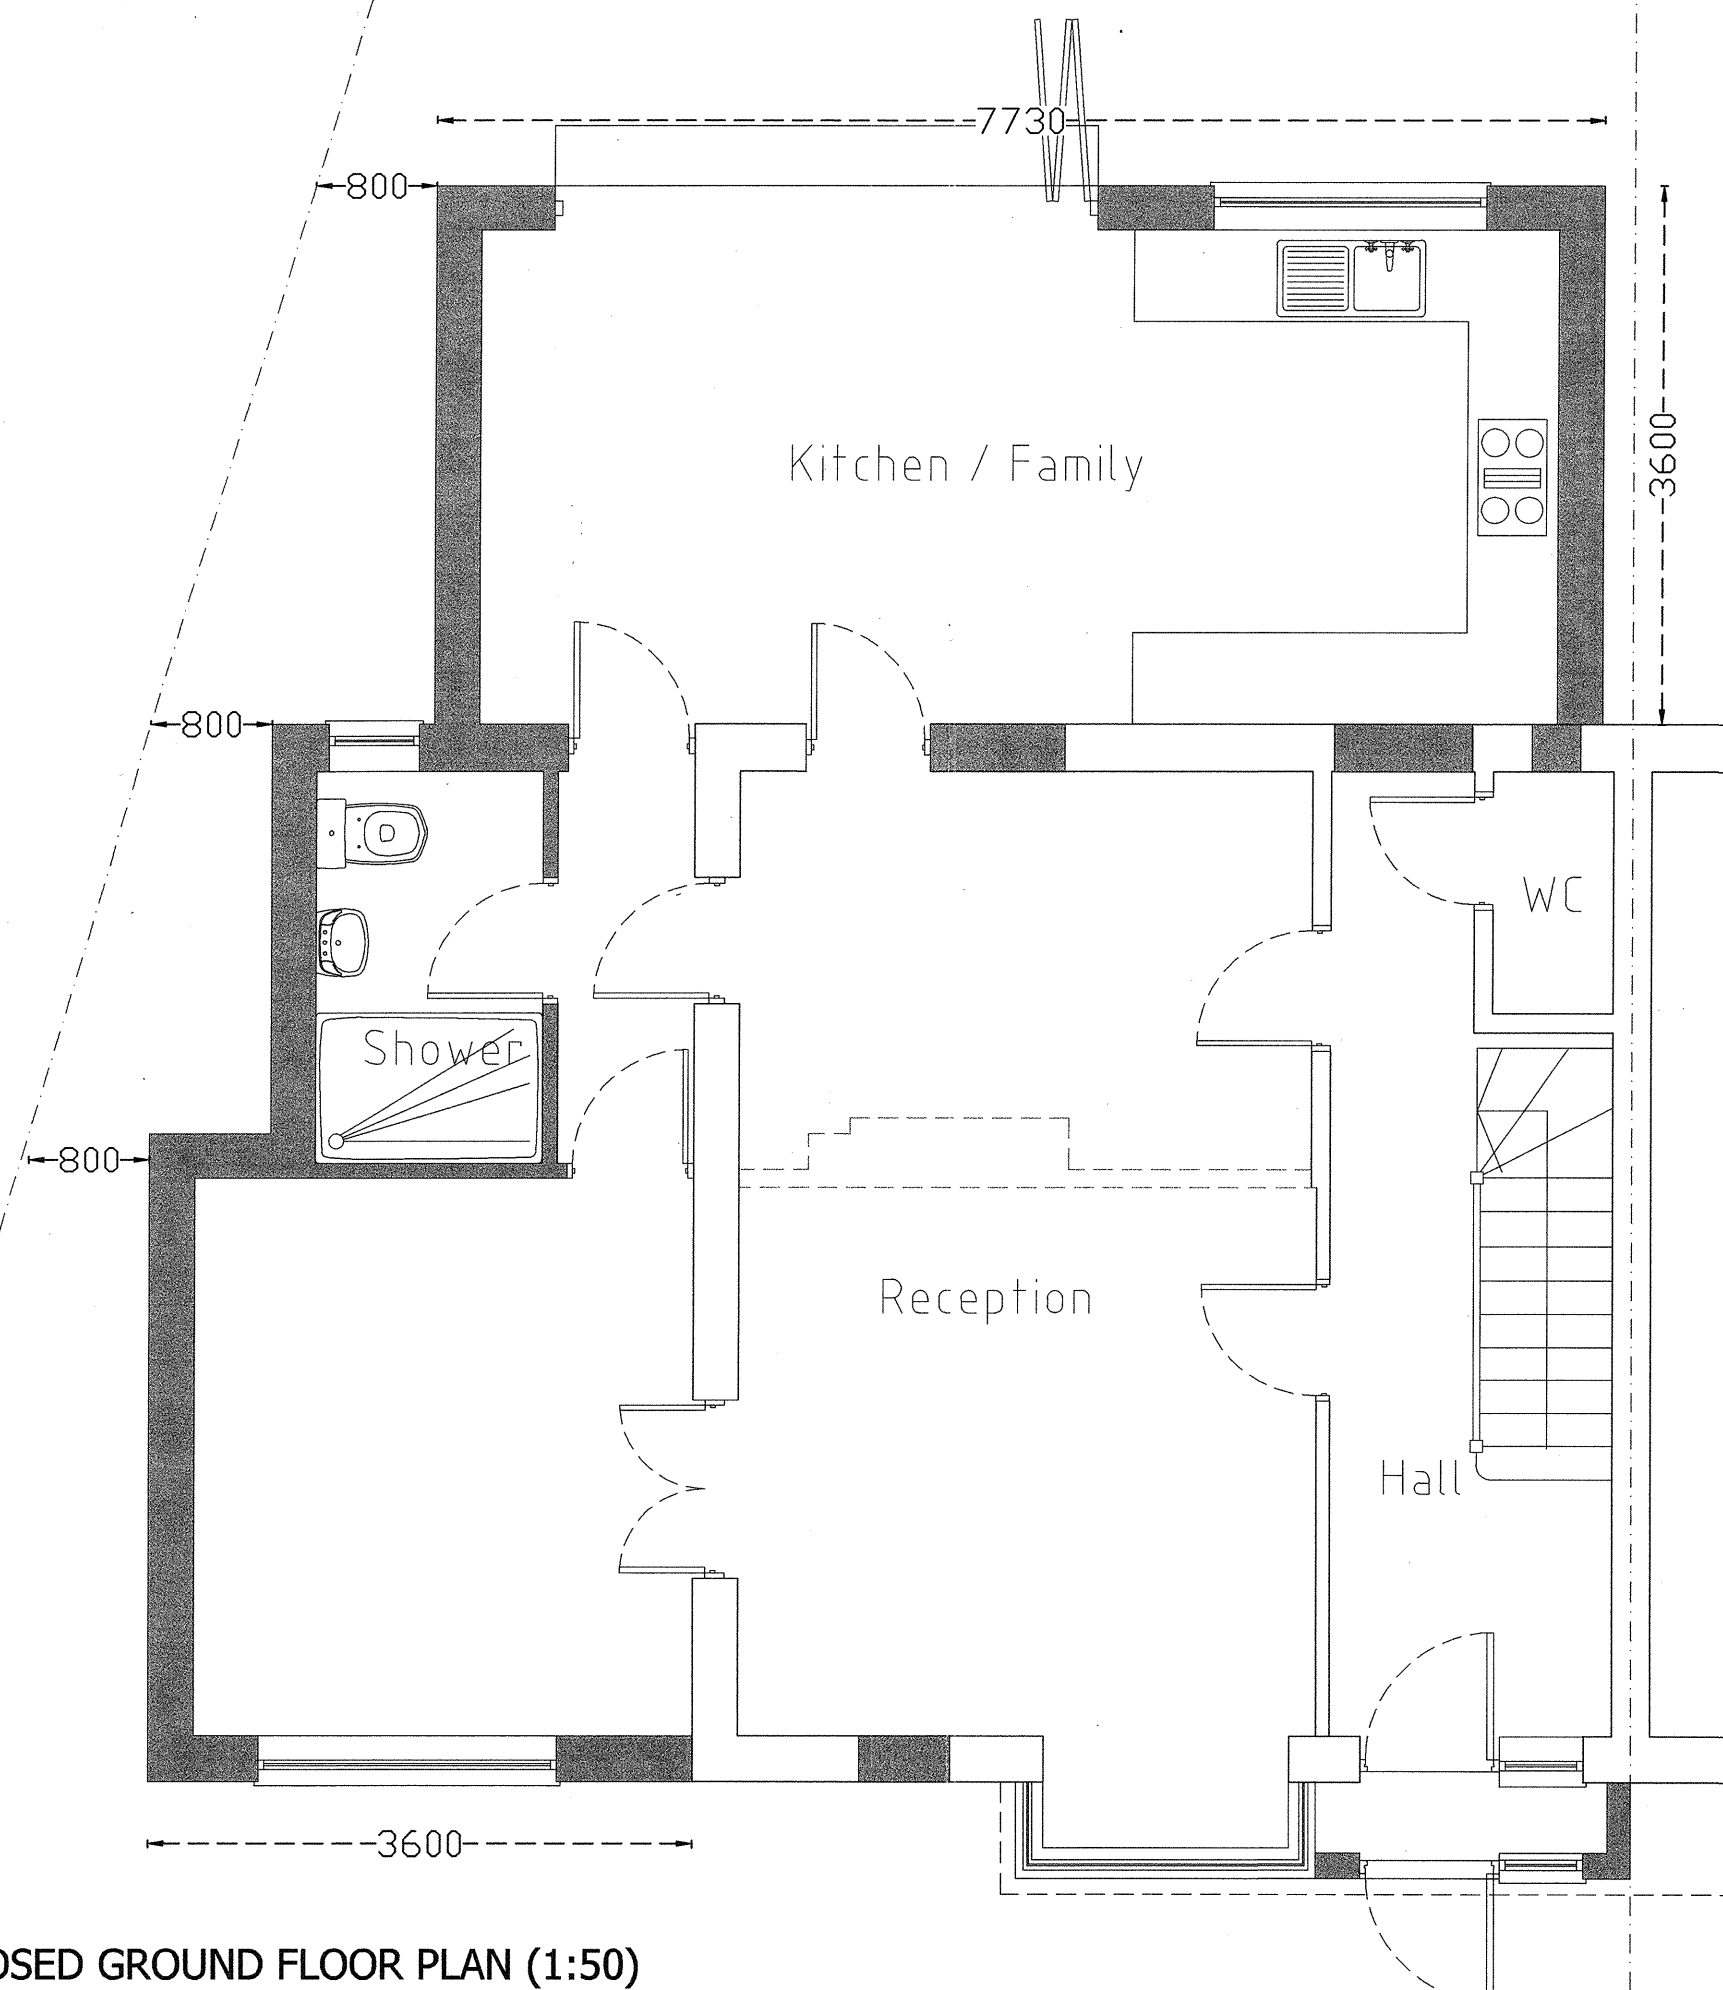

PROPOSED GROUND FLOOR PLAN (1:50)

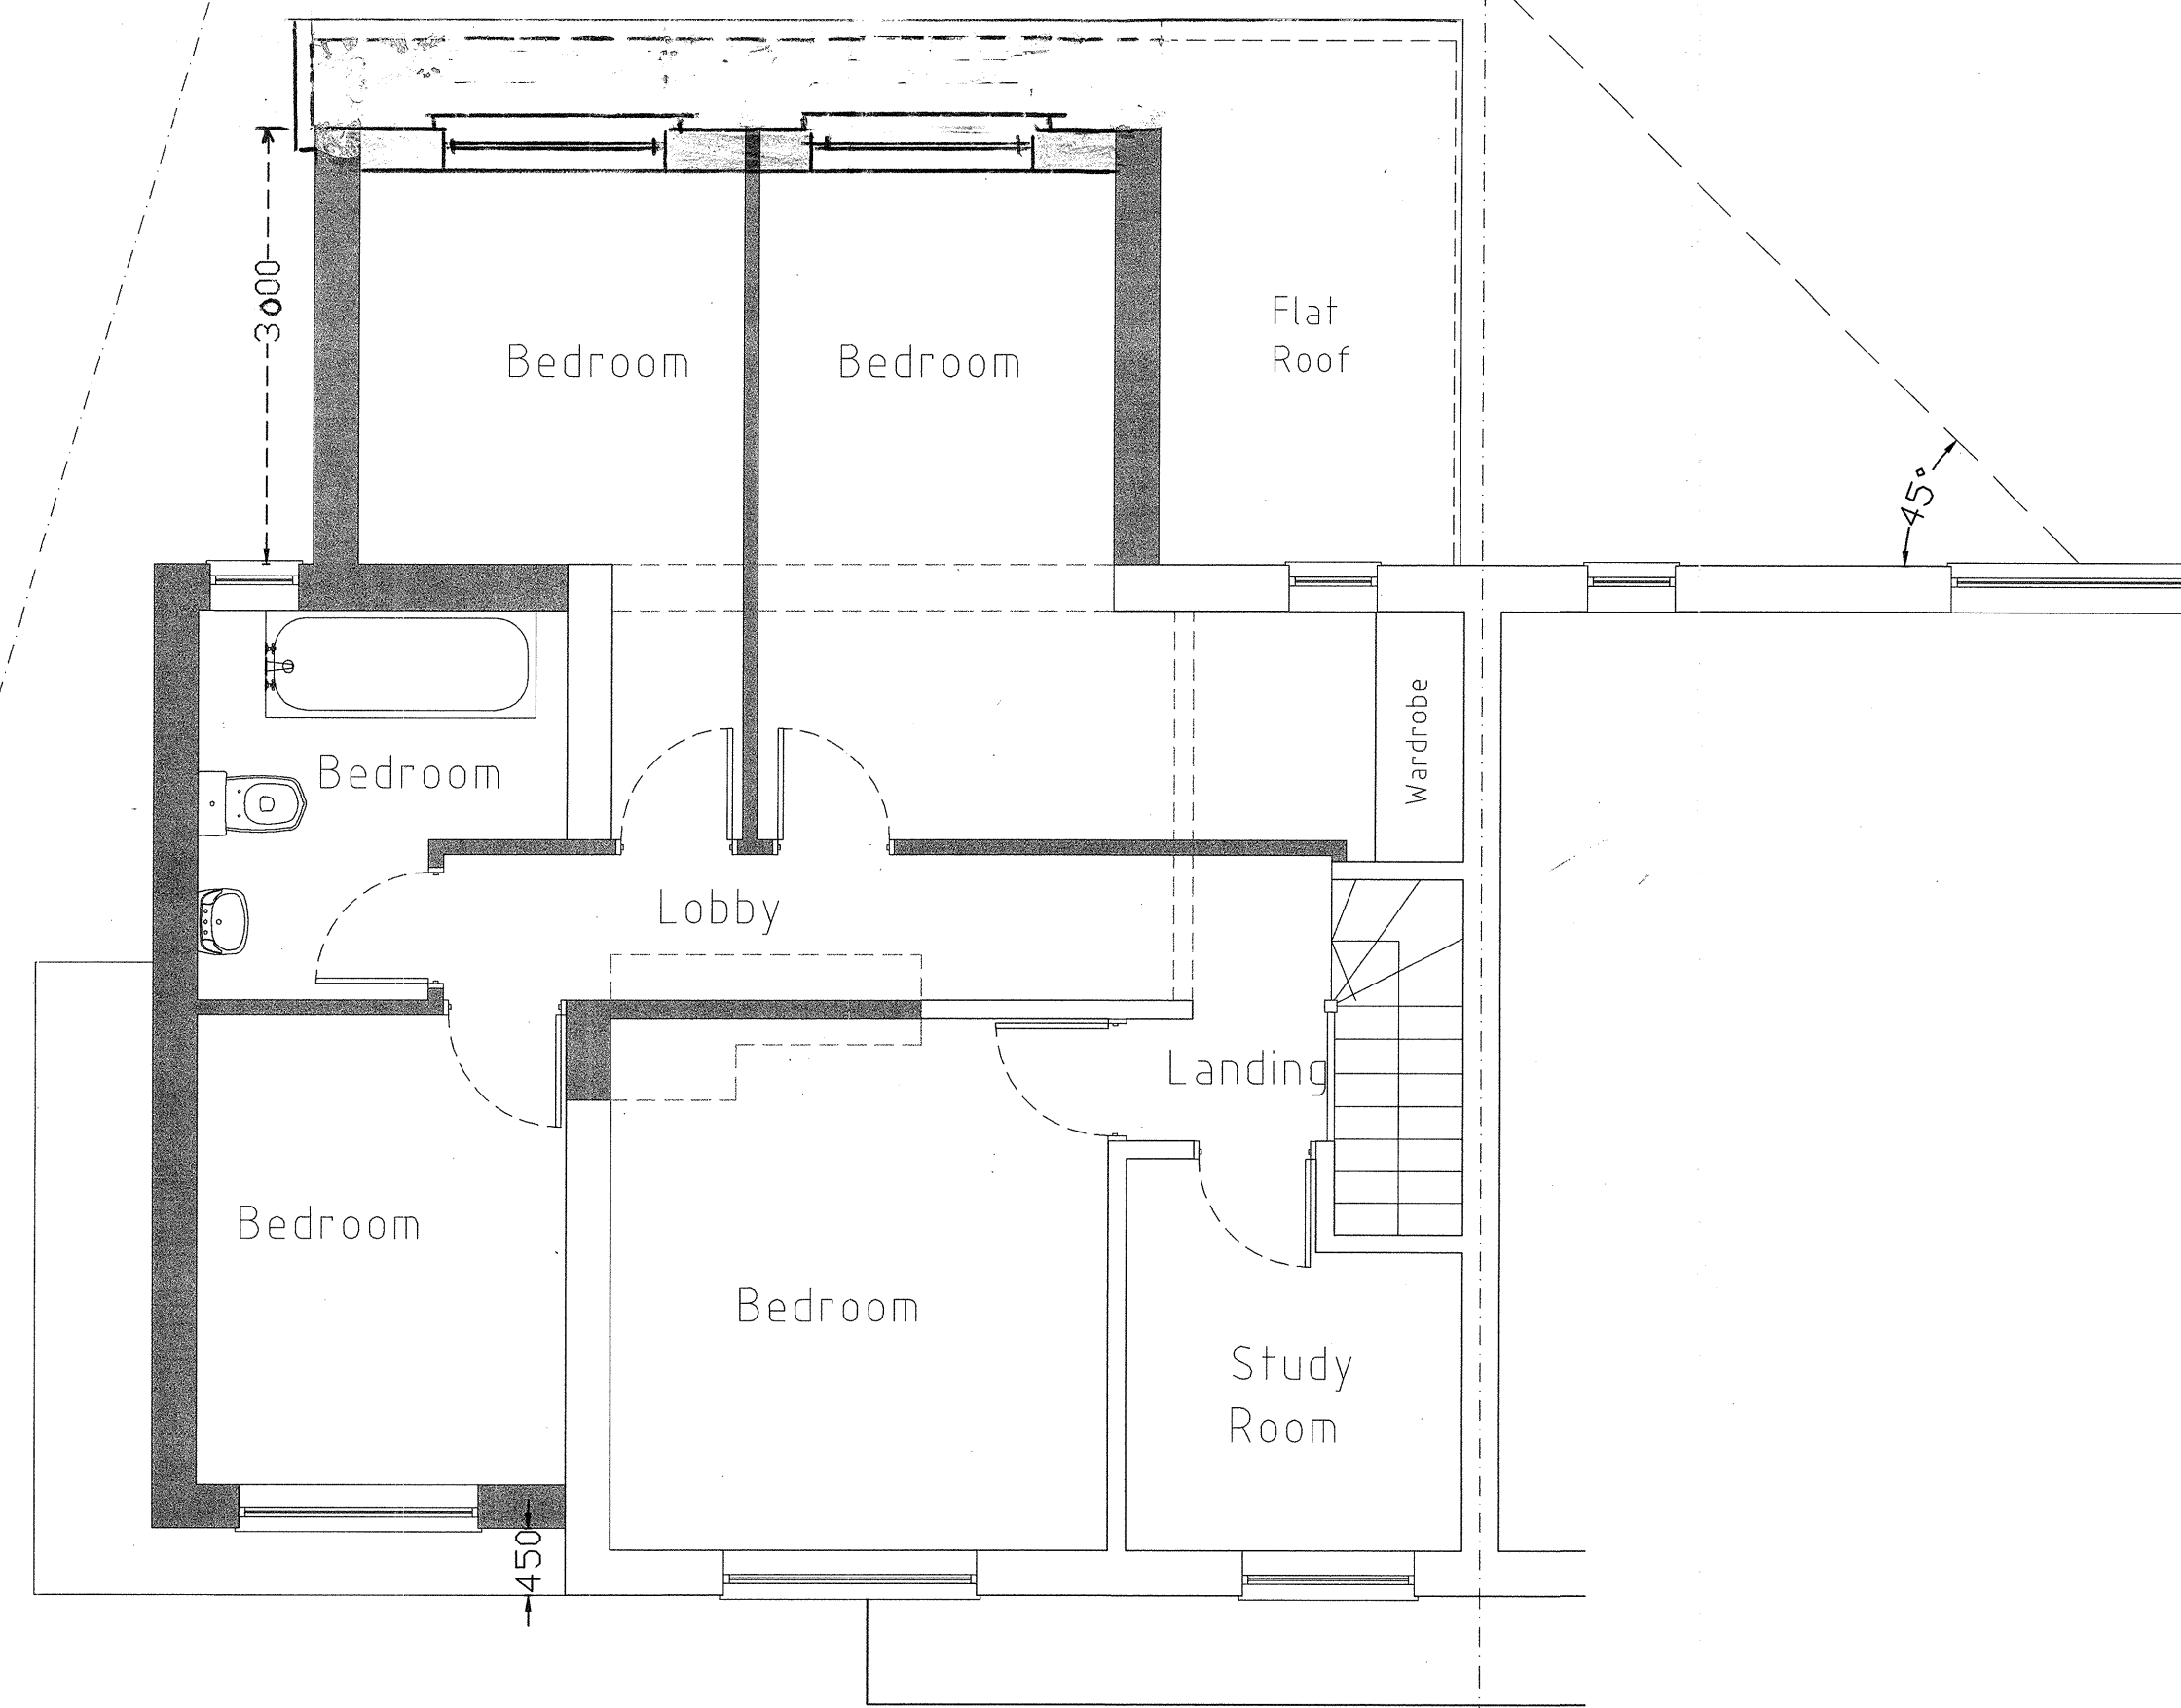

PROPOSED FIRST FLOOR PLAN (1:50)

Scale 1:50
0 1 2 3 4 5

* A Rev 1st flr rear extension revised 10.1.22

Project Title
Double storey side and rear extension

Location
18 Donkin Hill, Caversham
Reading, RG4 5DG
Client Name
Mr. W Khan

Drawing No:
DH-03 A

Drawing Title:
Proposed Floor Plans

Scale
1:50@A1

Date
12/08/2021

Rev
B

JMGC DESIGNS
Rowan House, New Lane Hill
Tilehurst, Reading, RG30 4JJ
Tel: 07714244273
Email: amor.clayton@btinternet.com