



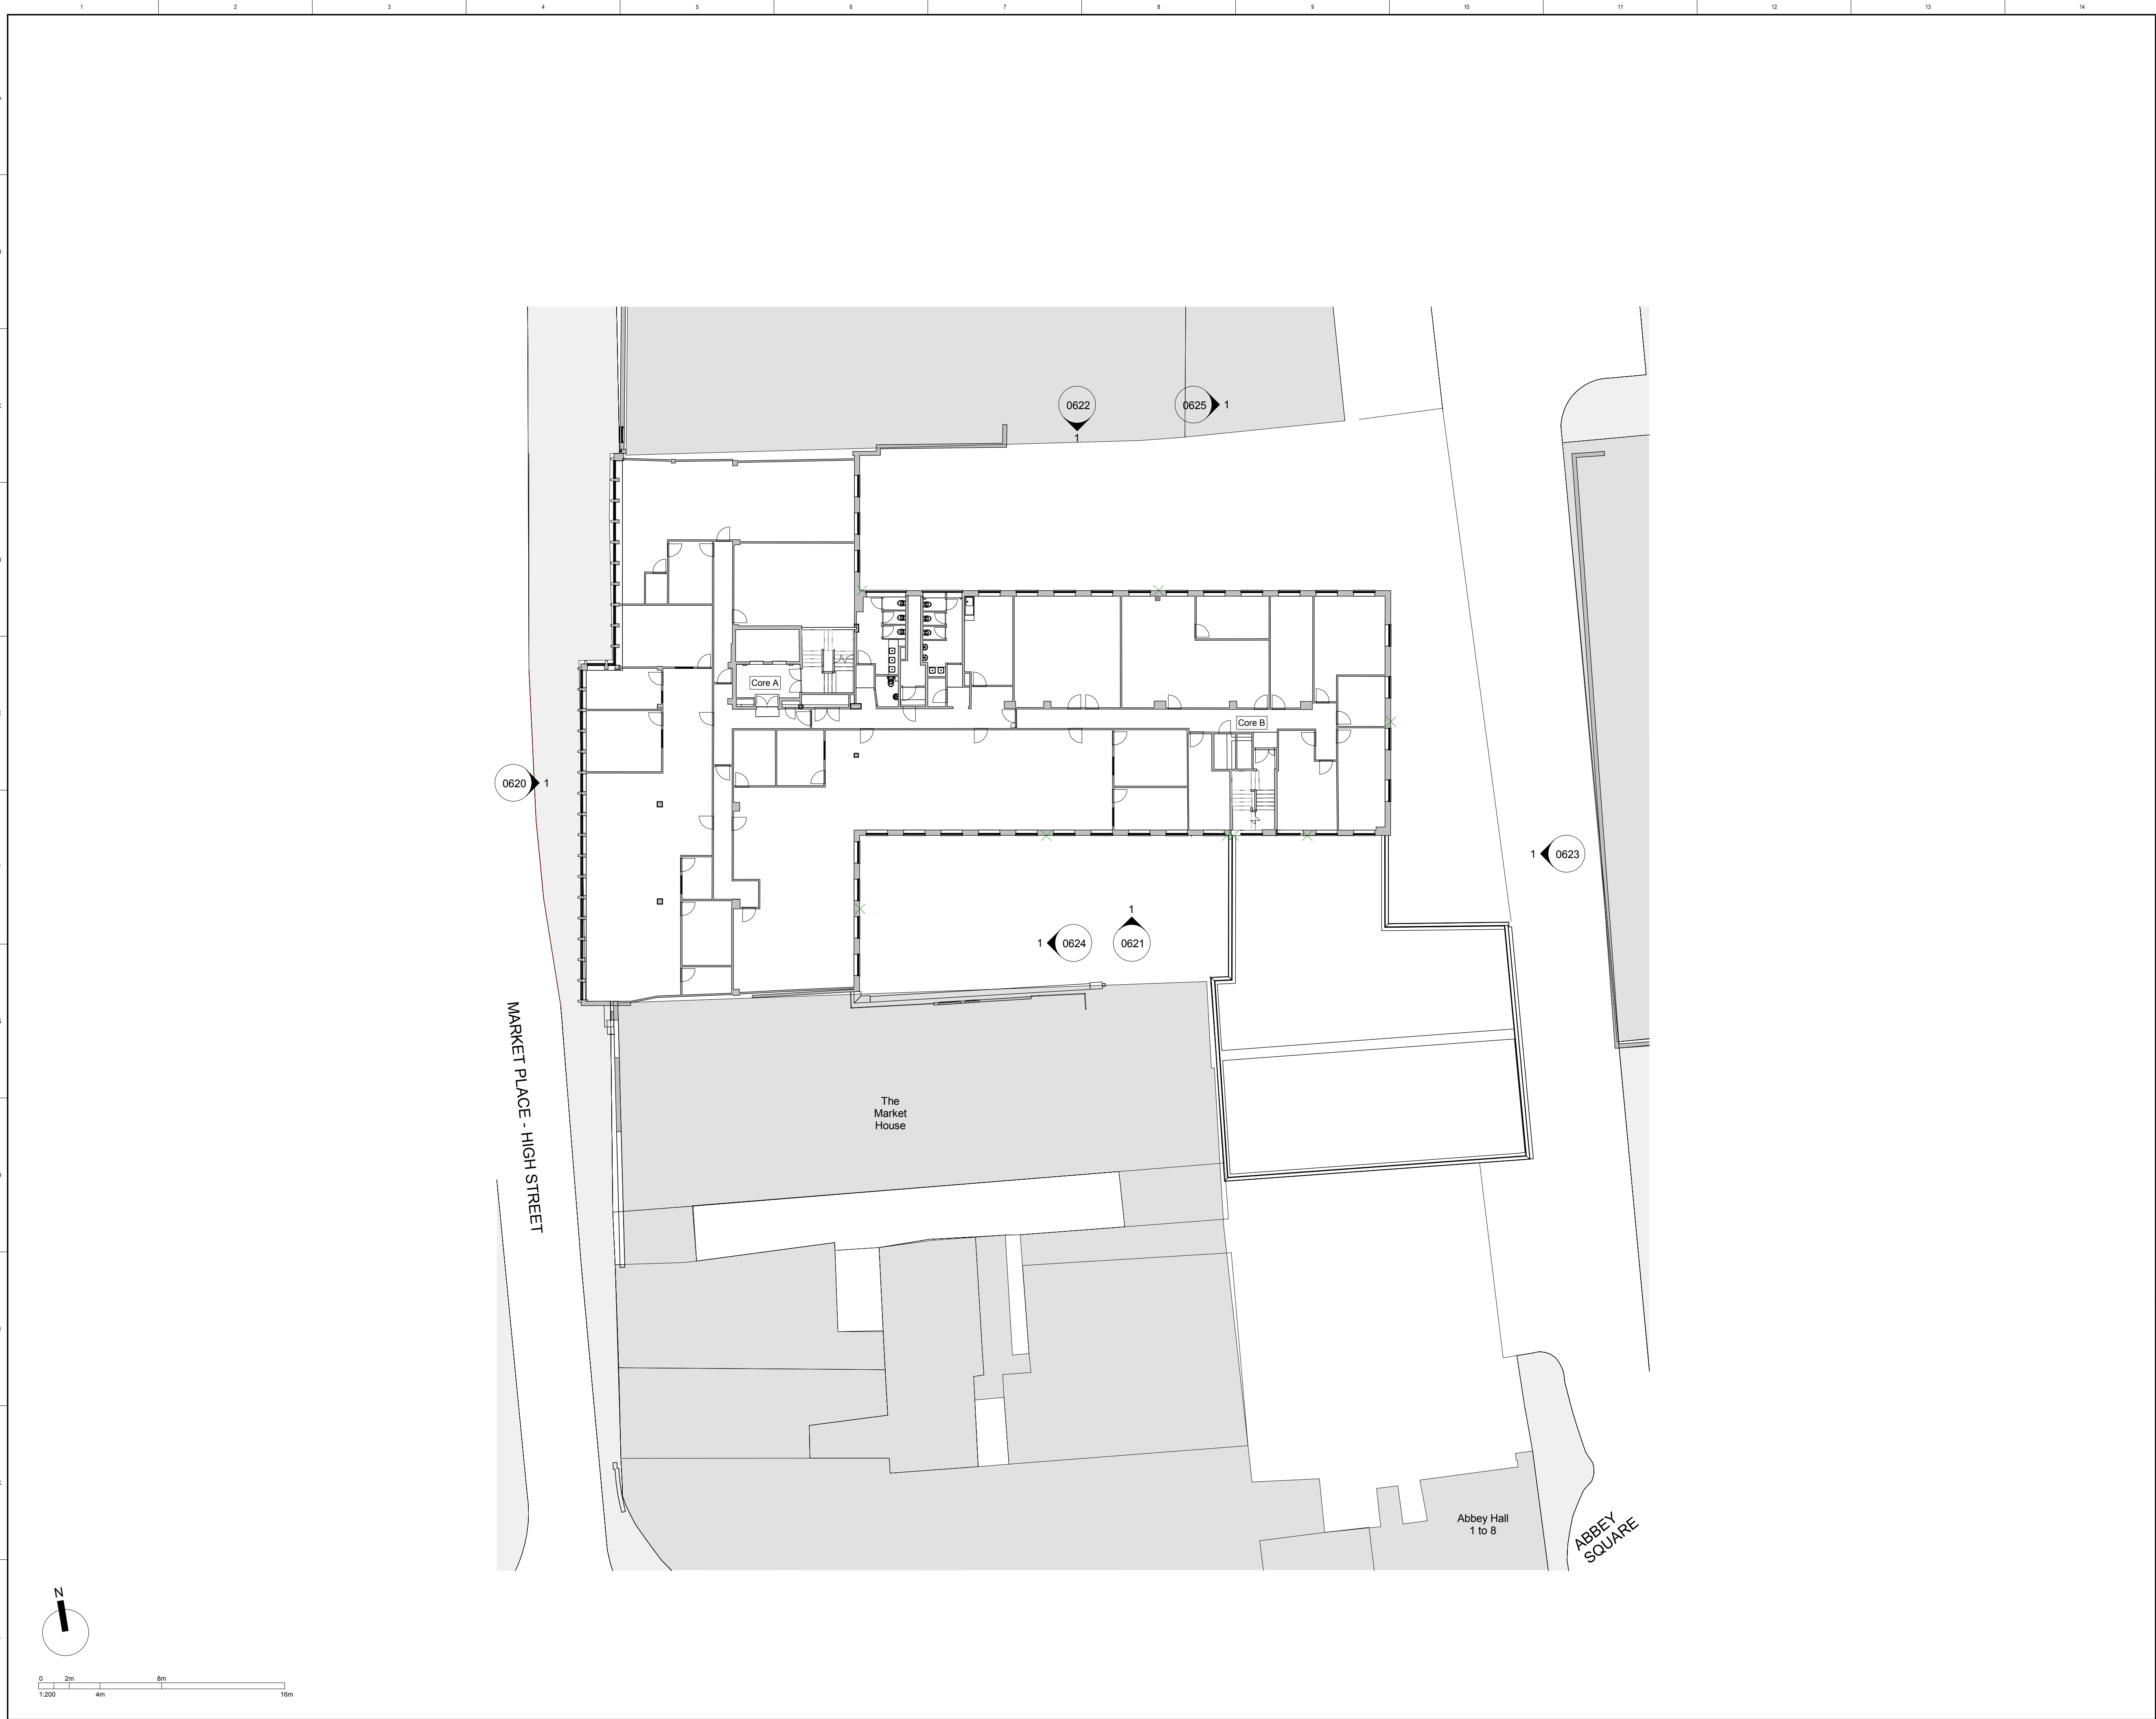

CLIENT
Tene Living
STRUCTURAL ENGINEER
London Structures Lab
SERVICES ENGINEER
Lehding Services Design Ltd
CONSULTANT

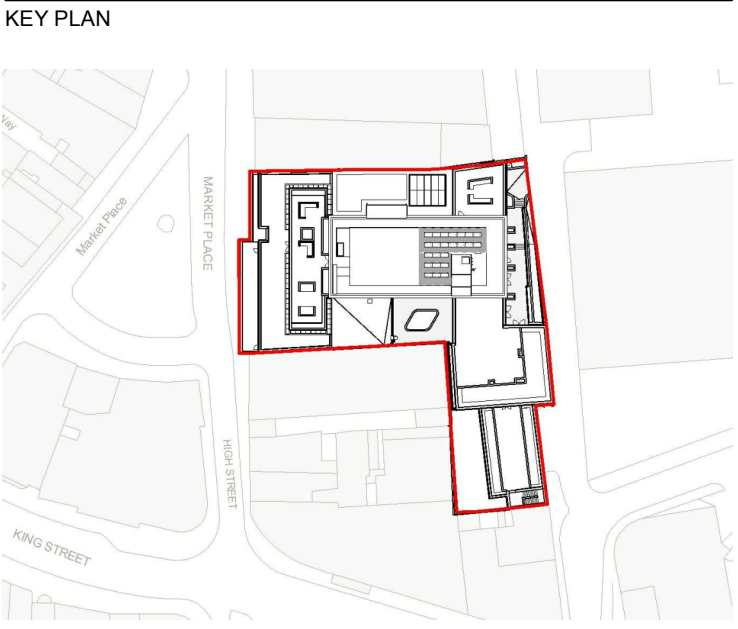

NOTES:

THIS DRAWING IS PROTECTED BY COPYRIGHT.

ALL AREAS HAVE BEEN MEASURED FROM CURRENT DRAWINGS. THEY MAY VARY BECAUSE OF (EG) SURVEY, DESIGN DEVELOPMENT, CONSTRUCTION TOLERANCES, STATUTORY REQUIREMENTS OR RE-DEFINITION OF THE AREAS TO BE MEASURED.

P1	No.	Date	Comments	Drawn	Checked
Revisions					
Issue Status					
Preliminary					
tp bennett					
architecture interiors planning					
One America Street London SE1 0NE UK +44 (0) 20 7208 2000 www.tpbenett.com					
Project					
Market Place Residential 6-9 Sloane Point Reading					
Drawing Title					
Existing Third Floor Plan					
Drawn	Date	Scale @ A1	Alt. Ref.		
MGB	22/08/2022	1 : 200			
Project	Originator	Volume	Level	Type	Role Number
A12113 TPB ZZ	03	DR	A	0603	S1 P1
Sustainability Revision					