

All dimensions are to be checked on site before work commences.
Figured dimensions to be taken in preference to scaled dimensions.
If in doubt please ask.
© Copyright reserved.




FRONT ELEVATION

SIDE ELEVATION

REAR ELEVATION

SIDE ELEVATION

EXTERNAL ELEVATIONS - As Proposed
Scale 1:100

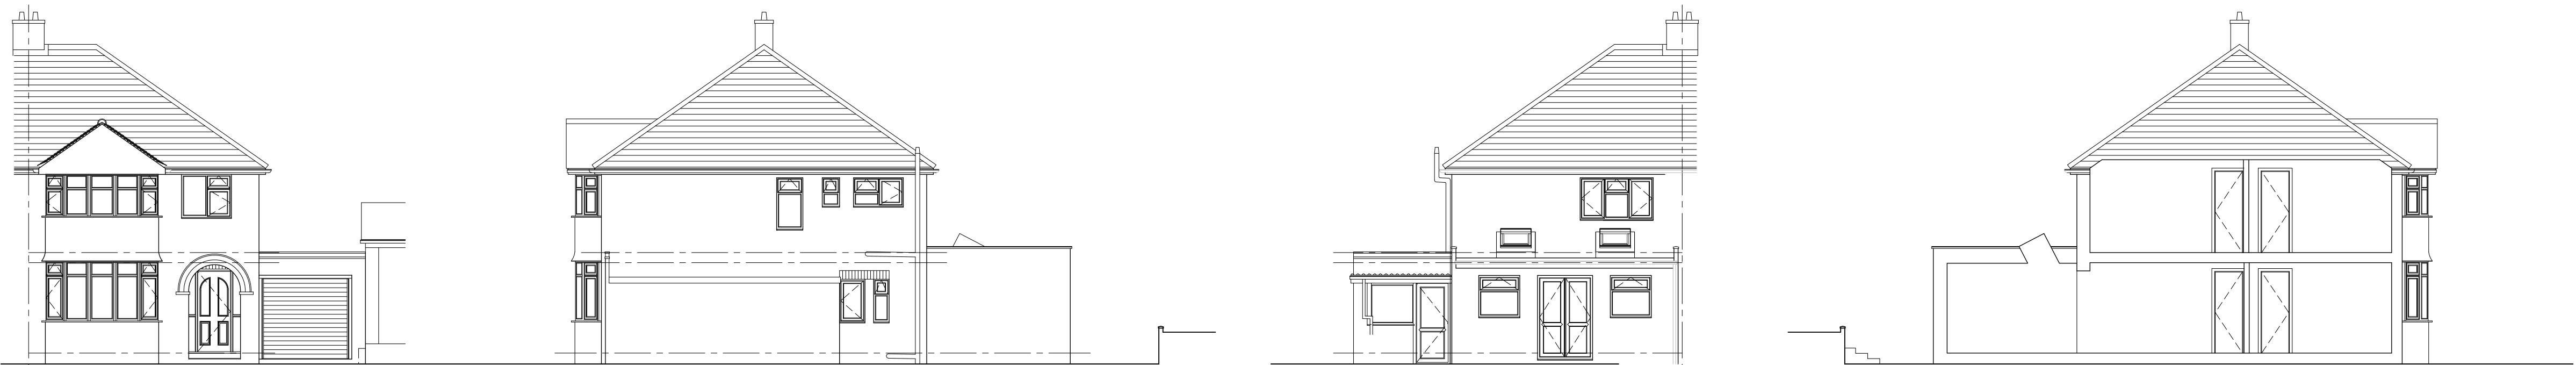


FRONT ELEVATION

SIDE ELEVATION


REAR ELEVATION

SIDE ELEVATION

EXTERNAL ELEVATIONS - As Existing
Scale 1:100

 

Scale Bar 1:100

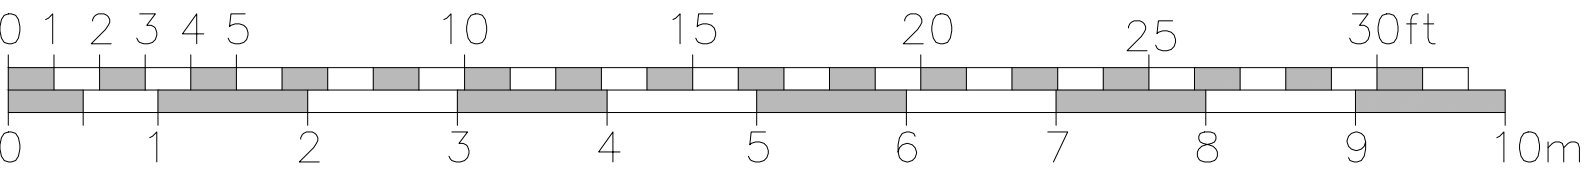

Scale Bar 1:50

A Front section of side extension stepped in		12-10-2022	DH
FOR PLANNING SUBMISSION			
HOLTHAM+NEWMAN ARCHITECTS The Design Studio, Lockey Farm, Sindlesham Road, Arborfield, Reading, Berkshire RG2 9JH T: 07971 316499 E: hello@hnarchitects.co.uk			
Project: 33, Wrenfield Drive Caversham Reading RG4 7QE			
Client Jenny and David Salisbury			
Drawing Title: External Elevations As Existing and Proposed - -			
Scale:	Varies @ A1	Dwg. No.:	Rev.:
-		2223-P200	A
Drawn by:	DH		
Date:	June 2022		