



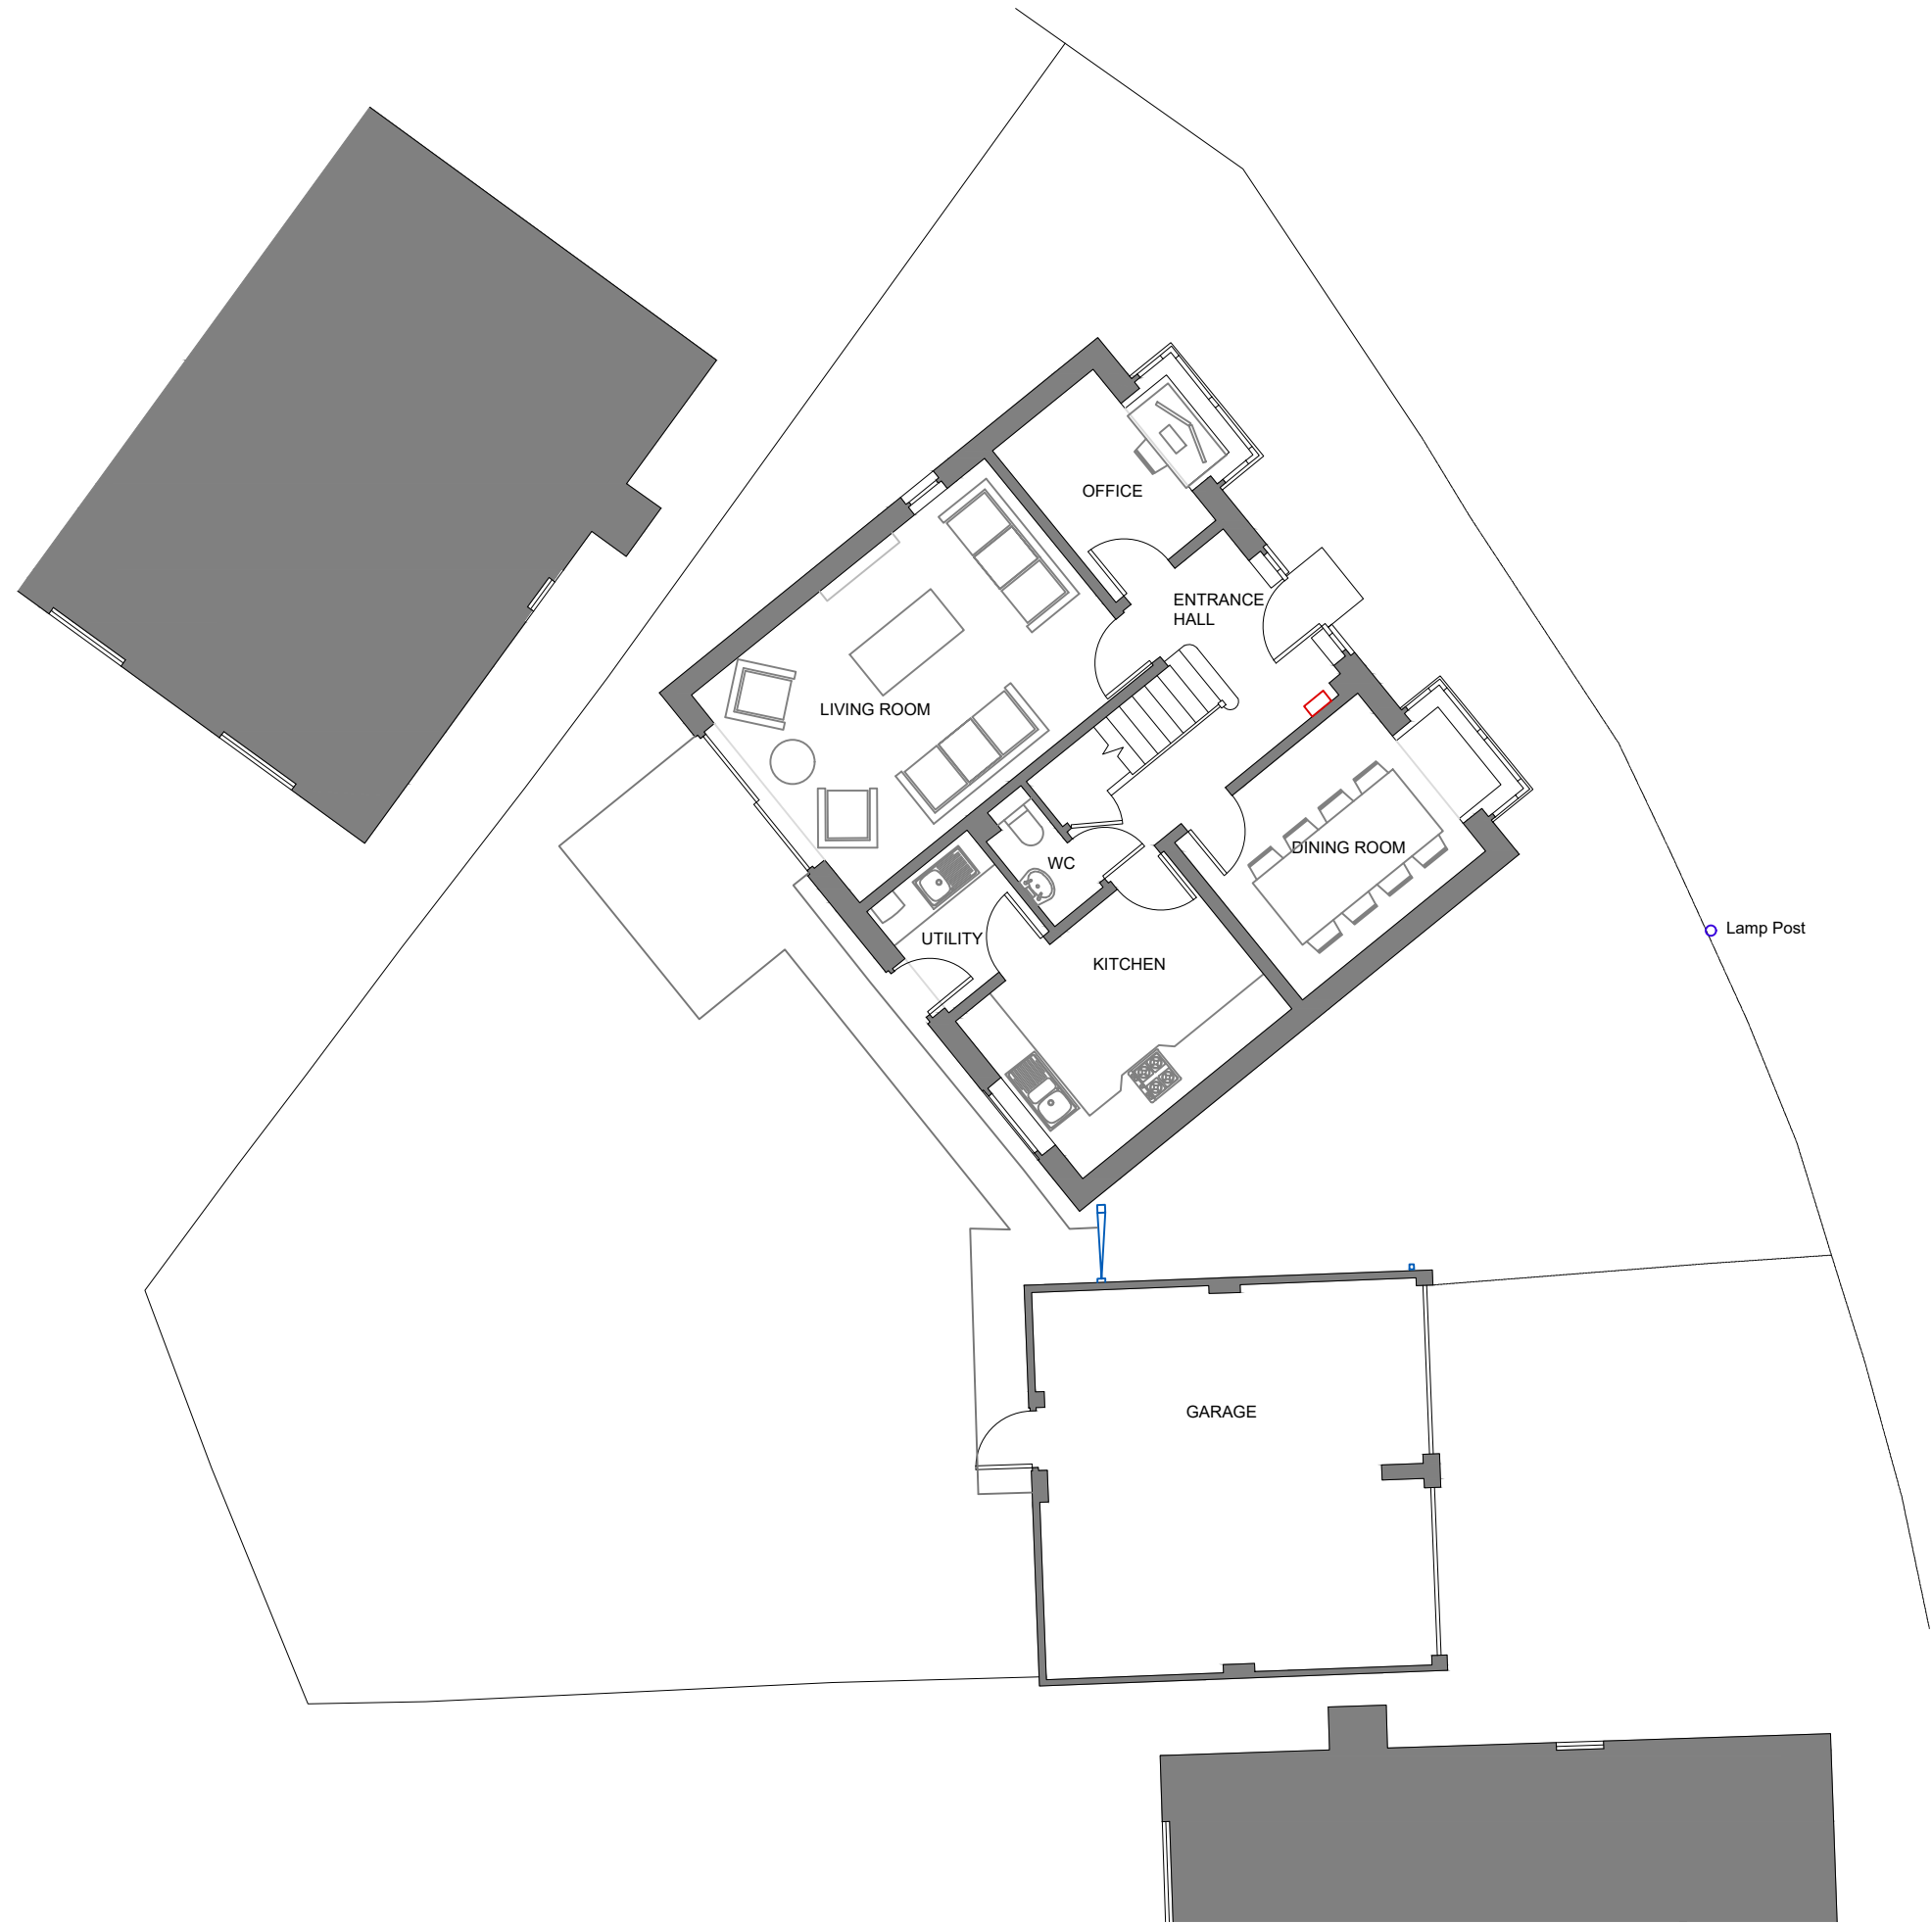


EXISTING GROUND FLOOR PLAN



EXISTING FIRST FLOOR PLAN

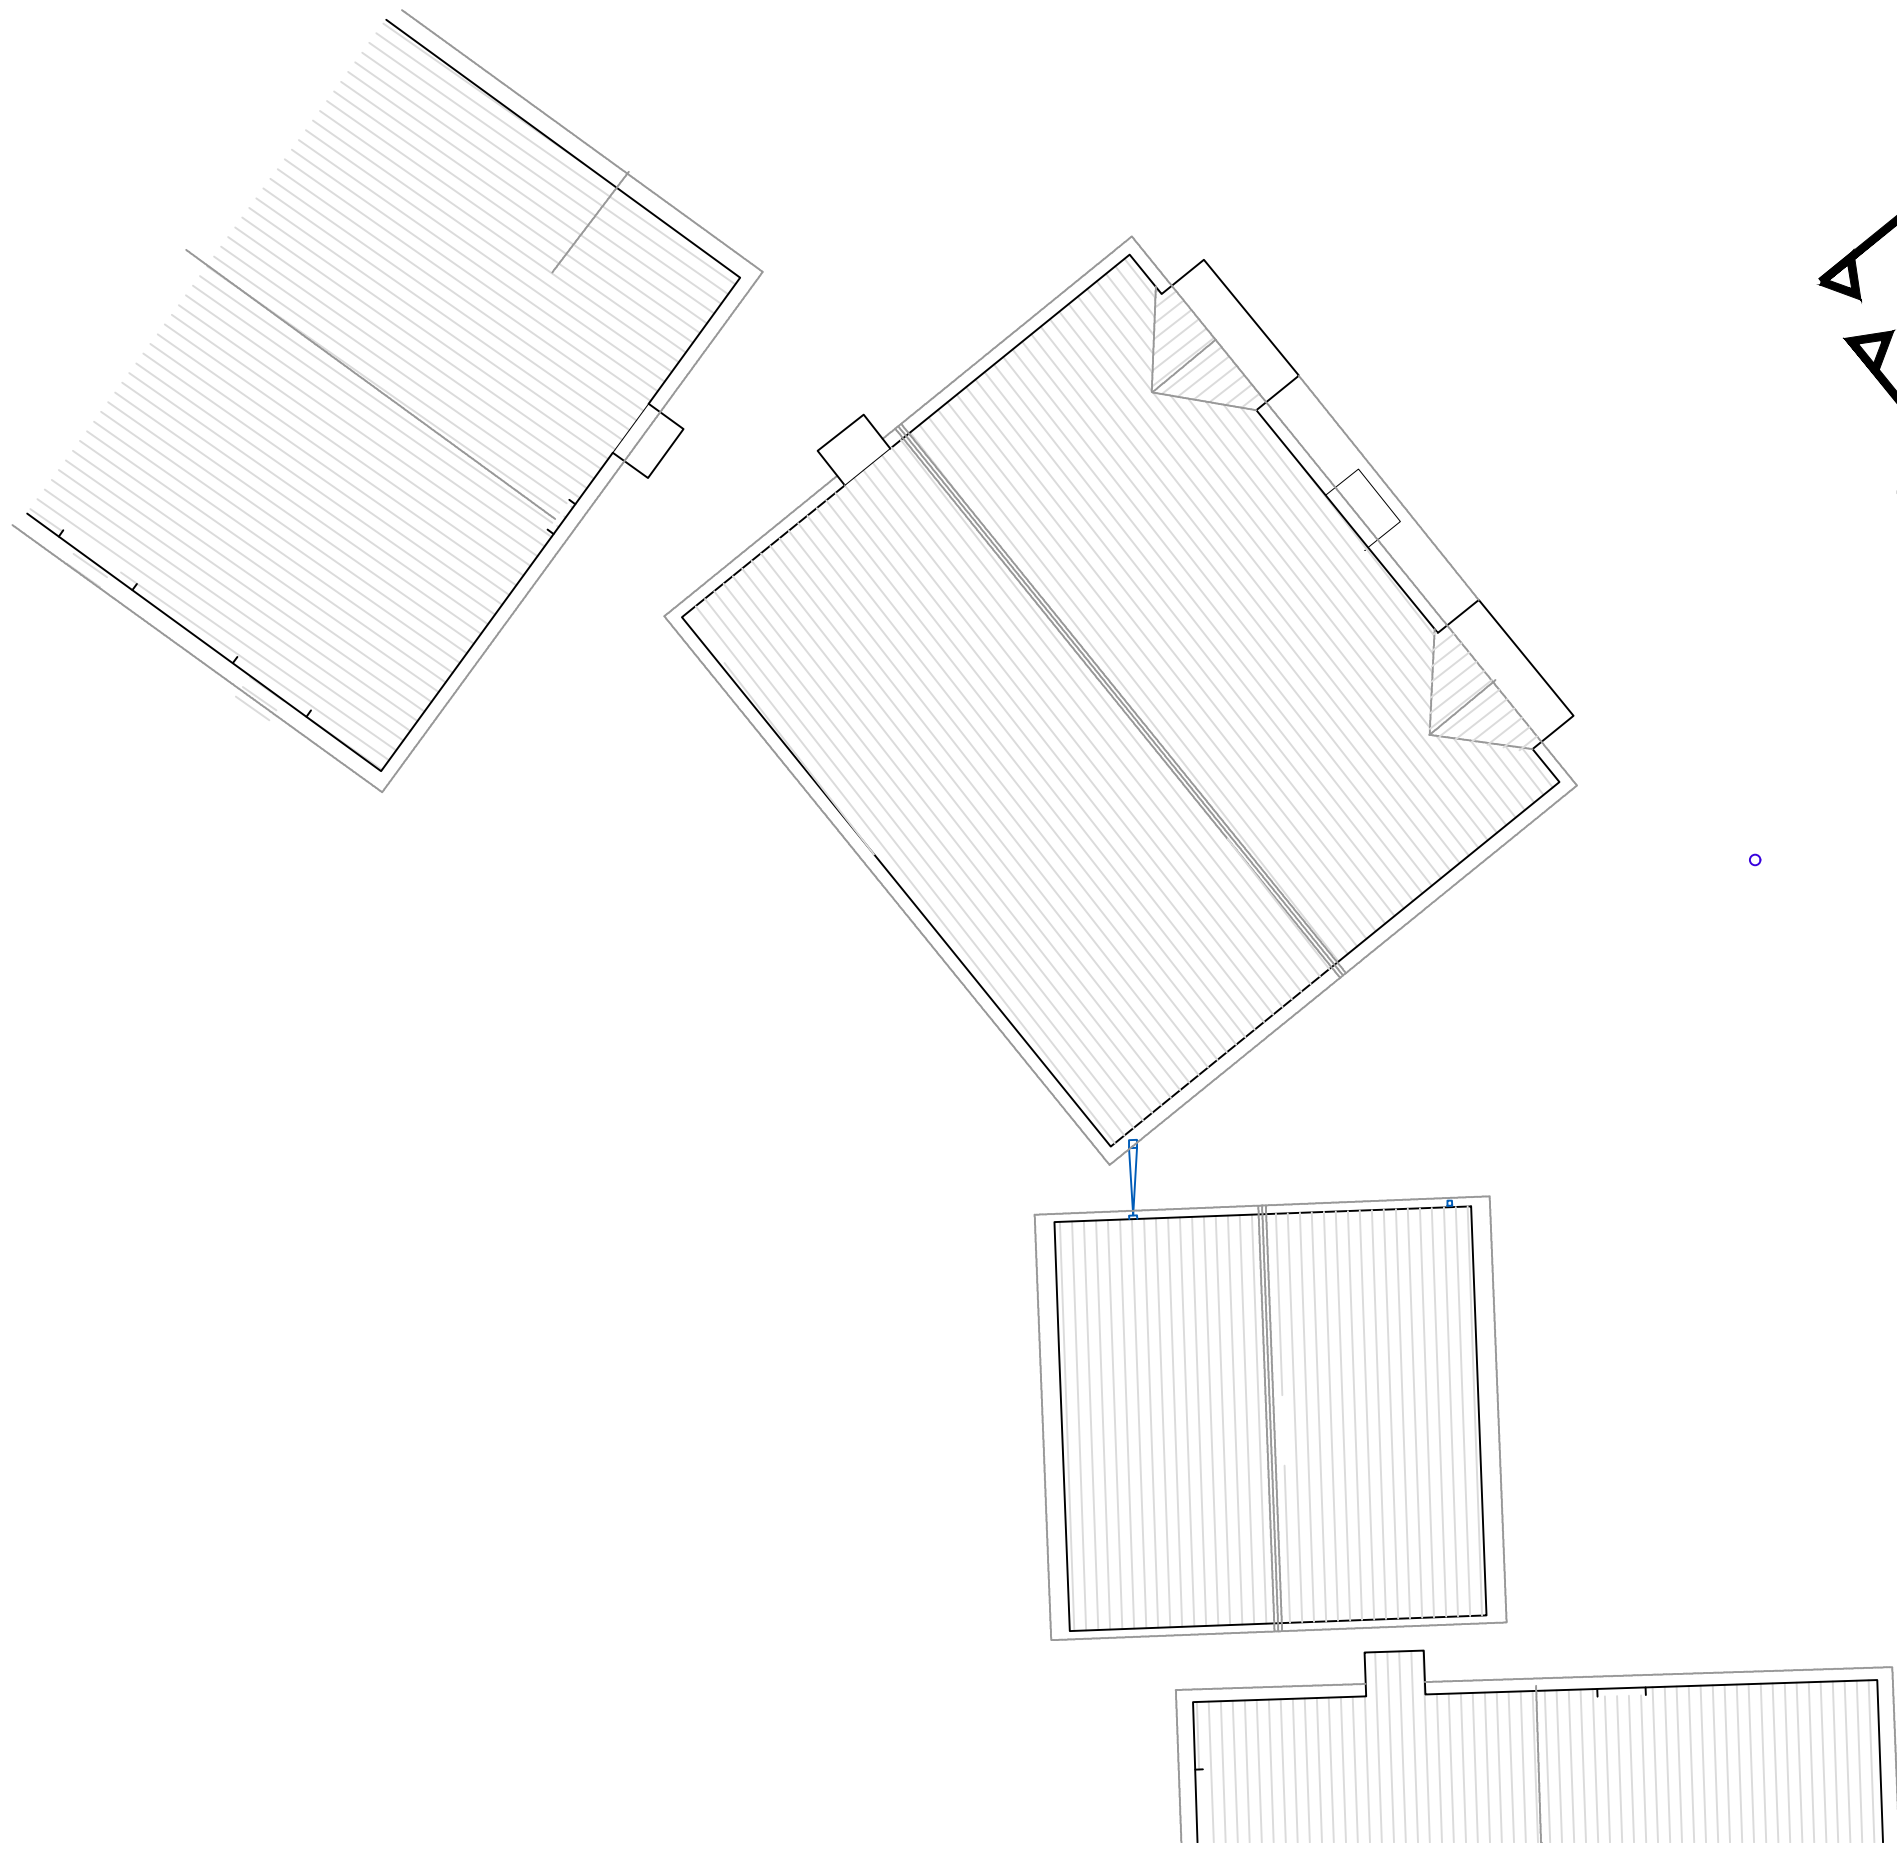


EXISTING ROOF PLAN

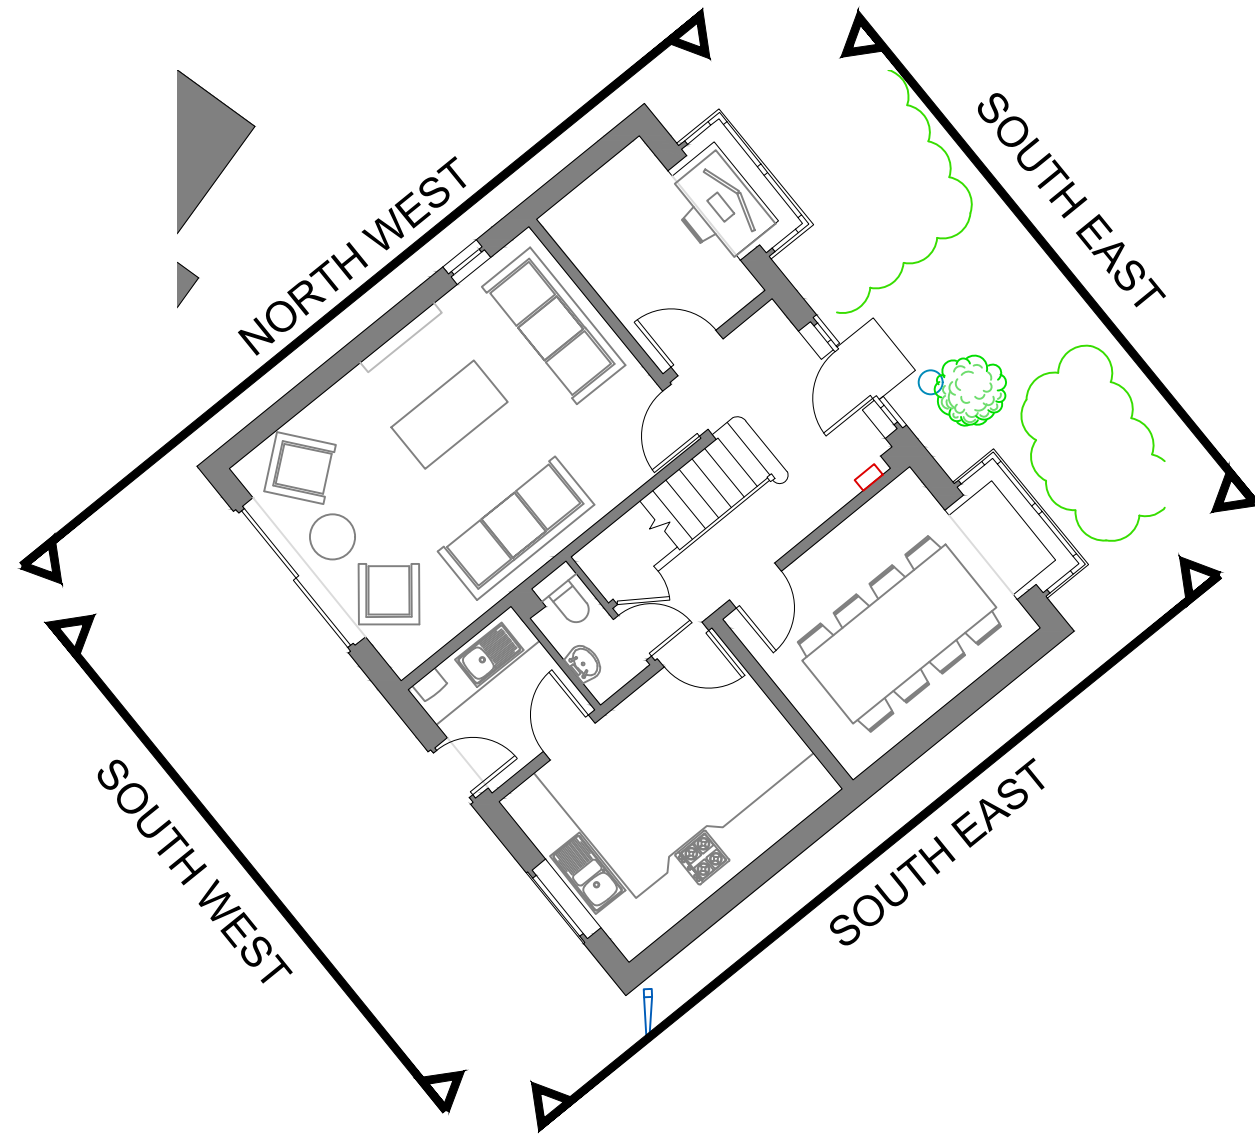


EXISTING NORTH EAST / FRONT ELEVATION




EXISTING SOUTH EAST / SIDE ELEVATION

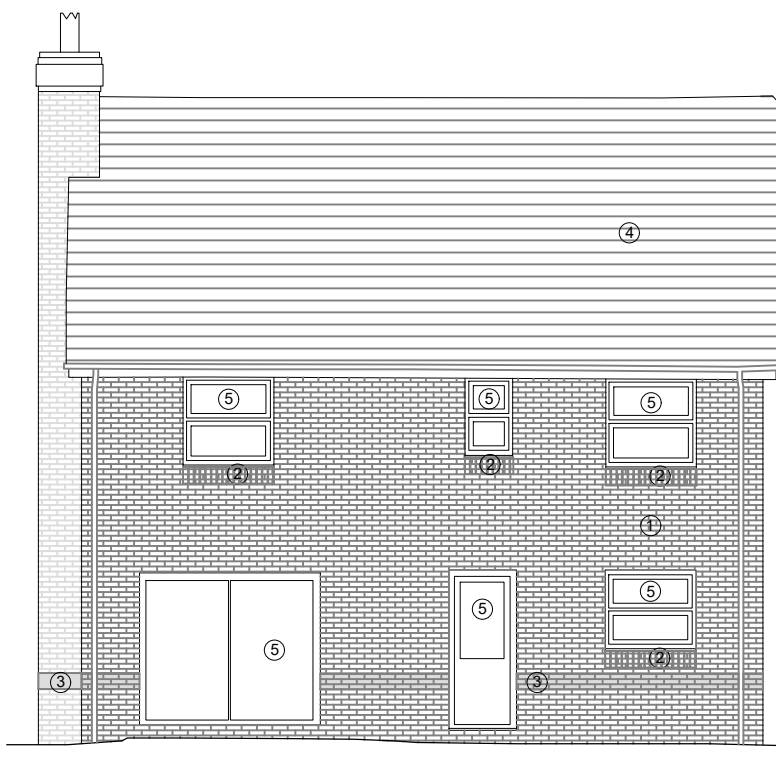

EXISTING SOUTH WEST / SIDE ELEVATION

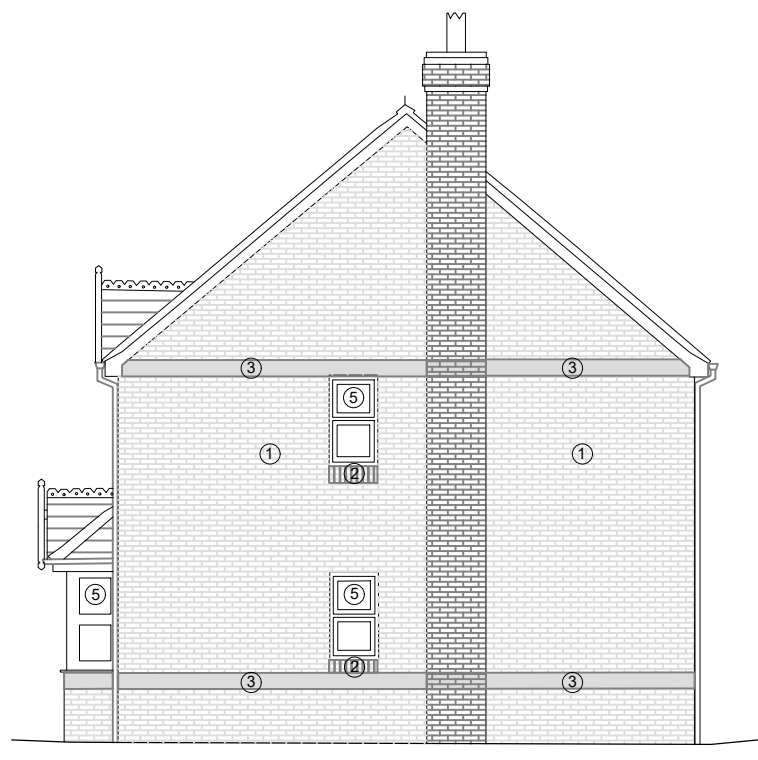

EXISTING NORTH WEST / SIDE ELEVATION

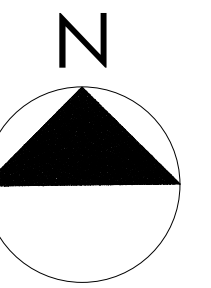

Note
Survey not undertaken by LUPA.
Drawing based on information from others. Dimensions to be checked prior to works starting. Any discrepancies to be reported to the Architect. Drawing for Planning issue only
Drawing shows Design intent - Not for construction

Scale bar
0m 1m 2m 3m 4m 5m

NOTES
Do not scale drawings dimensions govern. All dimensions to be checked on site. Drawing to be read in conjunction with all consultants information. Any discrepancies to be reported to Architect. LUPA does not take responsibility for legal boundary lines and advises a specialist should produce a separate drawing. DWG files are issued for information only use PDF for records
Copyright of this drawing is held by LUPArchitecture Ltd. Not to be used for any purpose without consent
LUPARCHITECTURE Ltd. ©Copyright

Rev	Description	Dr	Ch	Date
01	Planning lamp post added	lup	lup	01.03.23
03	Planning issue	lup	lup	13.02.23
02	Client Issue Prior to Planning issue	lup	lup	11.02.23
01	Client Issue Prior to Planning issue	lup	lup	08.02.23

Rev	Description	Dr	Ch	Date

Client
Mrs McCallum

Project
7 ABERAMAN RG4 8LD GROUND & FIRST FLOOR EXTENSION & REMODEL

Title
EXISTING PLANS & ELEVATIONS

LUPARCHITECTURE Ltd.
103 Mayfield Drive, Caversham, RG4 5JR +44 (0) 7771 470630 lupa@LUPArchitecture.com

Date NOV 2022	Drawn LUP	Checked LUP	Scale 1:100@A1
Job No. 2256	Drawing No. 004	Revision 03	