



SITE PLAN
SCALE 1:200

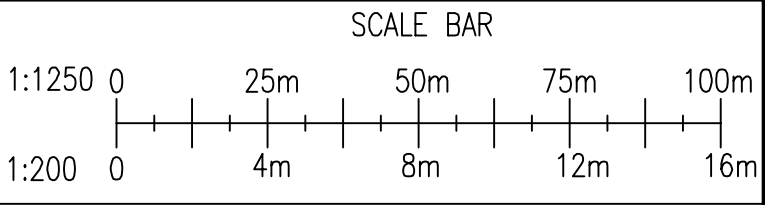

LOCATION PLAN
SCALE 1:1250

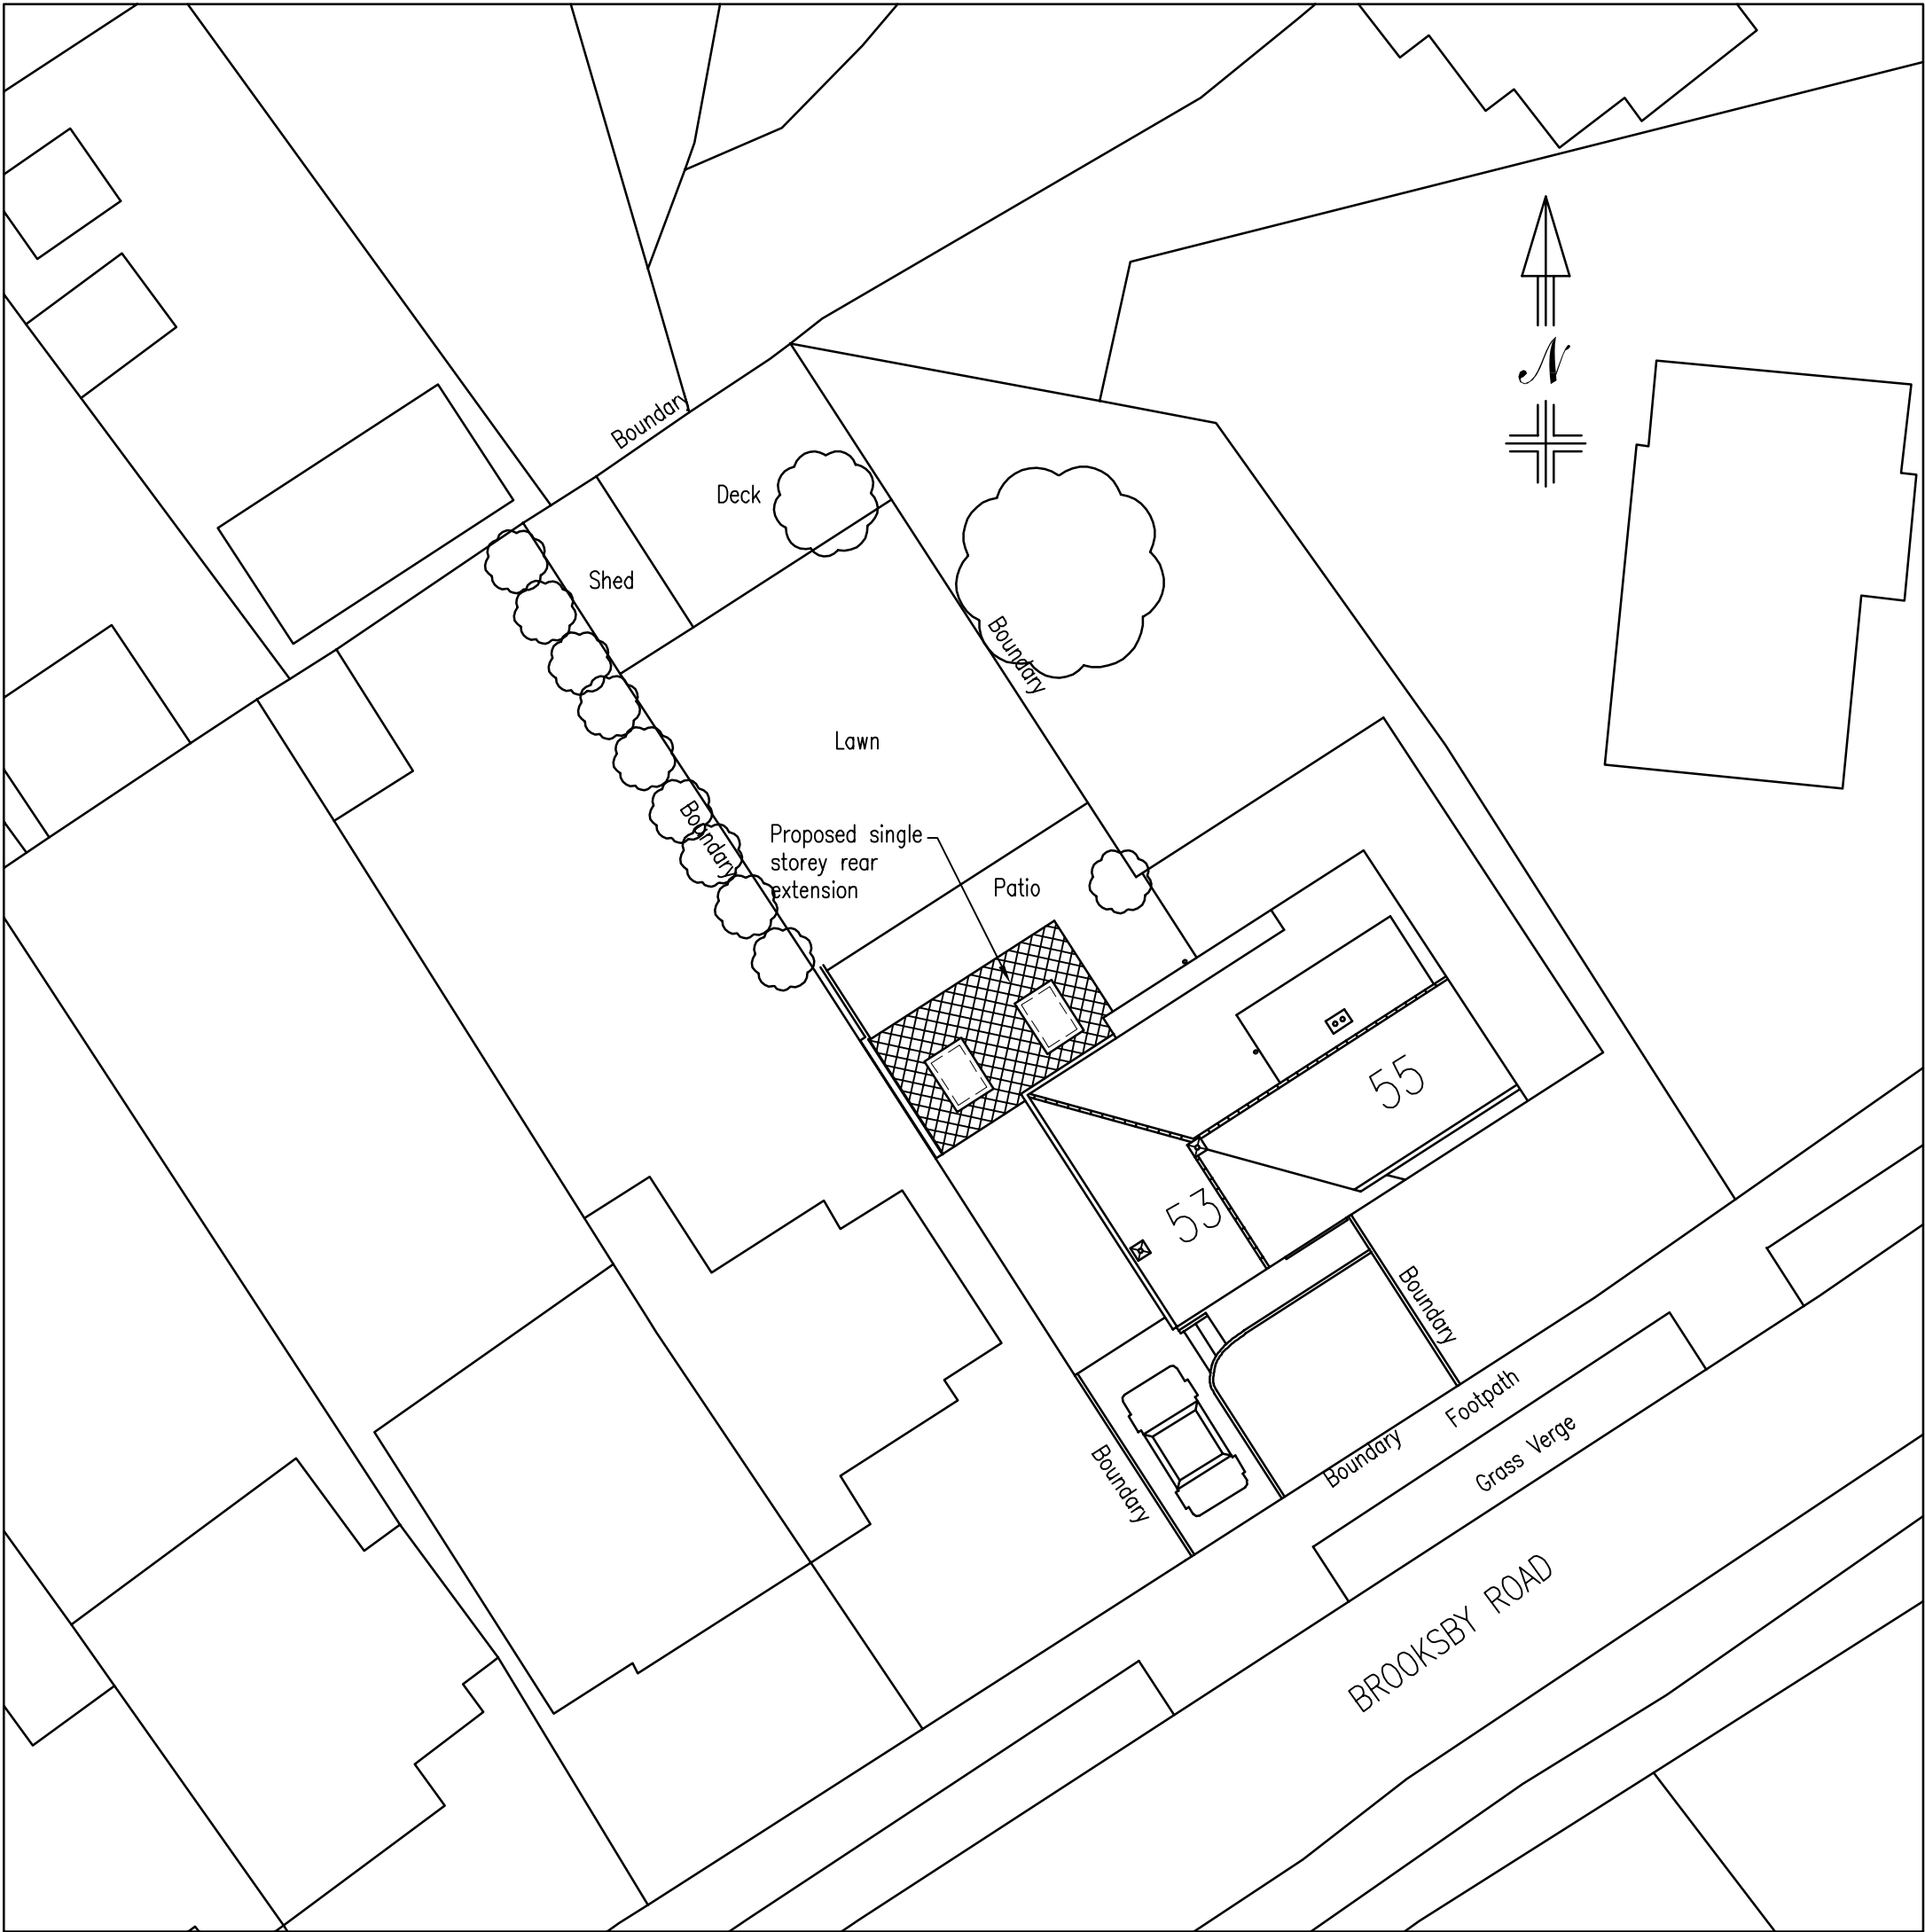

Crown Copyright and database rights 2022 OS Licence no. 100019980



Plan Ahead
Drawing Services

Tel: 07940 828650 E-Mail: plan.ahead@btinternet.com
Website: www.plan-ahead-drawing-services.co.uk

REVISIONS		
REF	DATE	DESCRIPTION

- GENERAL NOTES
- DIMENSIONS ARE TO BE CHECKED ON SITE BEFORE WORK PROCEEDS
 - ALL DIMENSIONS ARE IN MILLIMETRES UNLESS OTHERWISE STATED.
 - THIS DRAWING IS NOT TO BE REPRODUCED WITHOUT THE PERMISSION OF PLAN AHEAD DRAWING SERVICES.

PROJECT

Single storey rear extension to:
53 BROOKSBY ROAD
TILEHURST
READING
RG31 6LZ

DRAWING TITLE		
SITE & LOCATION PLANS		
DATE	SCALE	PAPER
03/03/22	1:200 1:1250	A2
DRAWN BY	DRAWING NUMBER	REV.
D. HUISH	221001/02	