





Existing Front Elevation
1:100

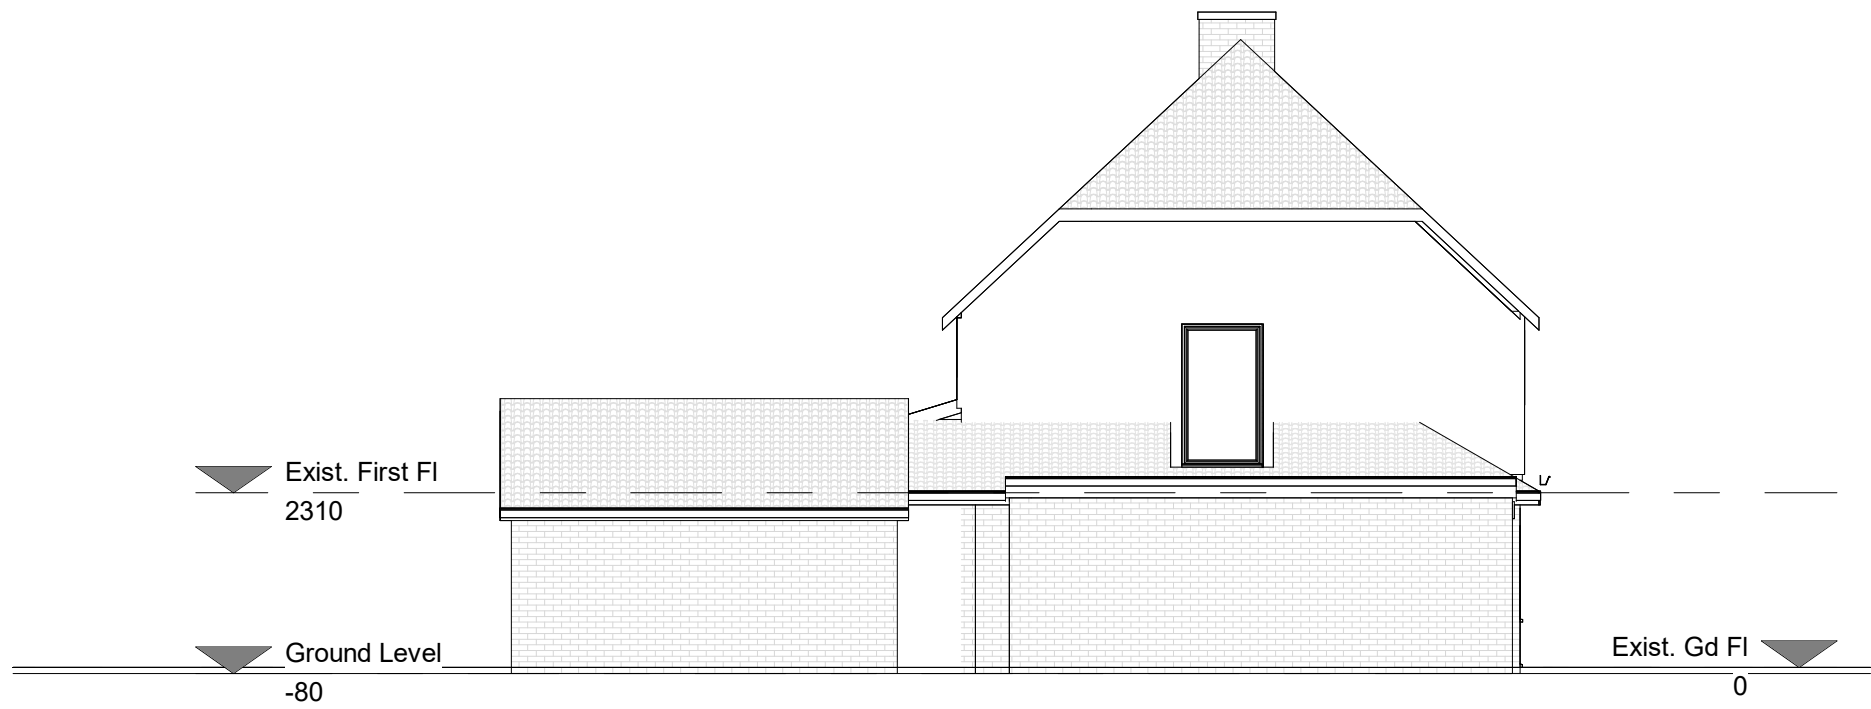


Existing Side Elevation A
1:100



Existing Rear Elevation
1:100

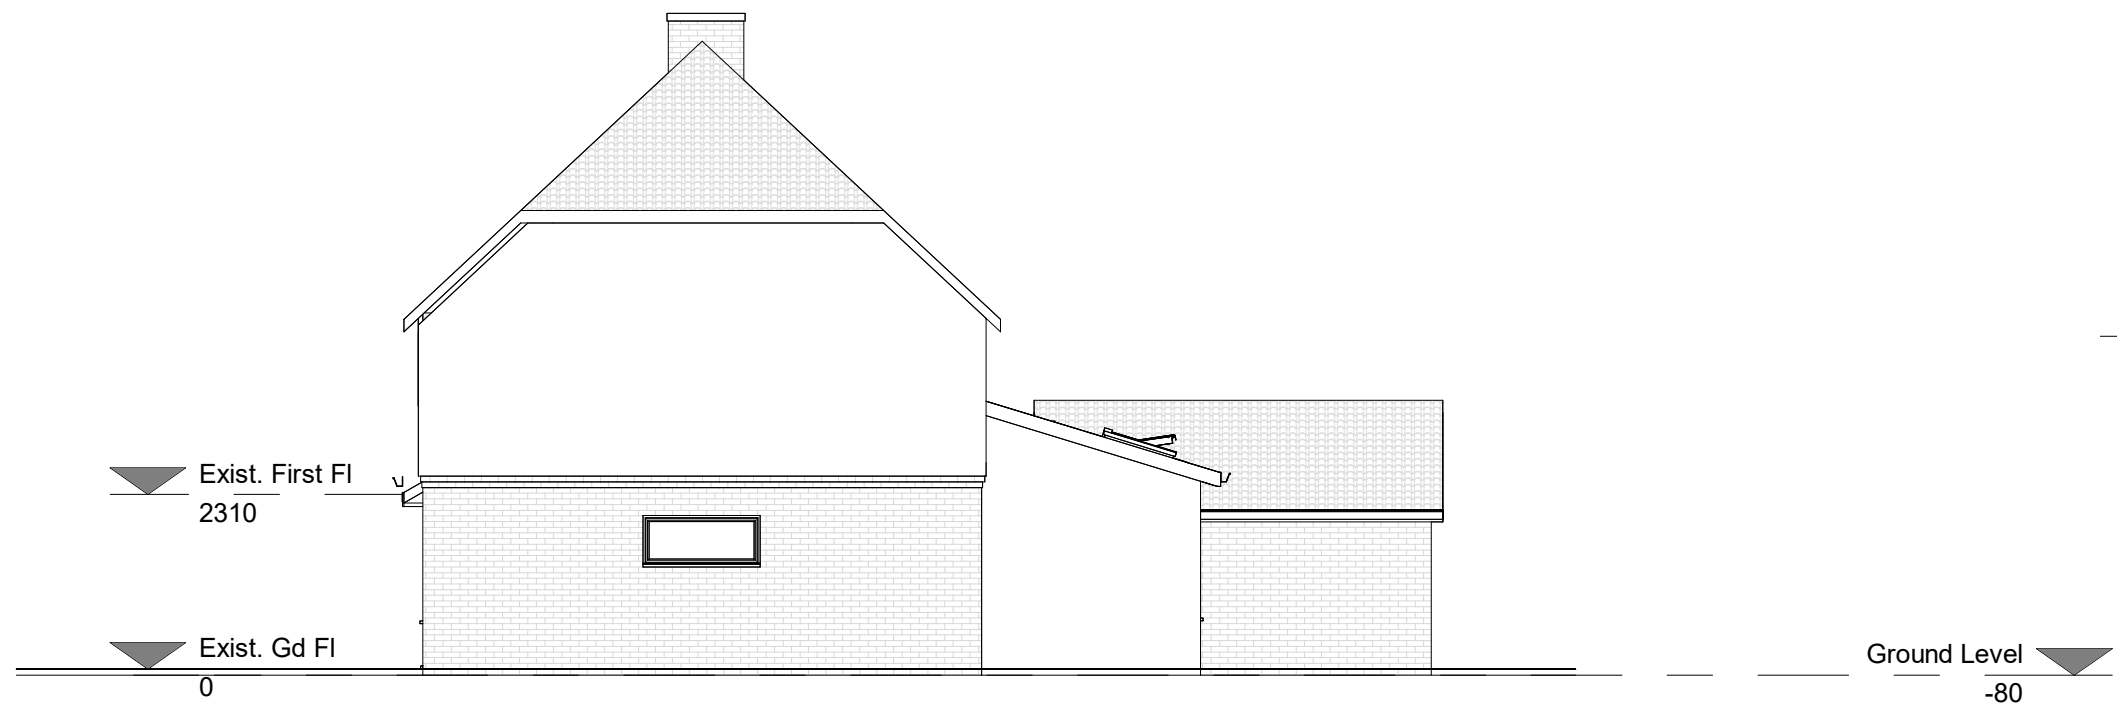


Existing Side Elevation B
1:100

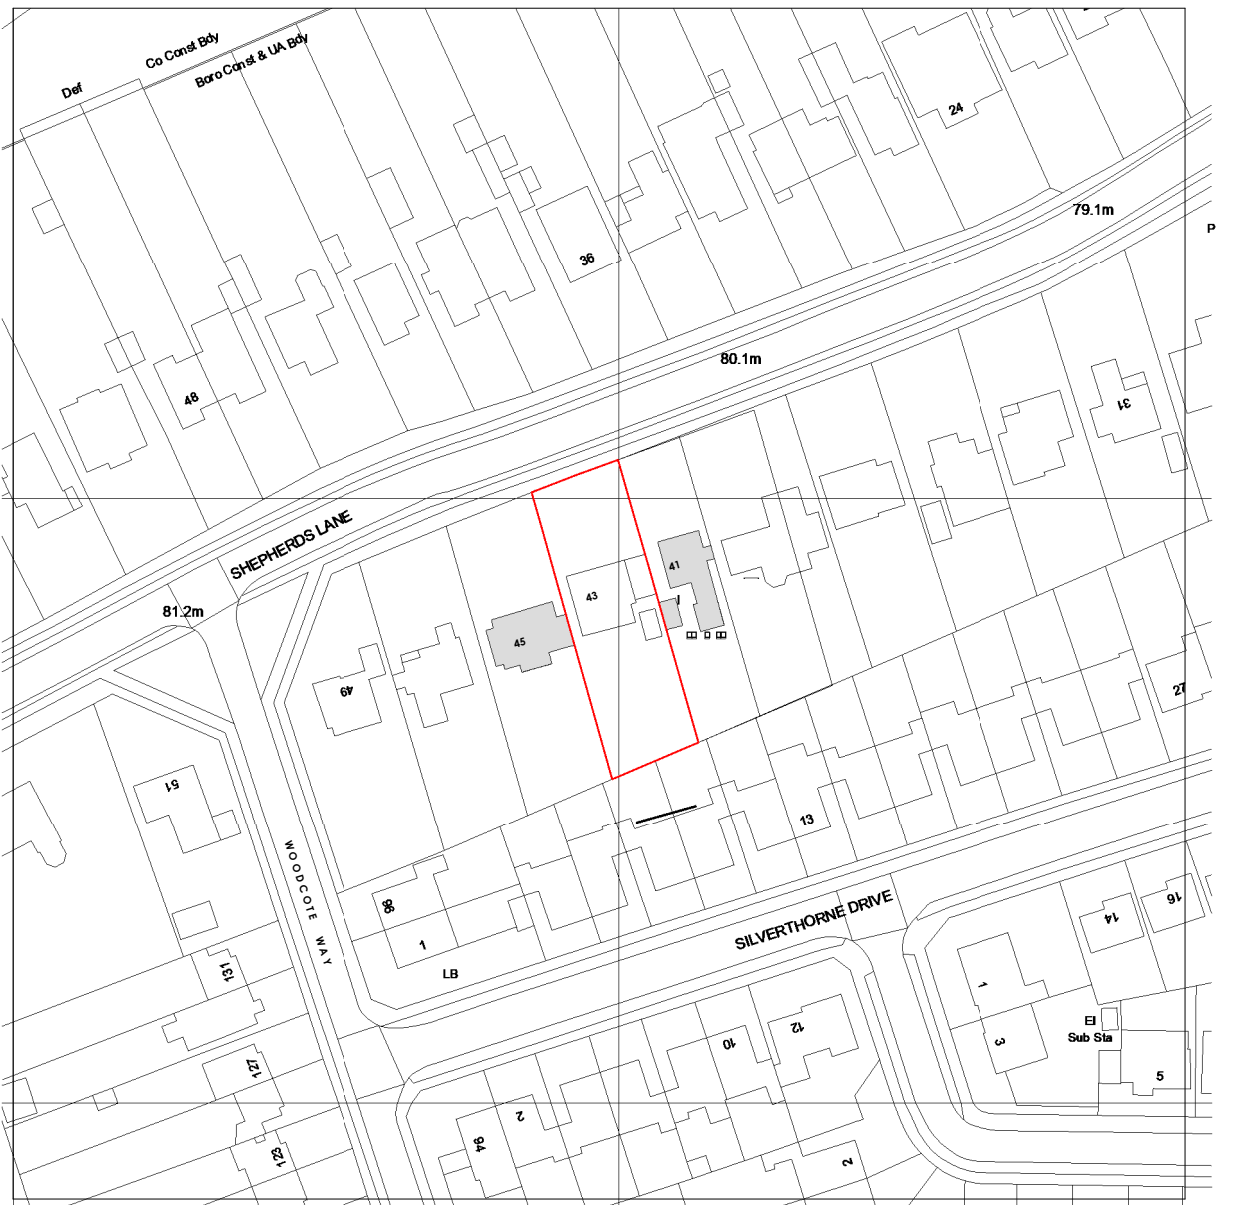


Crown Copyright and database rights 2023. OS 100031961 National Map Centre. Purchased 27/03/2023 1 year licence

Existing Location Plan
1:1250

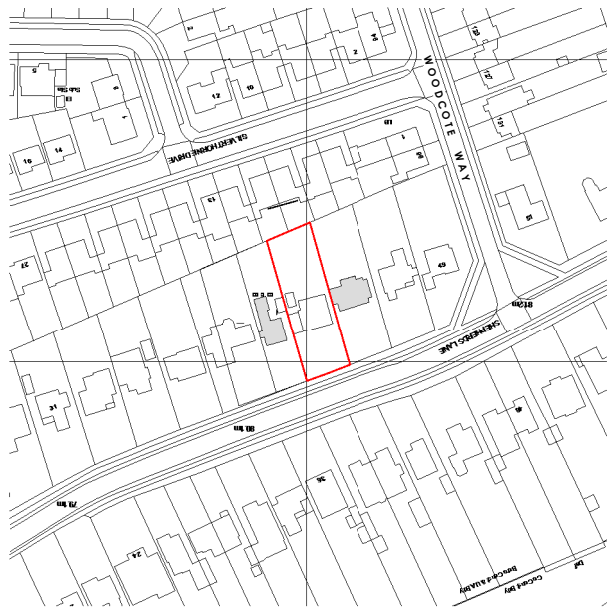


Existing Block Plan
1:2500

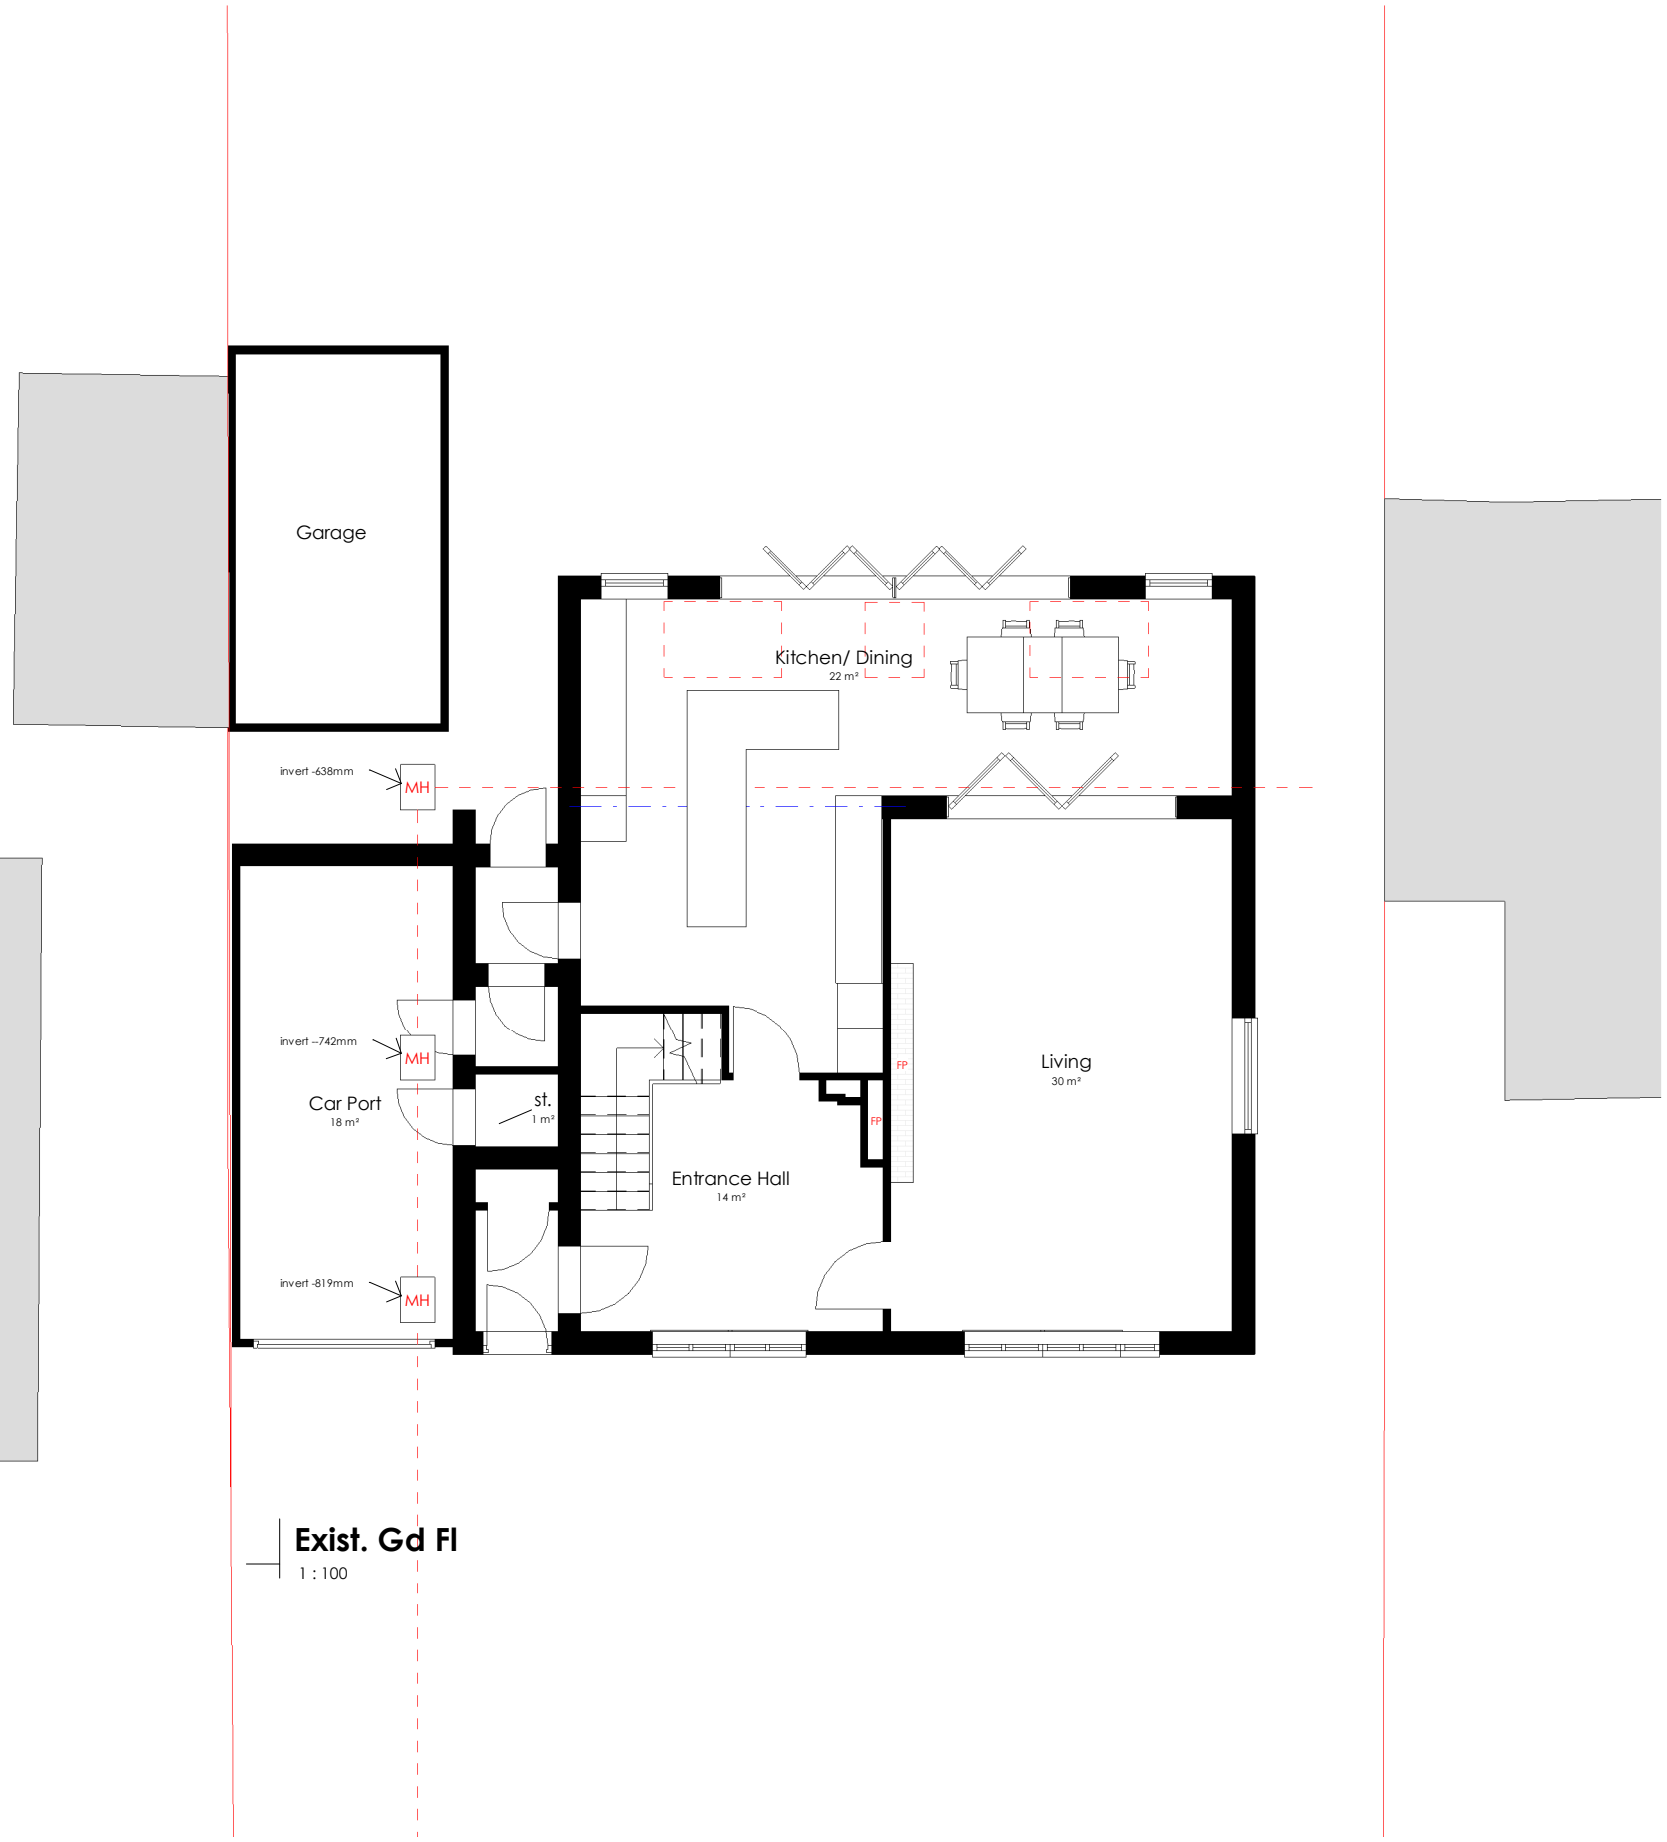

Exist. Gd Fl
1:100



Existing First Fl
1:100

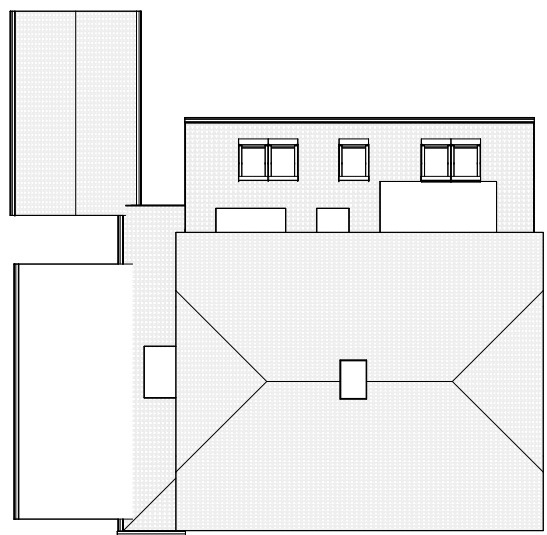

Existing Roof Plan
1:200



Zoe Lewis Architects Ltd 15 Maidas Way, Aldermaston, RG7 4HZ www.zlal.co.uk / 01183 272350 info@zlal.co.uk	
PROJECT 322 43 Shepherds Lane, Reading	
TITLE Existing Plans + Elevations	
CLIENT Mr + Mrs Slaughter	
DRAWN BY ZEL	CHECKED BY ZEL
SCALE As indicated	ISSUE DATE 30/05/2023
DRAWING NUMBER 322-A1-00-A	REV
© Zoe Lewis Architects LTD 2023	