


EXISTING GROUND FLOOR PLAN

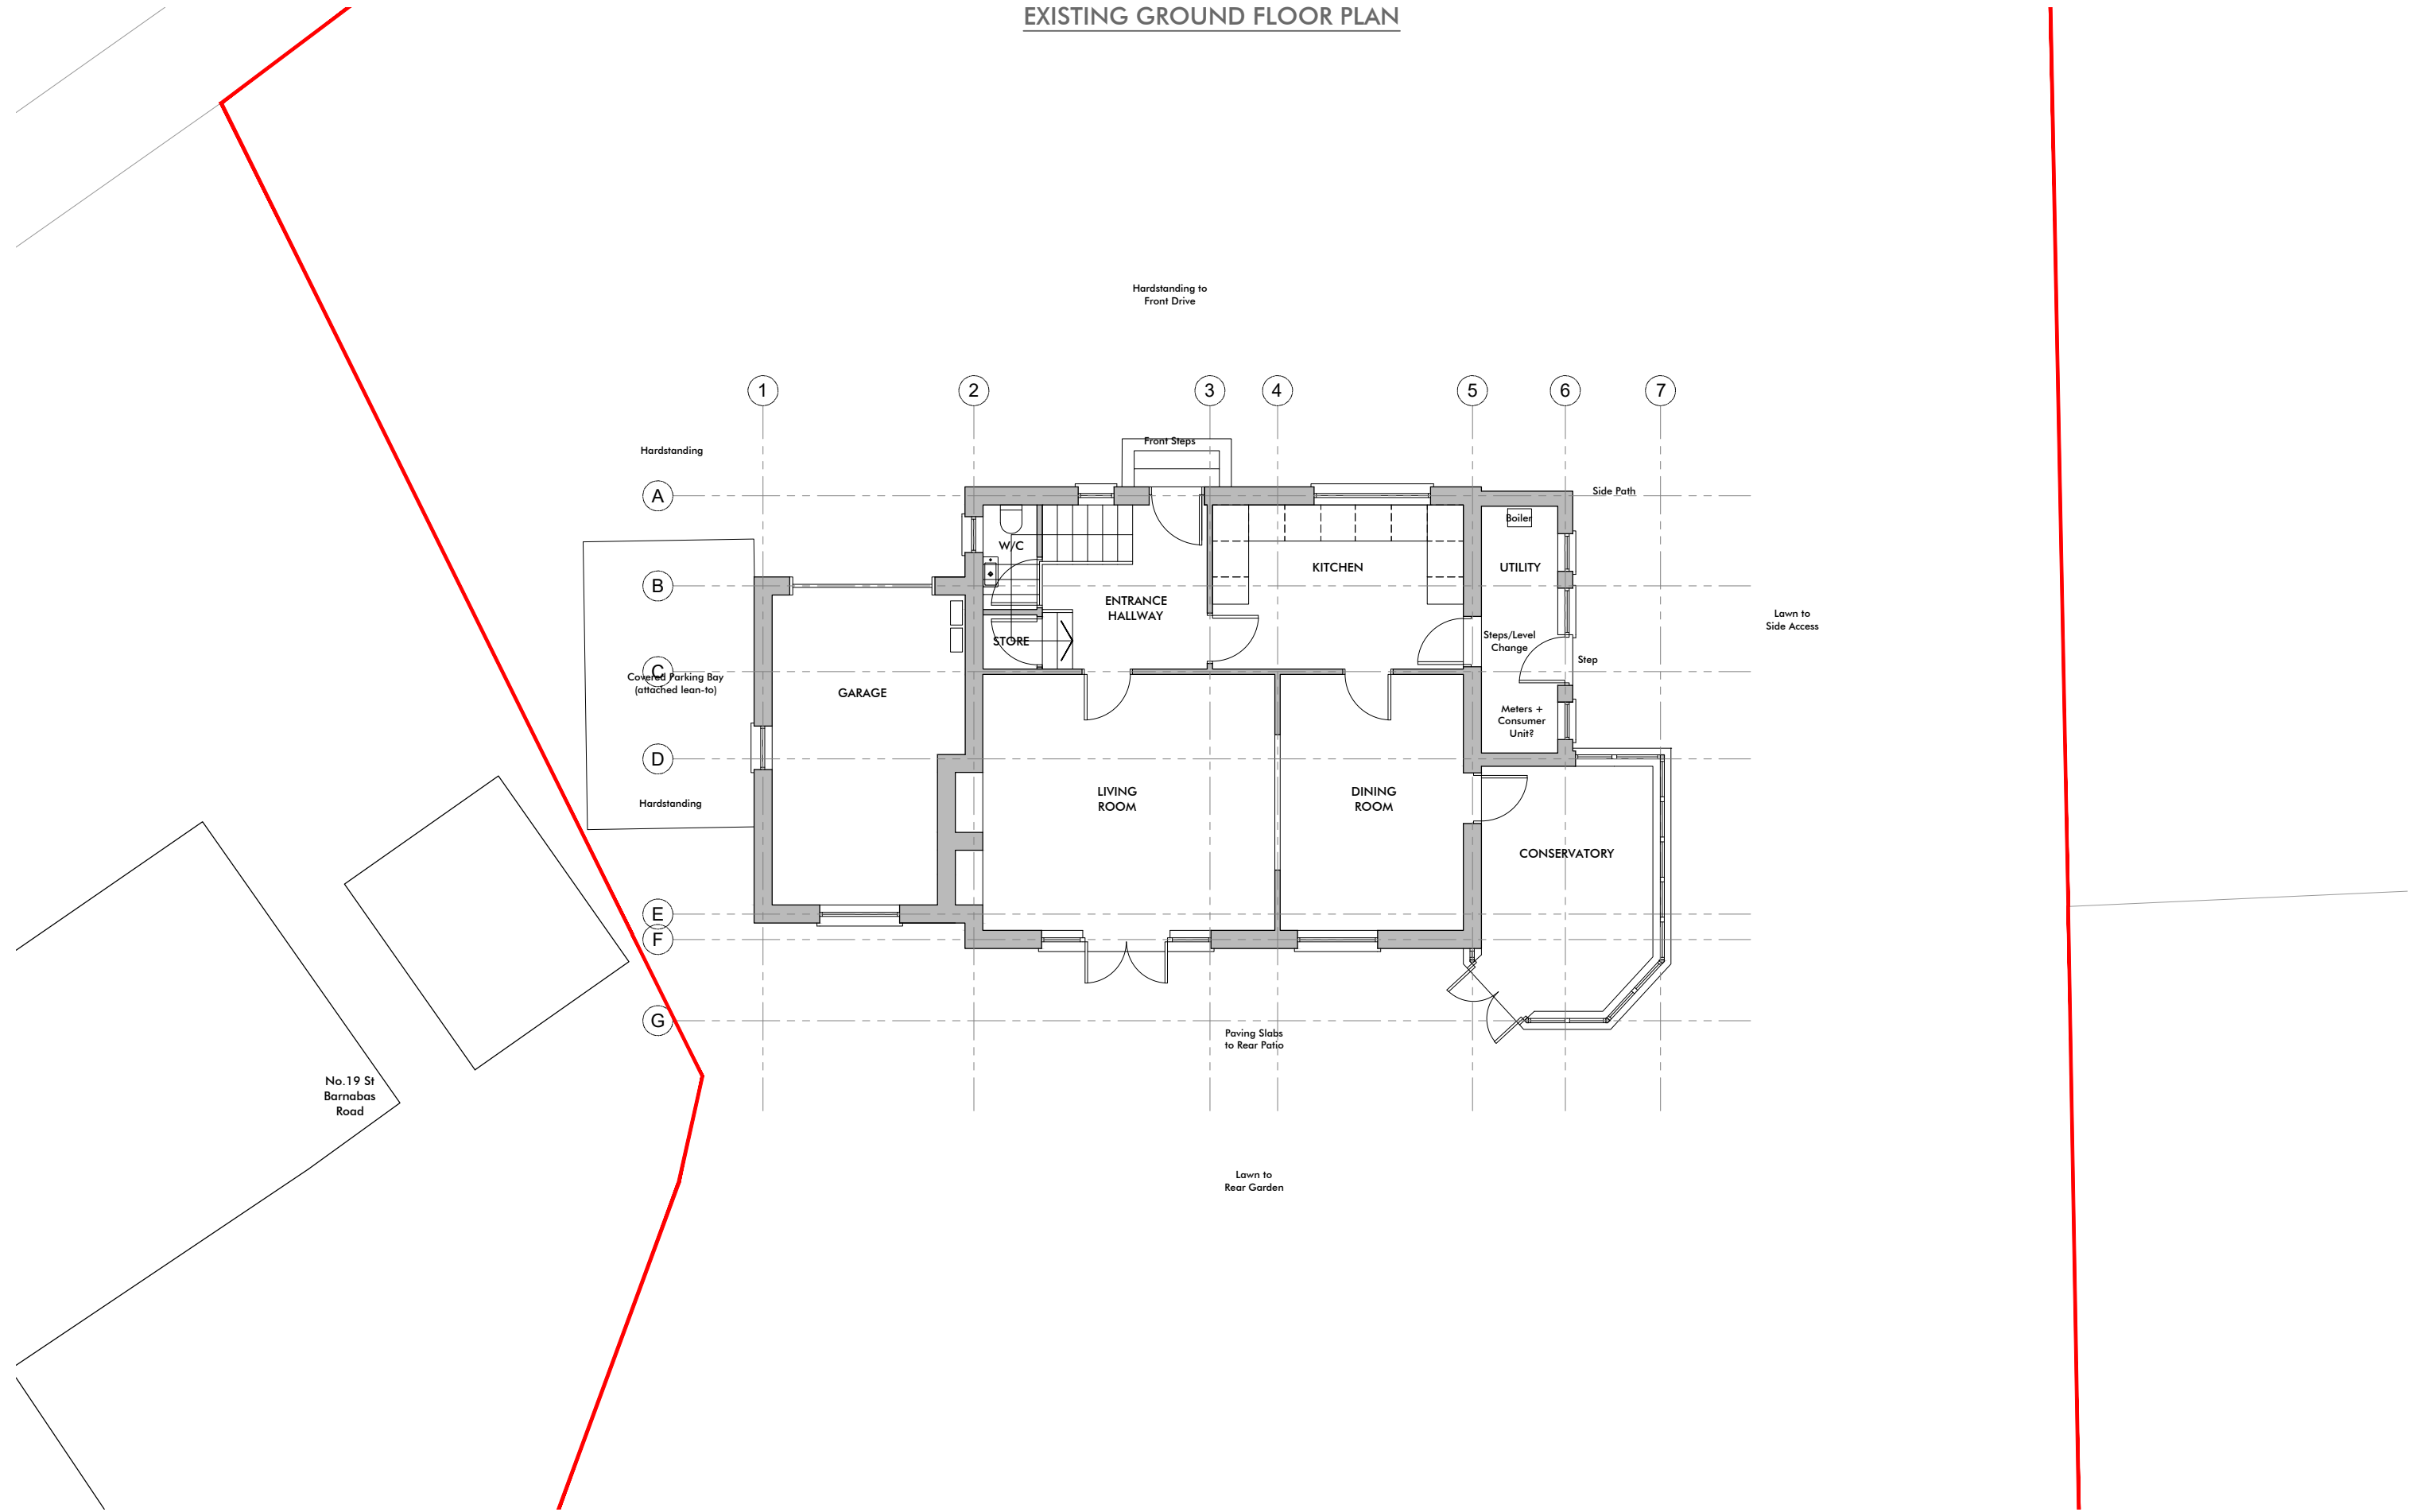

Project Address: 17 St Barnabas Road, Emmer Green, Reading, RG4 8RA
Drawing Number: 1.17.STB.E.01
Drawing Name: Existing Ground Floor Plan
Revision: -
Scale: 1:100 @ A3



Rev.	Date	Description

General Note -
The general contractor is responsible for the verification of all dimensions and levels on site prior to any construction or pricing works. The drawing author is to be informed immediately of any discrepancy. Figured dimensions take priority over scaled dimensions. Reliance on scaled dimensions is only appropriate for drawing and scaling purposes.

Pont + Wils Architects Ltd.

Email: oscar@pontwils.co.uk
Phone: 078332878197
Website: www.pontwils.co.uk
Company Address: 9 Scobell Close, Shinfield, Reading, RG2 9HH

