


This drawing may be scaled with reference to the scale bar for planning application purposes only. Do not scale for any other purpose, use only annotated dimensions. All dimensions are to be checked by parties using the drawing, and any errors or omissions are to be reported to Weston & Co Architects Ltd.

Rev.	Date	Note	Author	Checked
A	06/06/22	Revised following RBC's comments	IG	CTW
B	12/10/22	Revised to address RBC's comments	IG	CTW
C	12/12/22	Heating & hot water supply revised	IG	CTW

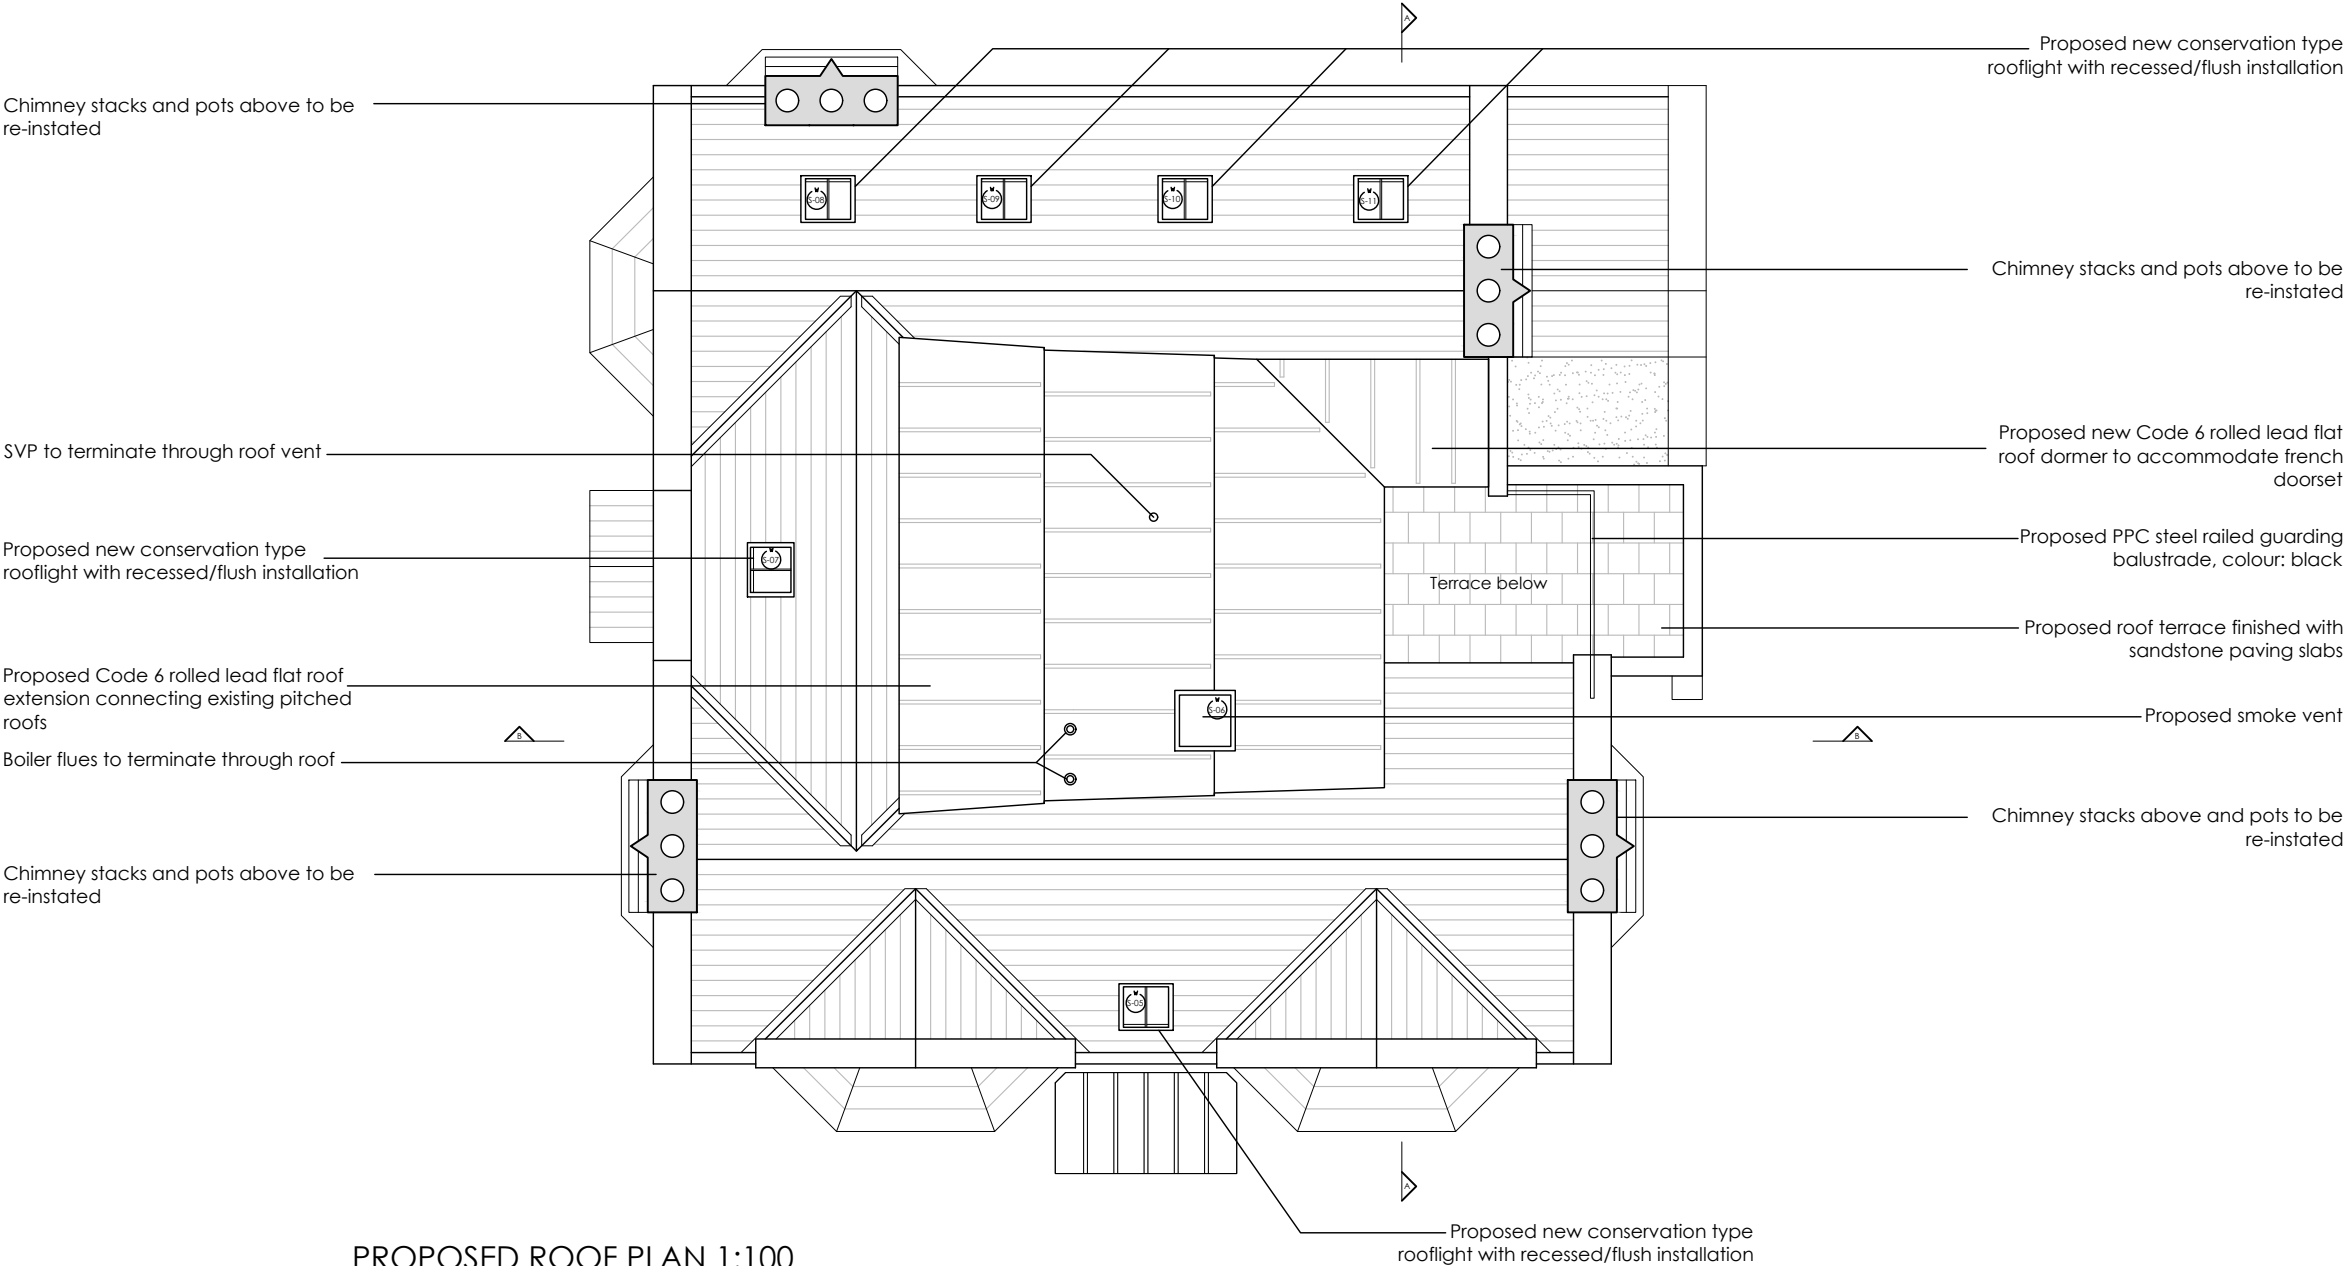

Wall / partitions key:

Walls / partitions proposed to be demolished

Existing walls / partitions to be retained

1:100

0

1

2

3

4

5

10m

Key:

OG

- Obscured glazing

SVP

- Soil vent pipe

RWP

- Rainwater pipe

FWP


- Foul water pipe

R

- Radiator position

TR

- Tower rail position

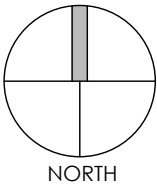

Project	Refurbishment & Alterations Carlisle House, 118 Oxford Road Reading RG1 7NG					Drawing	Proposed Roof Plan			
						Job-Dwg Number	18009-PL-12		Rev.	C
Client	Turner Property Ltd					WESTON + CO ARCHITECTS Watlington House 44 Watlington Street Reading, RG1 4RJ T. 0118 375 0252 www.weston-co.com				
Status	Planning									
Scale	1/100		Sheet Size A3							
Author	IG	Checked	CTW	Date	04/02/22					