



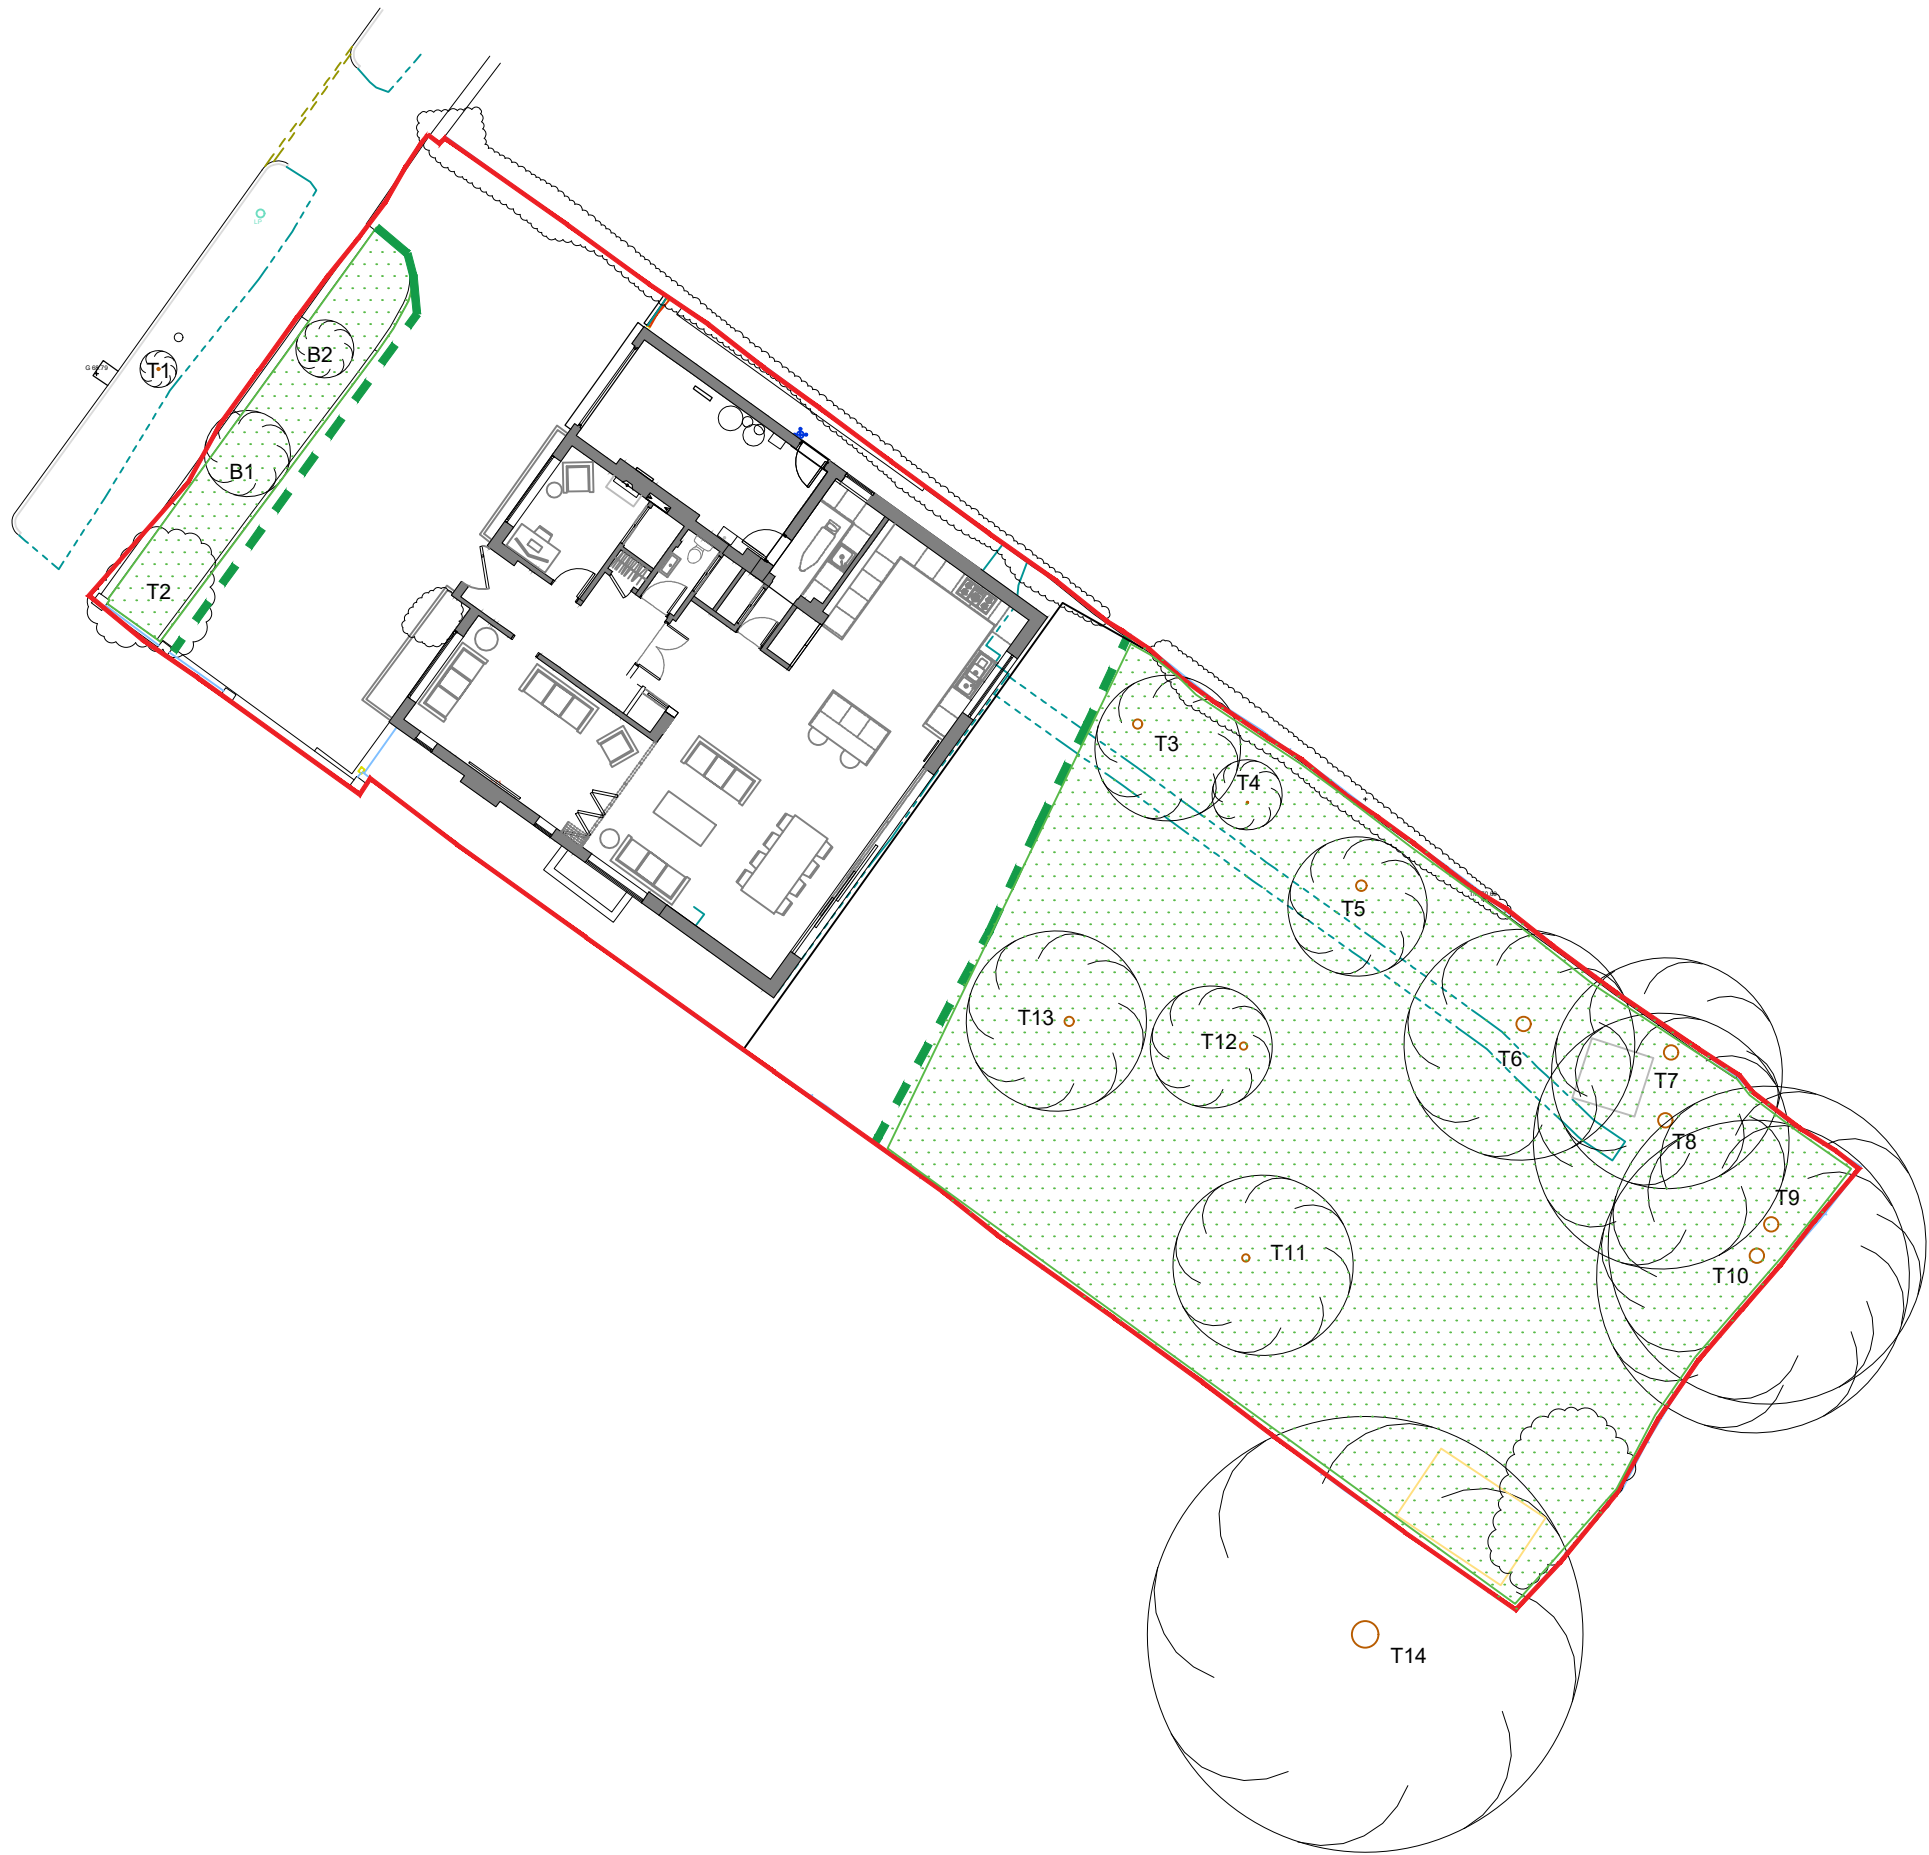

- KEY:
- BOUNDARY LINE
 - ROOT PROTECTION ZONE.
NO HEAVY MATERIALS TO BE STORED
BEYOND THIS POINT / IN AREA
 - T EXISTING TREE
 - B EXISTING BUSH / SHRUB

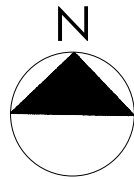

Note
Drawing based on information from others.
Dimensions to be checked prior to works starting.
Any discrepancies to be reported to the Architect.
Drawing for Planning Issue issue only

NOTES
Do not scale drawings dimensions govern. All dimensions to be checked on site. Drawing to be read in conjunction with all consultants information. Any discrepancies to be reported to Architect. LUPA does not take responsibility for legal boundary lines and advises a specialist should produce a separate drawing. DWG files are issued for information only use PDF for records
Copyright of this drawing is held by LUPArchitecture Ltd. Not to be used for any purpose without consent.
LUPARCHITECTURE Ltd. © Copyright

Rev	Description	Dr	Ch	Date
01	Planning Issue	LUP		05.12.22
00	Client issue prior to Planning	LUP		01.12.22

Rev	Description	Dr	Ch	Date

Client
MR & MRS MIOT

Project
2 KELMSCOTT CLOSE GROUND FLOOR REMODEL AND SINGLE STOREY EXTENSION TO REAR. FIRST FLOOR EXTENSION

Title
SITE PLAN

LUPARCHITECTURE Ltd. 103 Mayfield Drive, Caversham, RG4 5UR +44 (0) 7774709302 lupa@luparchitecture.com
--

Date	Drawn	Checked	Scale
NOV 2022	LUP	LUP	1:200 @ A3
Job No.	Drawing No.	Revision	
2241	003	01	