



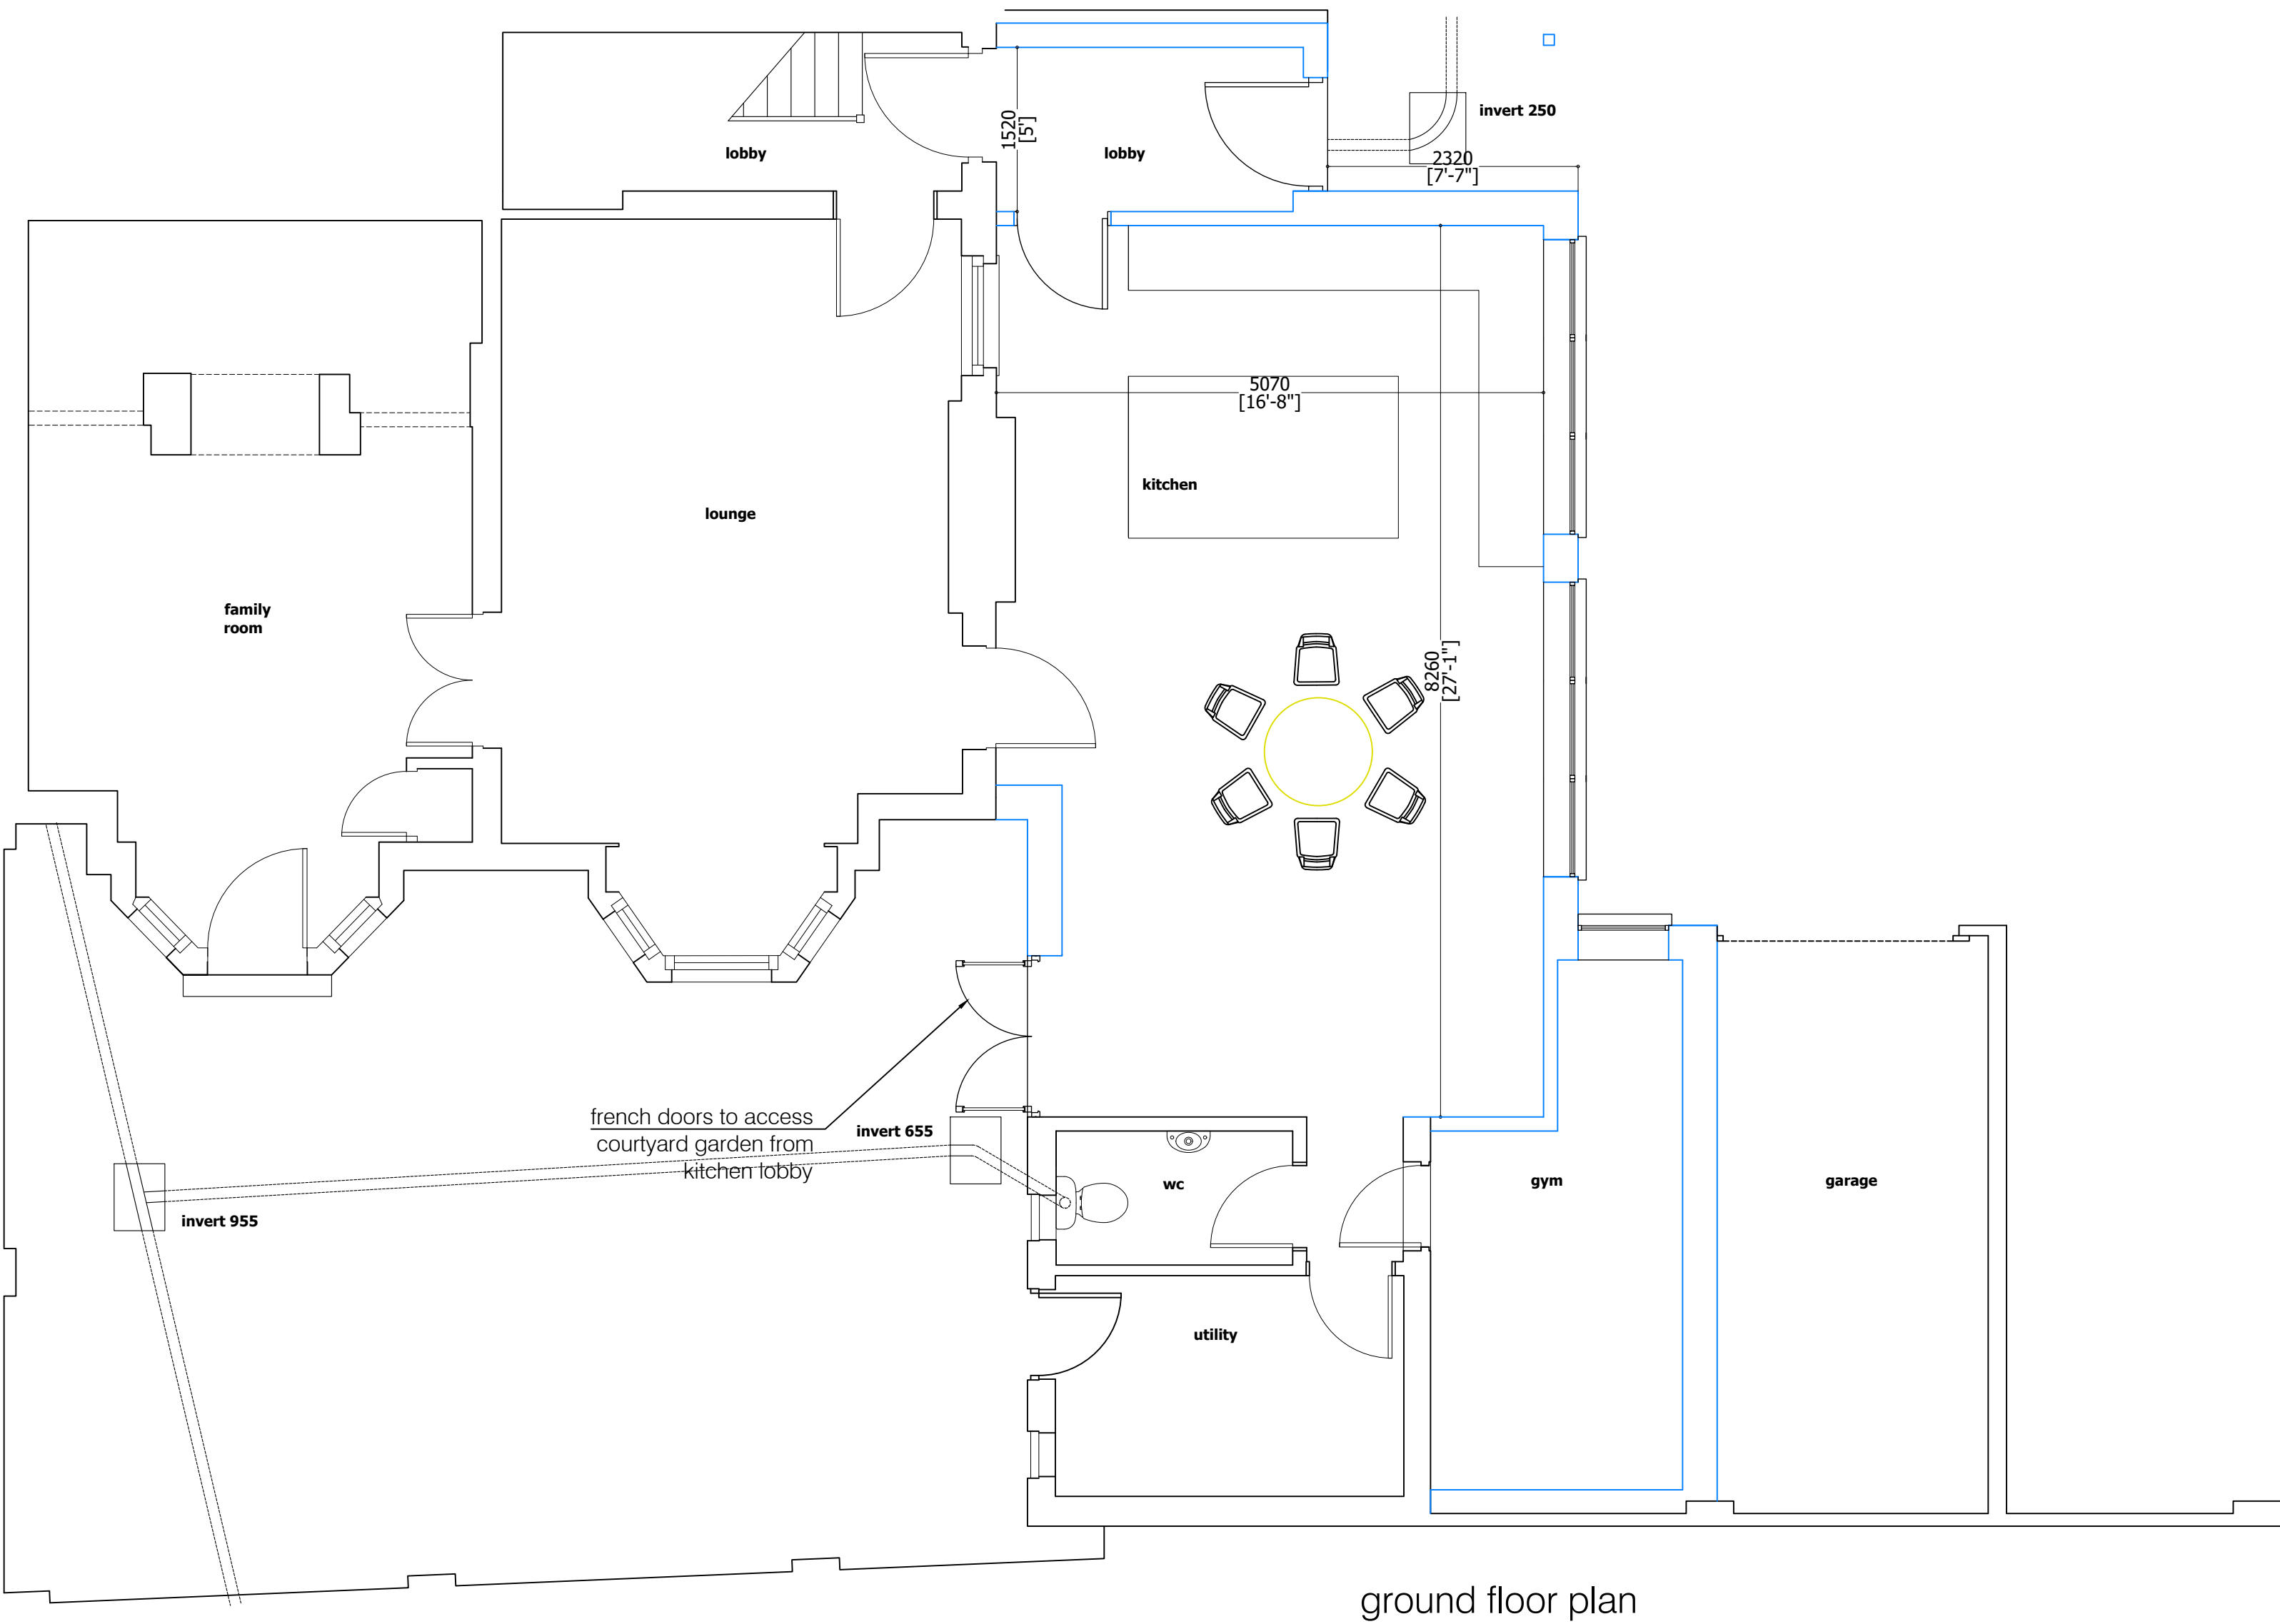

ground floor plan



front elevation

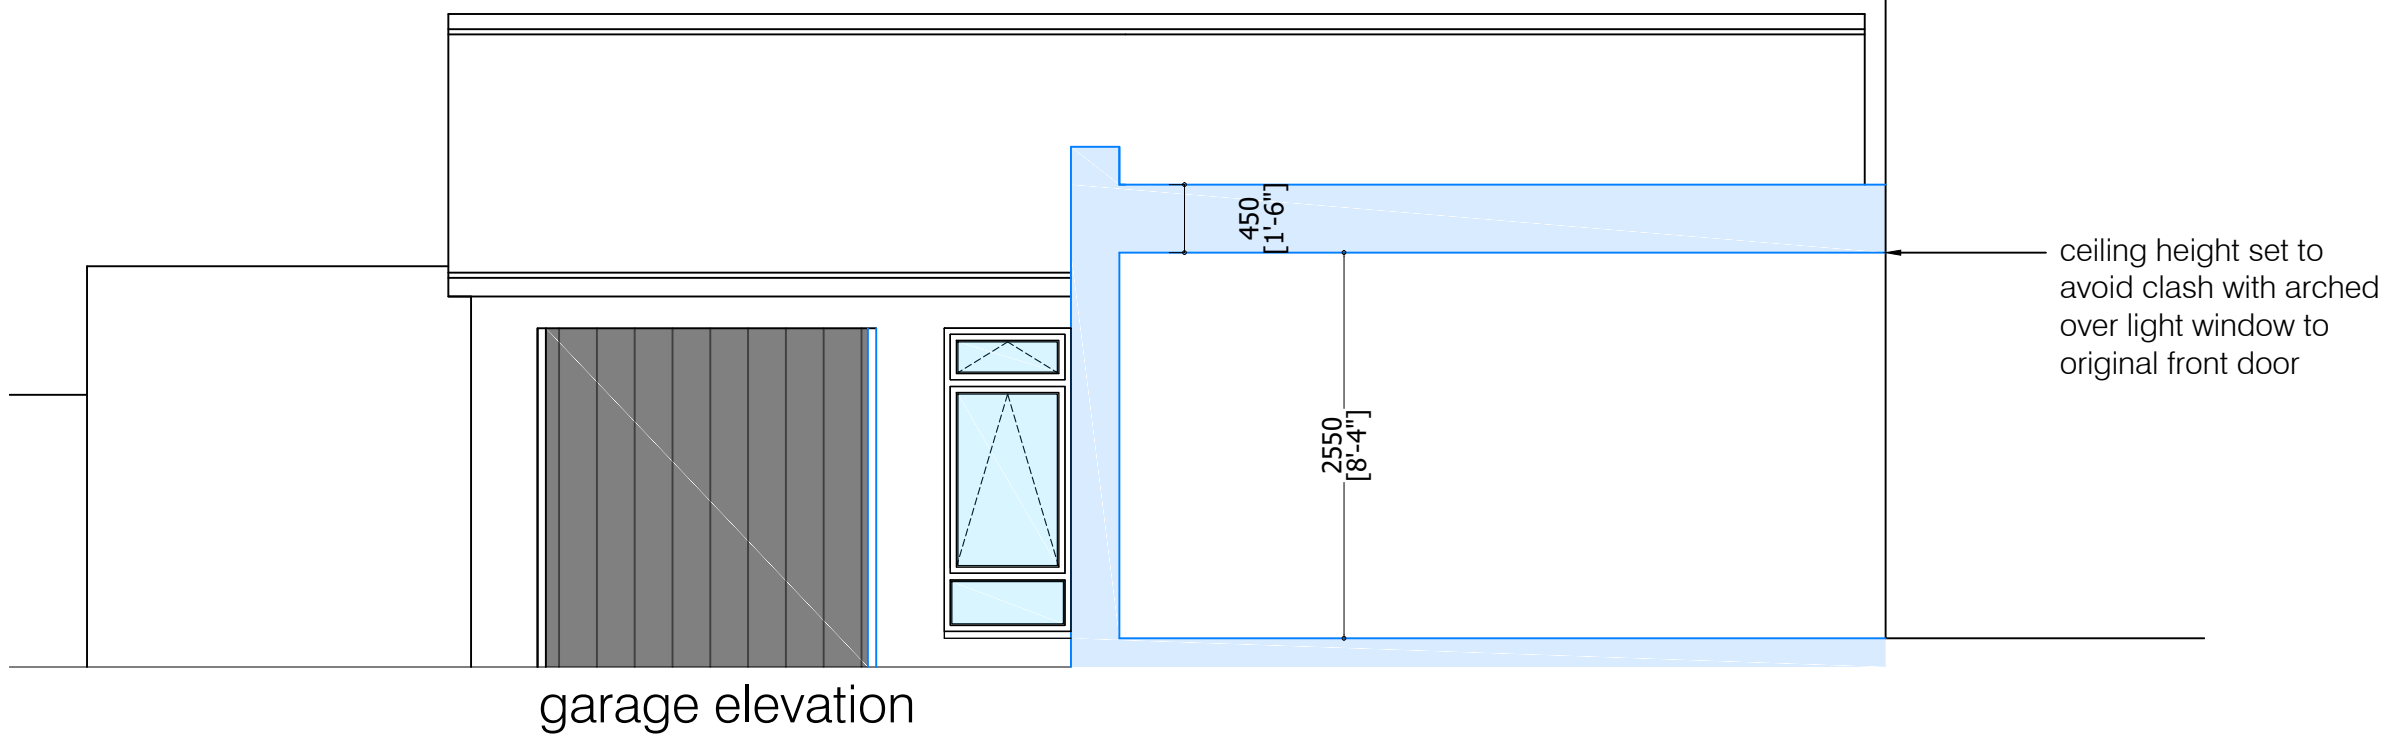

garage elevation



roof plan



REVSIONS					
HAWKINS EADES ASSOCIATES ARCHITECTURAL PLANNING & DESIGN CONSULTANTS					
100 High Street Great Missenden Bucks HP16 0BE					
Tel: (01494) 891555/891666 Fax: (01494) 891222 e-mail: mail@hawkinseades.co.uk					
CLIENT	Mrs Marino Booth & Mr Marino				
PROJECT	Proposed Alterations 157B Wokingham Road, Reading RG6 1LP				
TITLE	Initial Scheme As Proposed, Plans, Elevations				
DRWG No.	A1	4526	SCH	2.00	C
DATE	Aug 22	SCALE	1:50		
DRAWN BY	GSE	CHECKED	-		
Do not scale from this drawing, use dimensions only. All discrepancies must be reported to the Architect.					
© HAWKINS EADES ASSOCIATES					