


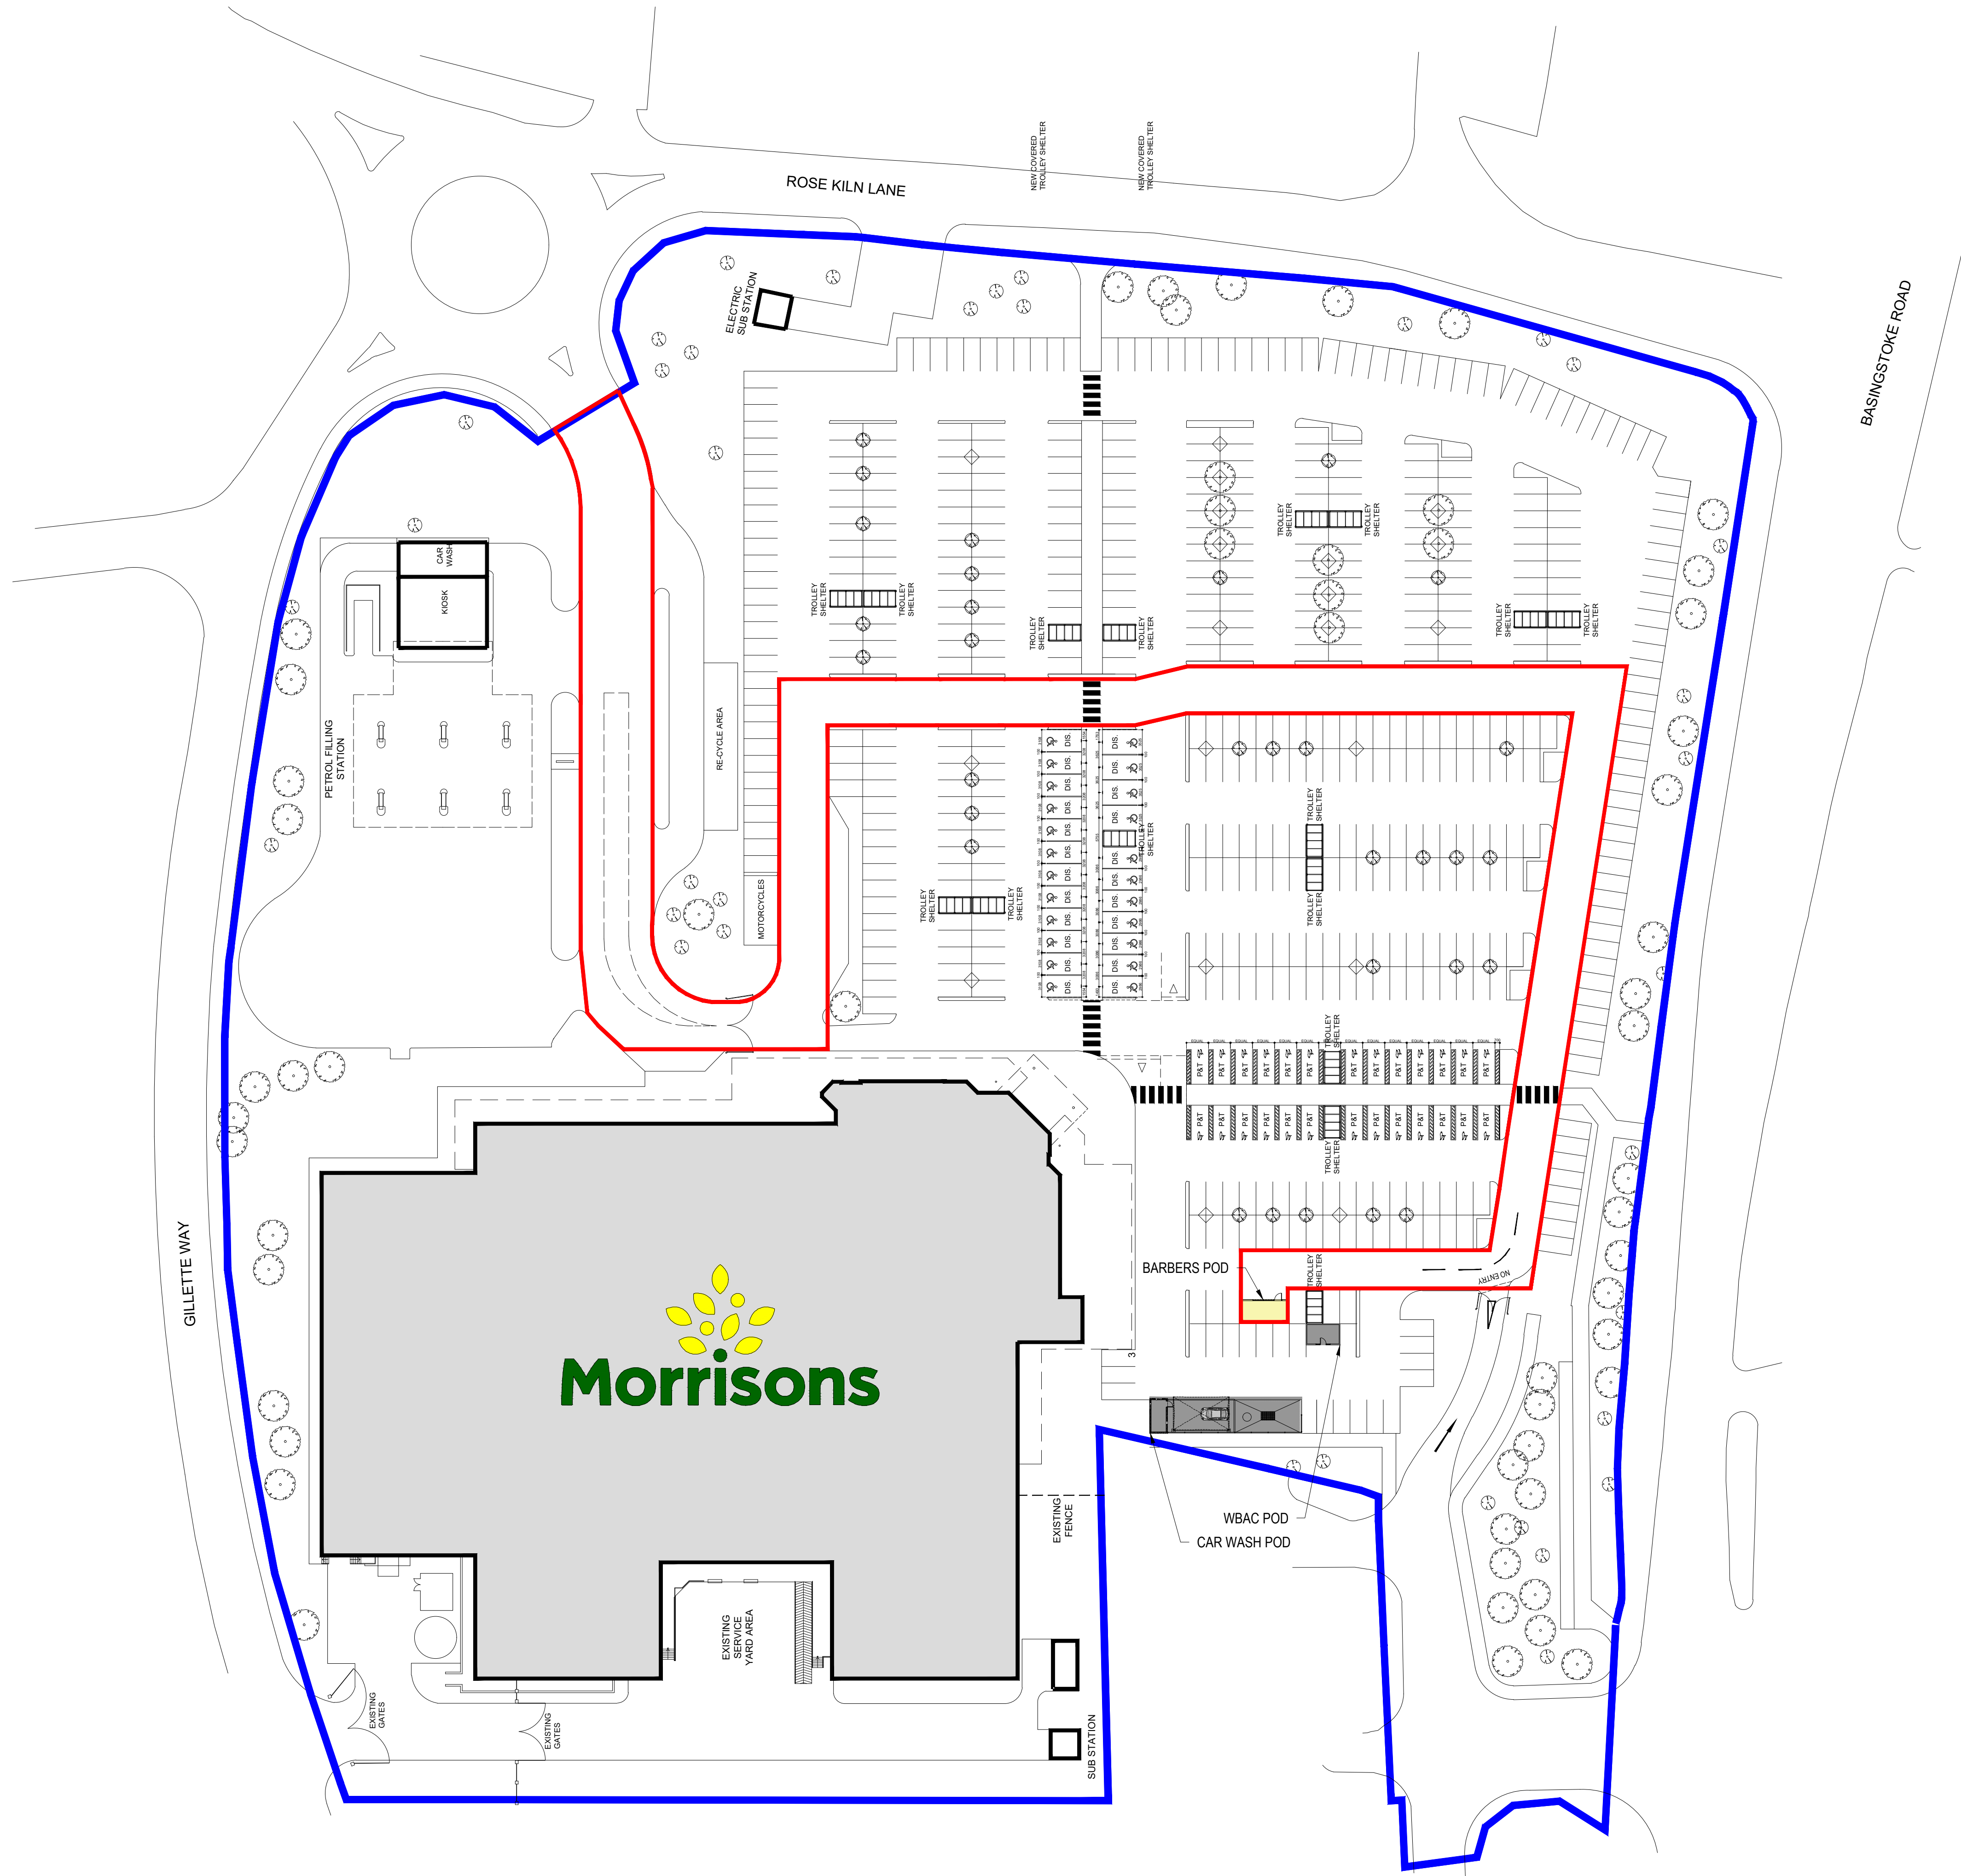

© Whittam Cox Architects - Disclaimer:

This drawing is copyright of WCEC Group Ltd trading as Whittam Cox Architects, and shall not be reproduced nor used for any other purpose without the written permission of the Architects. This drawing must be read in conjunction with all other related drawings and documentation. It is the contractors responsibility to ensure full compliance with the Building Regulations. Do not scale from this drawing, use figured dimensions only. It is the contractors responsibility to check and verify all dimensions on site. Any discrepancies to be reported immediately. IF IN DOUBT ASK. Materials, not in conformity with relevant British or European Standards/Codes of practice or materials known to be deleterious to health & safety must not be used or specified on this project.



SCHEDULE OF INFORMATION:

ADDITIONAL ACCOMMODATION:	
BARBERS POD	234 SqFt / 21.8 SqM
TOTAL	234 SqFt / 21.8 SqM

CAR PARK:
Approximate parking schedule

EXISTING:	
STANDARD SPACES	= 532
PARENT & TODDLER SPACES	= 26
DISABLED SPACES	= 23
TOTAL SPACES	= 581

PROPOSED:	
STANDARD SPACES	= 529
PARENT & TODDLER SPACES	= 26
DISABLED SPACES	= 23
TOTAL SPACES	= 578

TOTAL SPACES GAIN/LOSS	= - 3
------------------------	-------

A	11/07/22	Information schedule updated.	JNL/CL
No.	Date	Description	Drawn/Checked by
CLIENT			



PROJECT
BASINGSTOKE ROAD
READING (359)

TITLE
PROPOSED SITE PLAN

DRAWING STATUS
PLANNING

DRAWN	JNL	CHECKED	SW
-------	-----	---------	----

SCALE
1:500 @ A1

DATE
MAY 2022

Whittam Cox
ARCHITECTS

Chesterfield / 01246 260261
London / 020 3388 0019
Leeds / 0113 468 2450
whittamcox.com

JOB NO.	DRAWING NO.	REV
170285	359_PL_02	A

0m 5 10 15 20 25 30 35 40 45 50
1:500