

470100m



NORTH




Metric Scale 1:1250

470200m

470300m

172500m

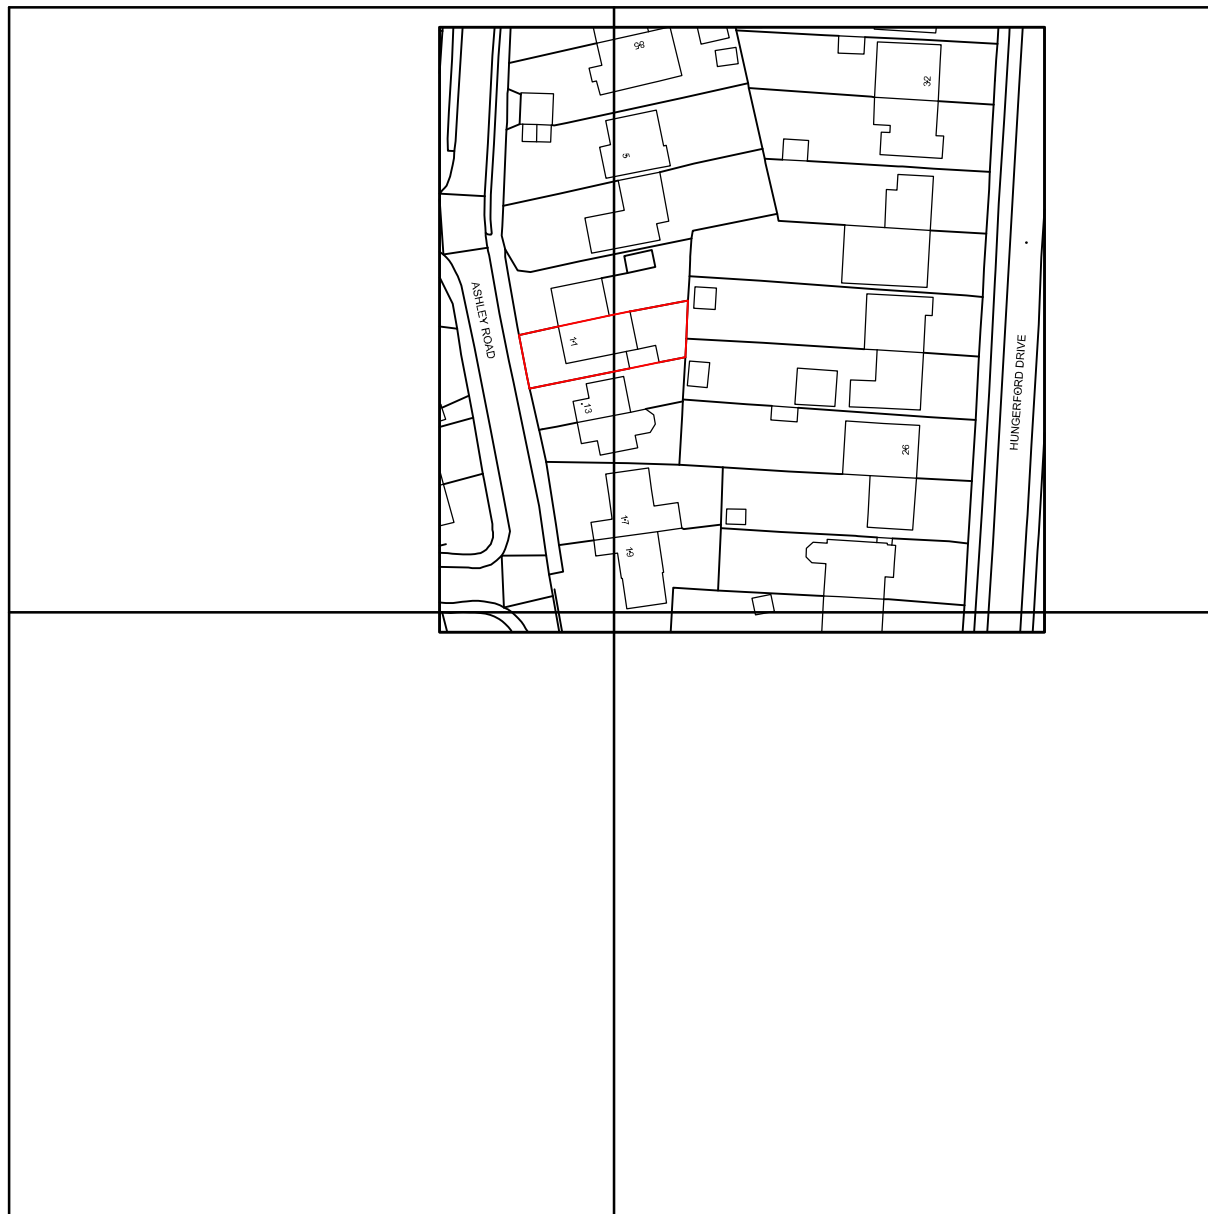

172400m

172300m

470100m

470200m

470300m

Copyright and database rights 2022 OS Licence no. AC0000849896

JOB
TITLE 11 ASHLEY ROAD, READING, RG1 6HT

DRG.
TITLE SITE PLAN

DRAWN

CHECKED

DATE

JULY 22

SCALE

1:1250

DRG. No

AS00522-SP01

DESIGN TWO
SEVEN

17 FOX ROAD, LANGLEY, SLOUGH
SL3 7SG

TEL 07964 326643

designtwoseven@outlook.com