


Northfield Road

Caversham Road

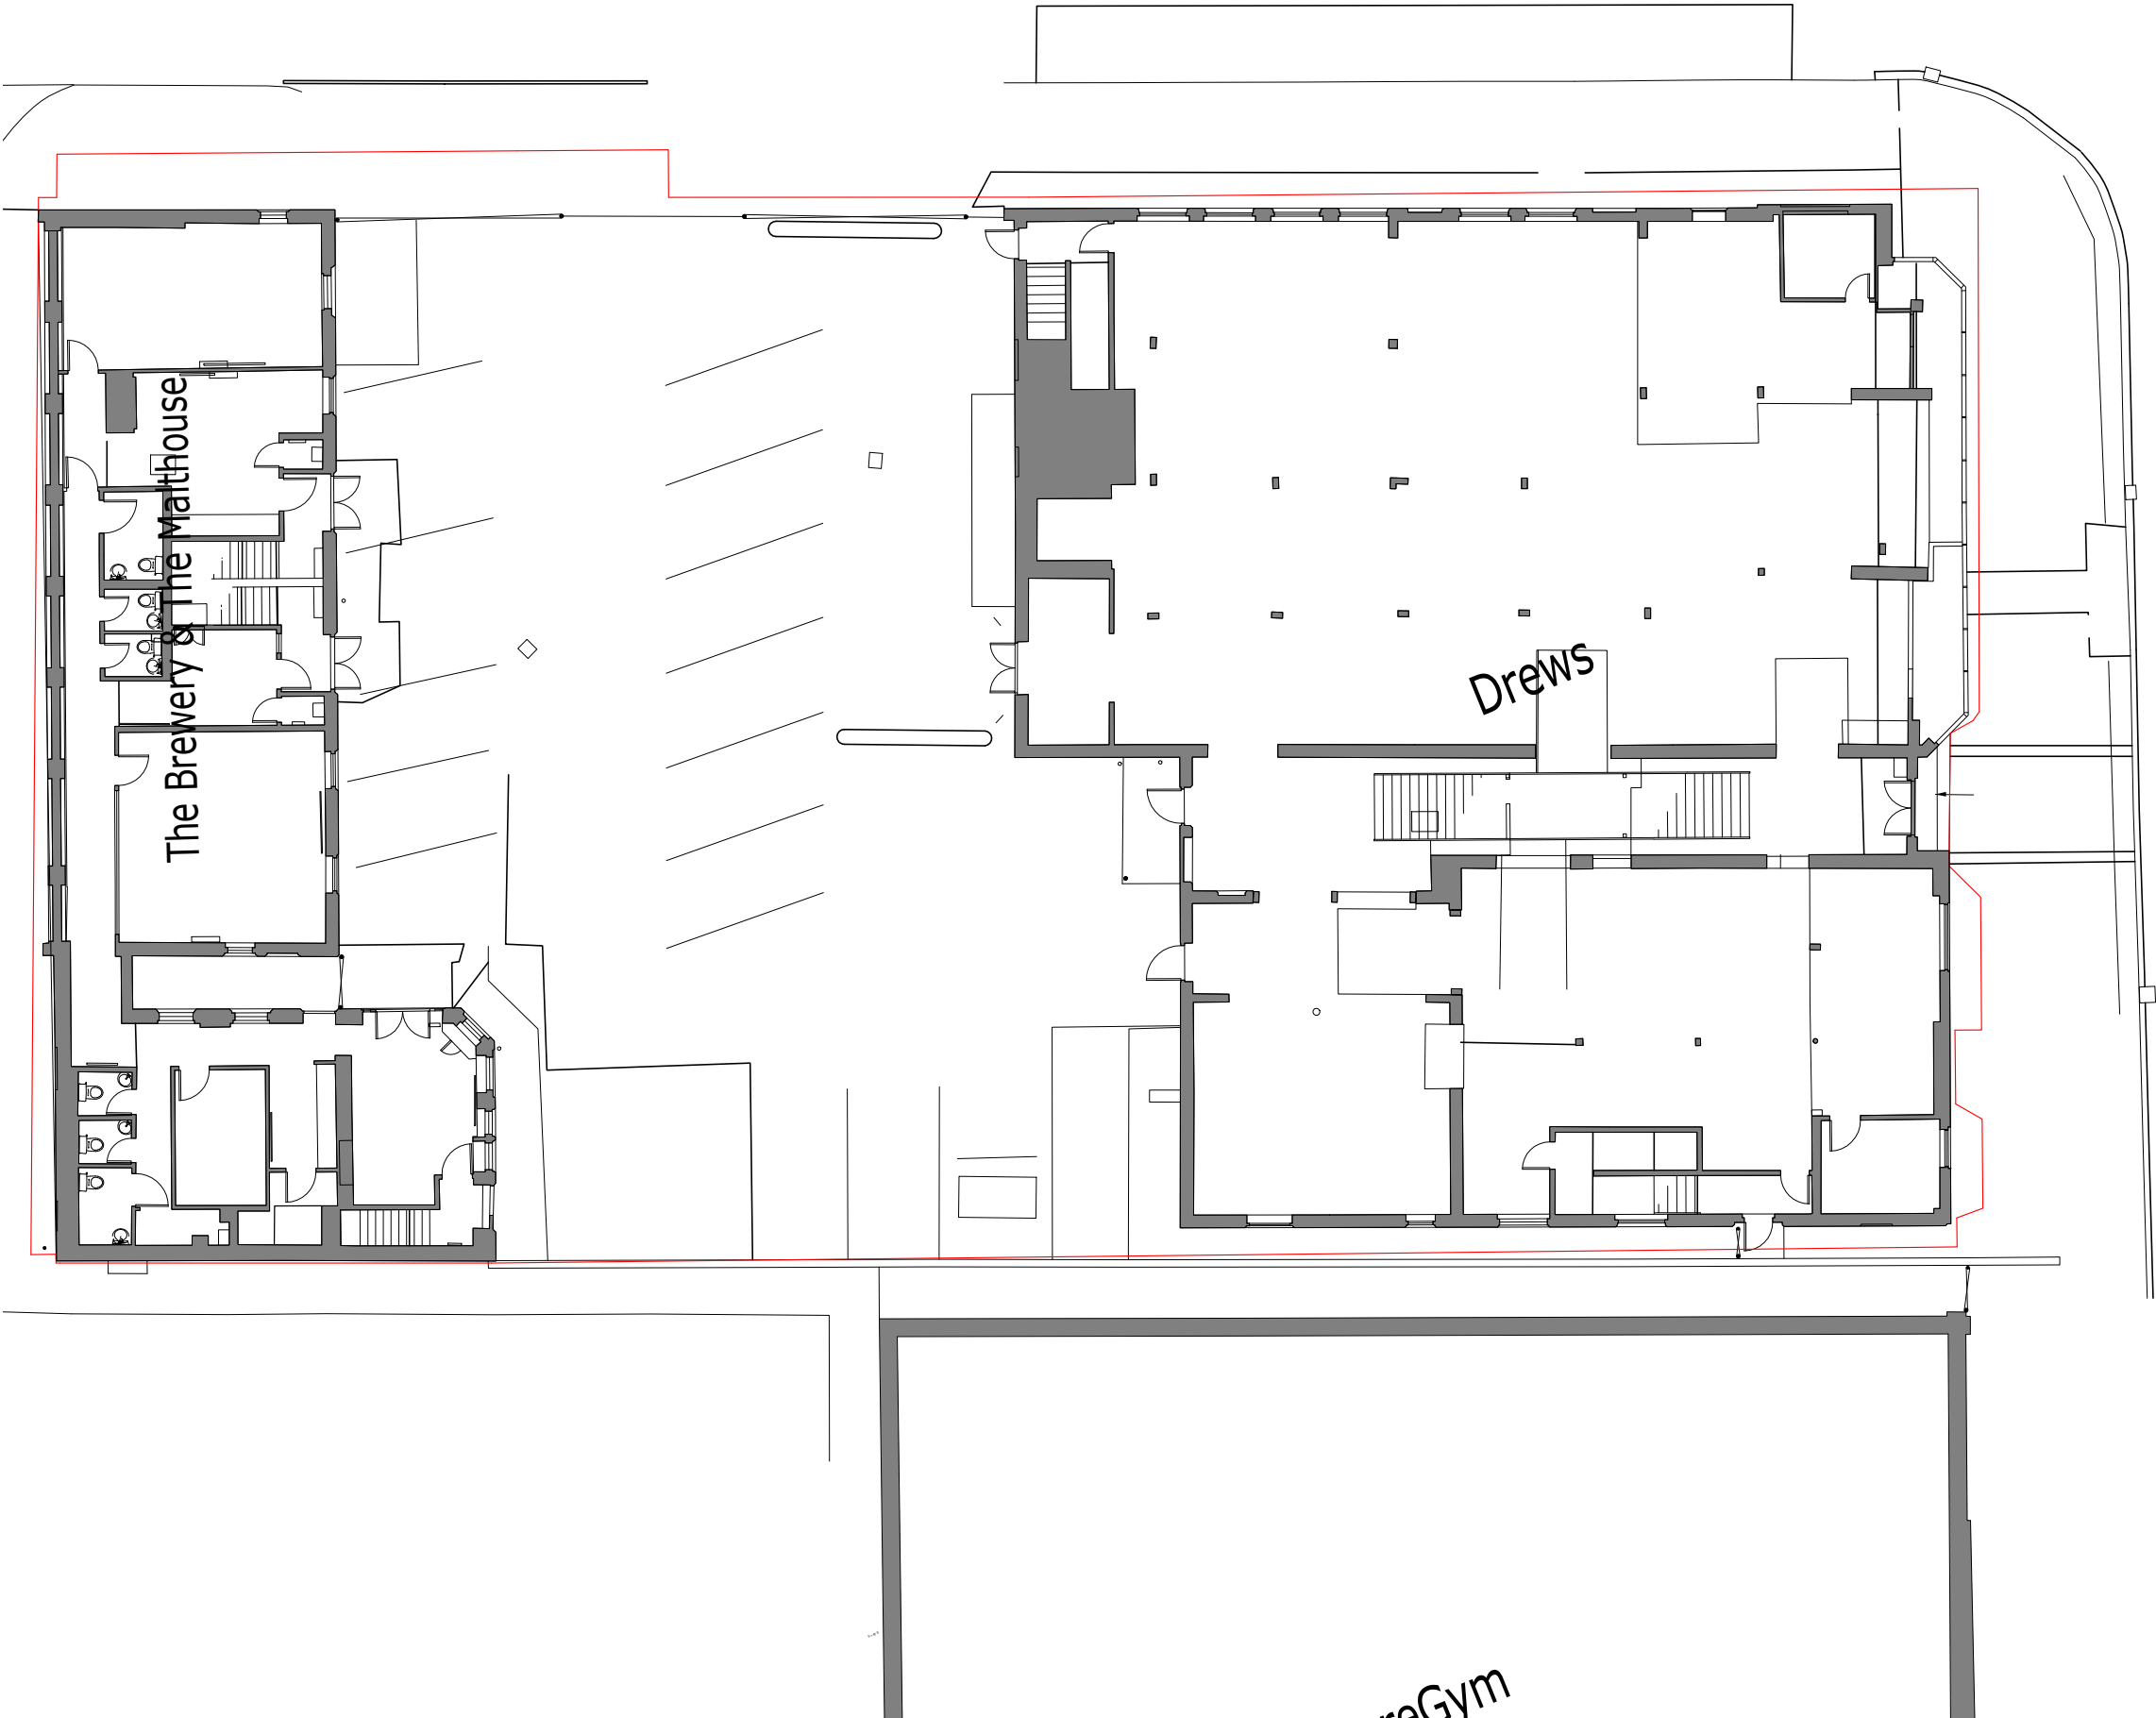

Notes

All contractors must visit the site and be responsible for taking and checking dimensions.
All construction information should be taken from figured dimensions only.
Any discrepancies between drawings, specifications and site conditions must be brought to the attention of the supervising officer.
This drawing & the works depicted are the copyright of JTP.

This drawing is prepared for the specific project stage in the Drawing Status section below and it is not intended to be used for any other purpose. Whilst all reasonable efforts are used to ensure drawings are accurate, JTP accept no liability for any reliance placed on, or use made of, this plan by anyone for purposes other than those stated in the Drawing Status below.

DRAWING BASED ON SURVEY
INFORMATION PROVIDED BY
OTHERS.

P1	26.05.22	Revised Scheme Issue for Planning	MM	LLG
Rev	Date	Description	Drawn	Chkd

Drawing Status
PLANNING

Client
S2 Estates





JTP Studios, Unit 5
The Rum Warehouse
Pennington Street
London, E1W 2AP
+44 (0) 20 7017 1780
www.jtp.co.uk

Project
Caversham Road, Reading

Drawing Title
Existing Ground Floor Plan

Scale @A3	1 : 200	Job Ref.	01662
Drawing No.	MP_PL_1100	Revision.	P1
Scale Bar			
Sheet 01662_JTP_MP_PL_1100_Existing Ground Floor Plan_P1			

