




EXISTING FLOOR PLAN

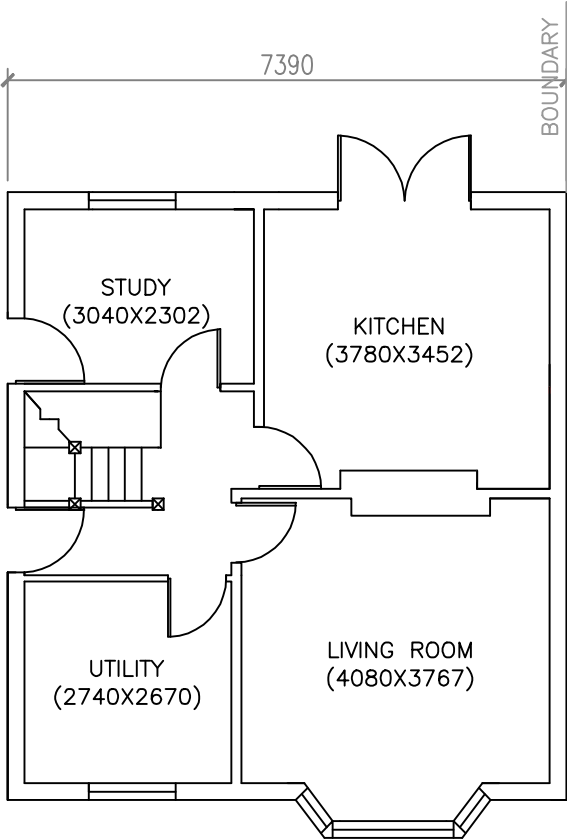


EXISTING GROUND FLOOR PLAN

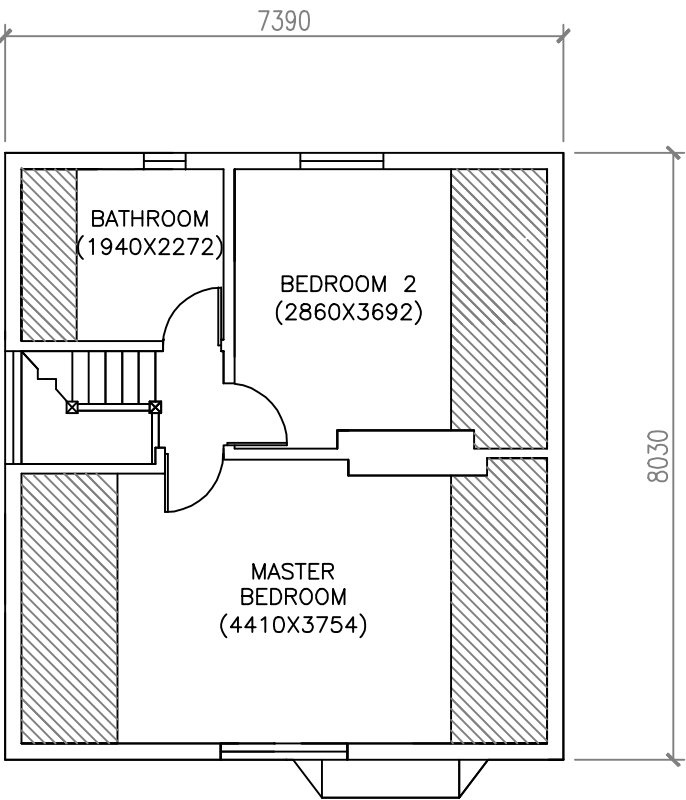

EXISTING FIRST FLOOR PLAN

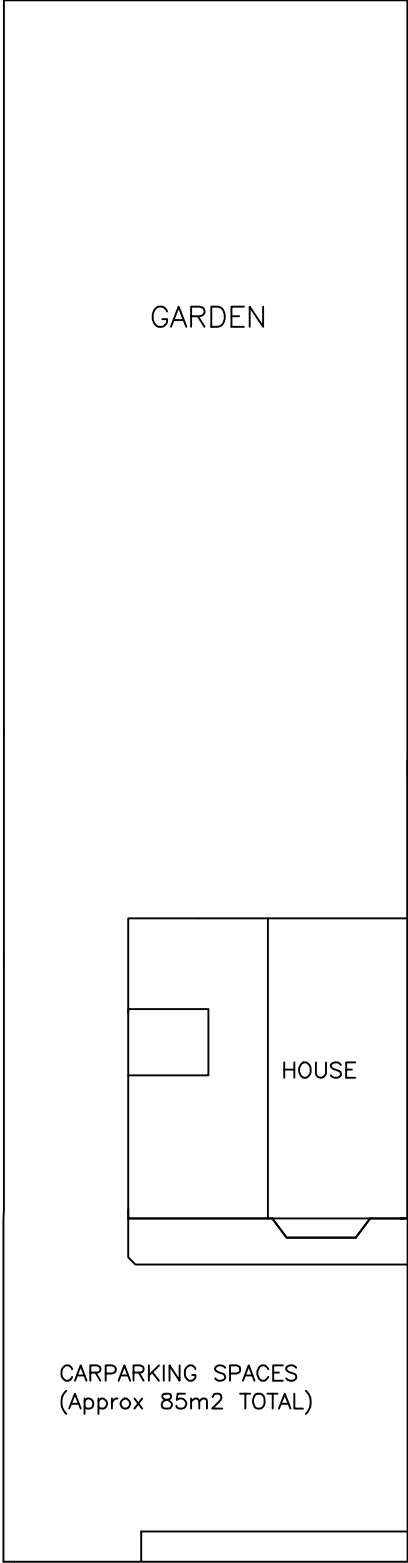

EXISTING PLOT LAYOUT - 1/2 SCALE SIZE

 

Itemref	Quantity	Title/Name, designation, material, dimension etc			Article No./Reference	
Designed by JP	Checked by JP	Approved by - date TBC	File name James Pardoe	Date SPRING 2022	Scale 1:100	
31 Northcourt Avenue, RG2 7HE				EXISTING FLOOR PLAN		
Drawing 1				Edition 1	Sheet	