




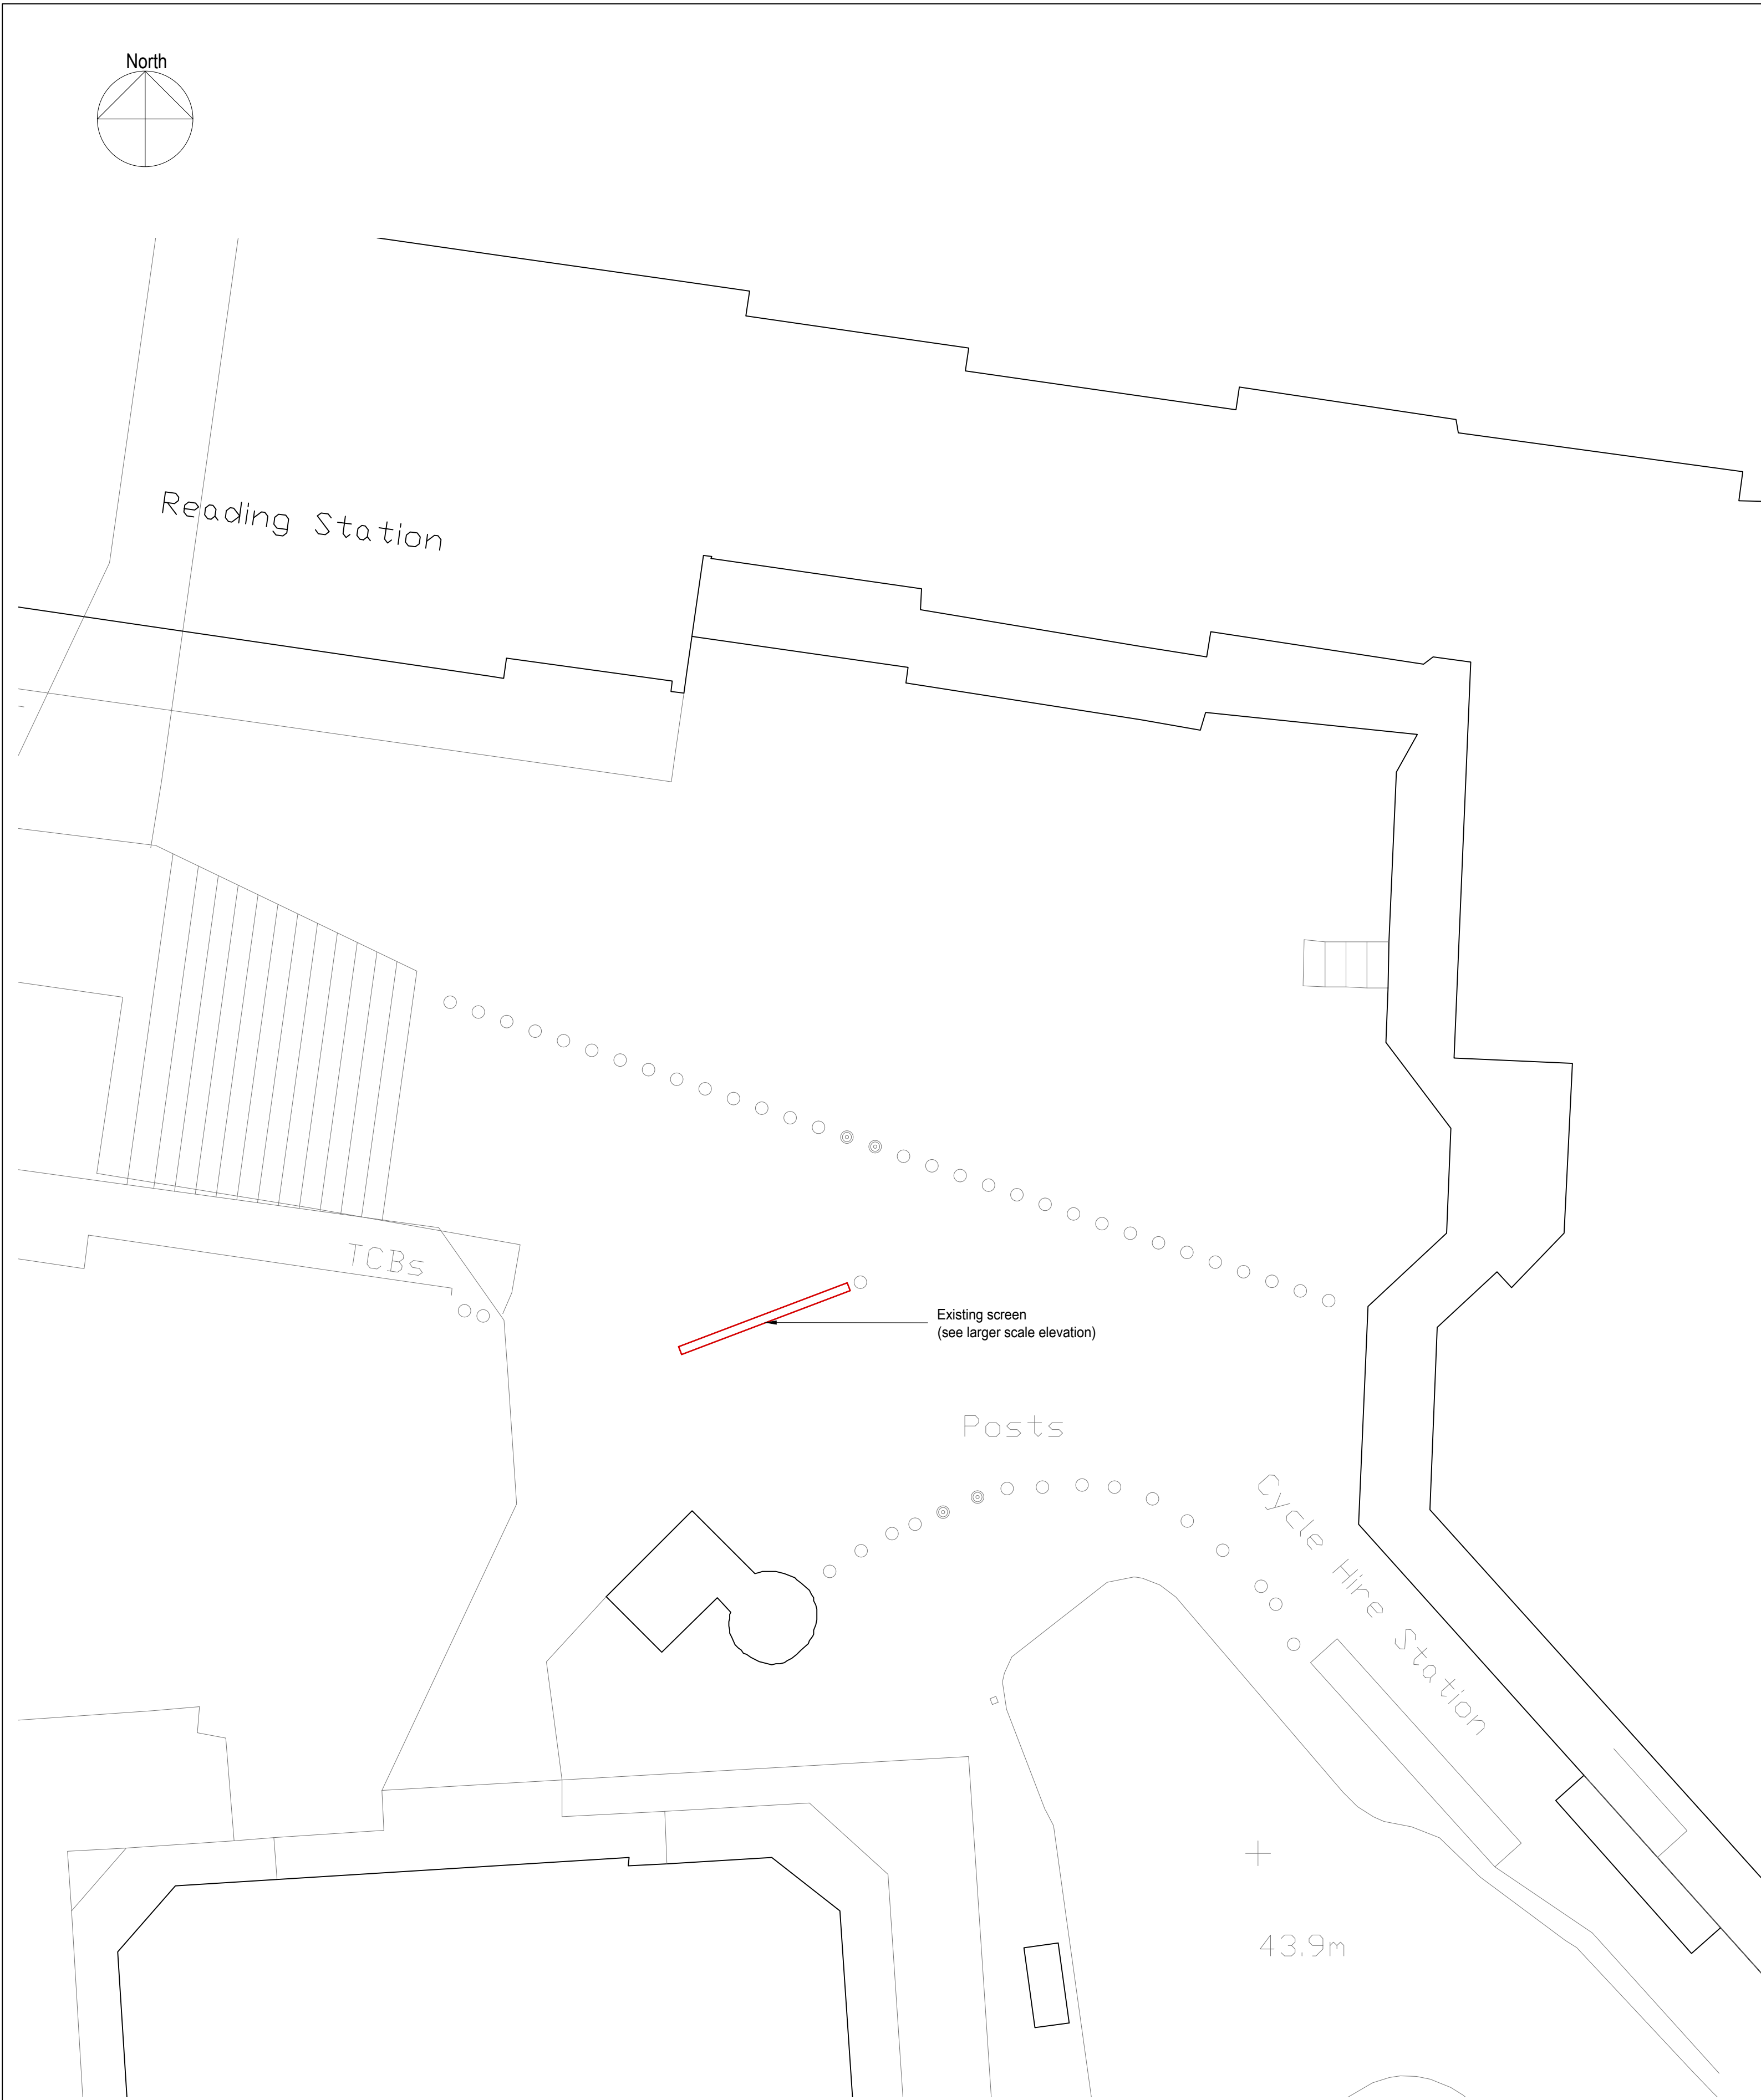


Existing Site Plan 1:200
1:200 0 2 4 6 8 10m

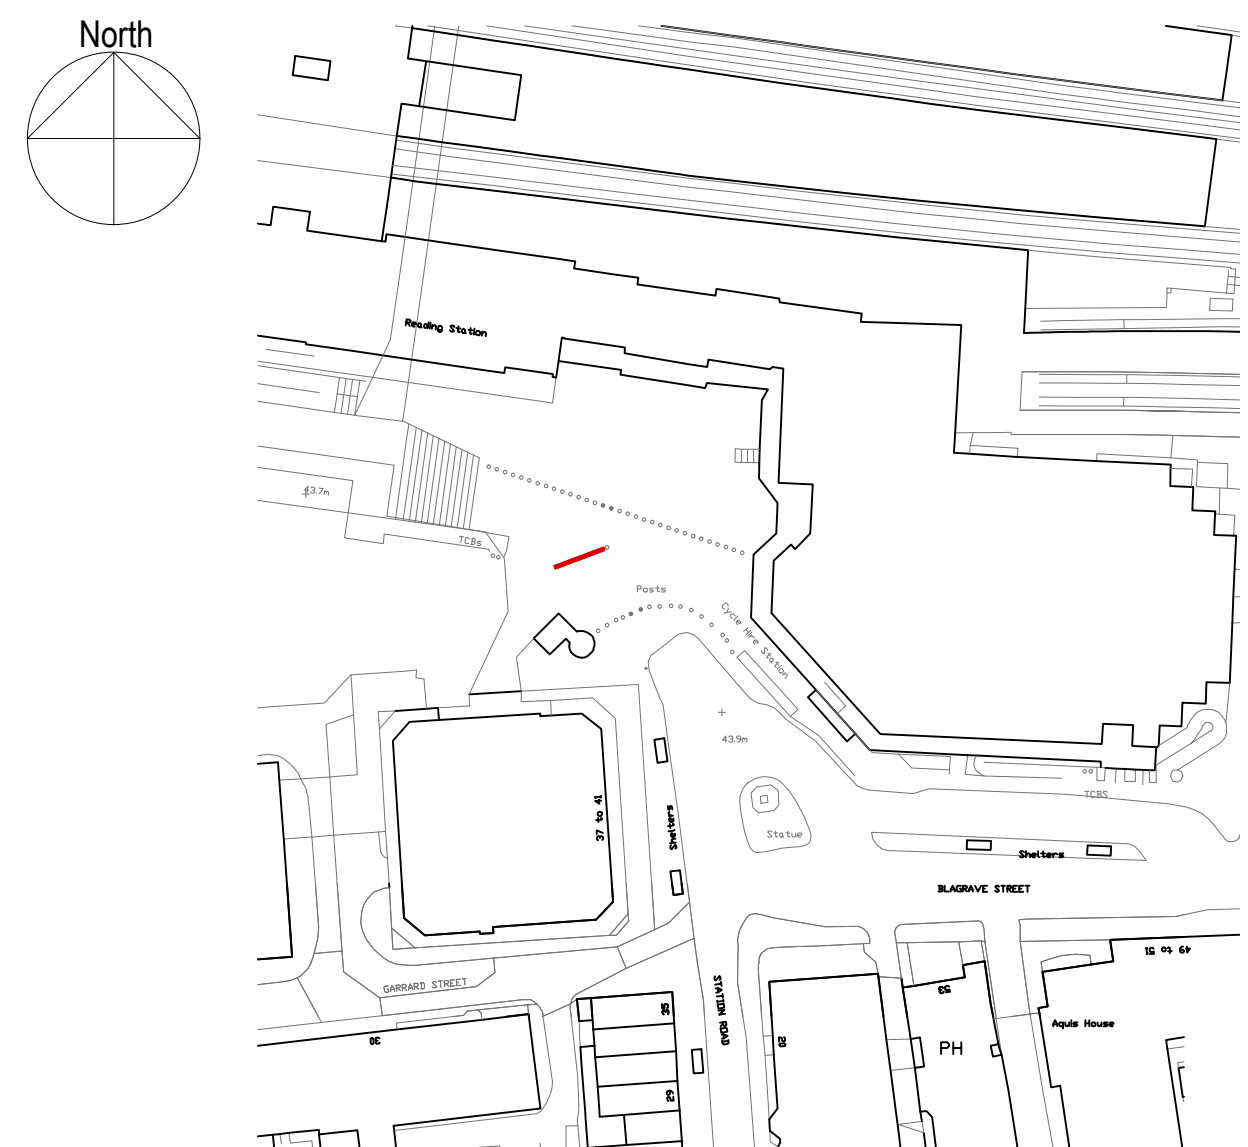

Location Plan 1:1250
1:1250 0 10 20 30 40 50 60 70 80 90 100

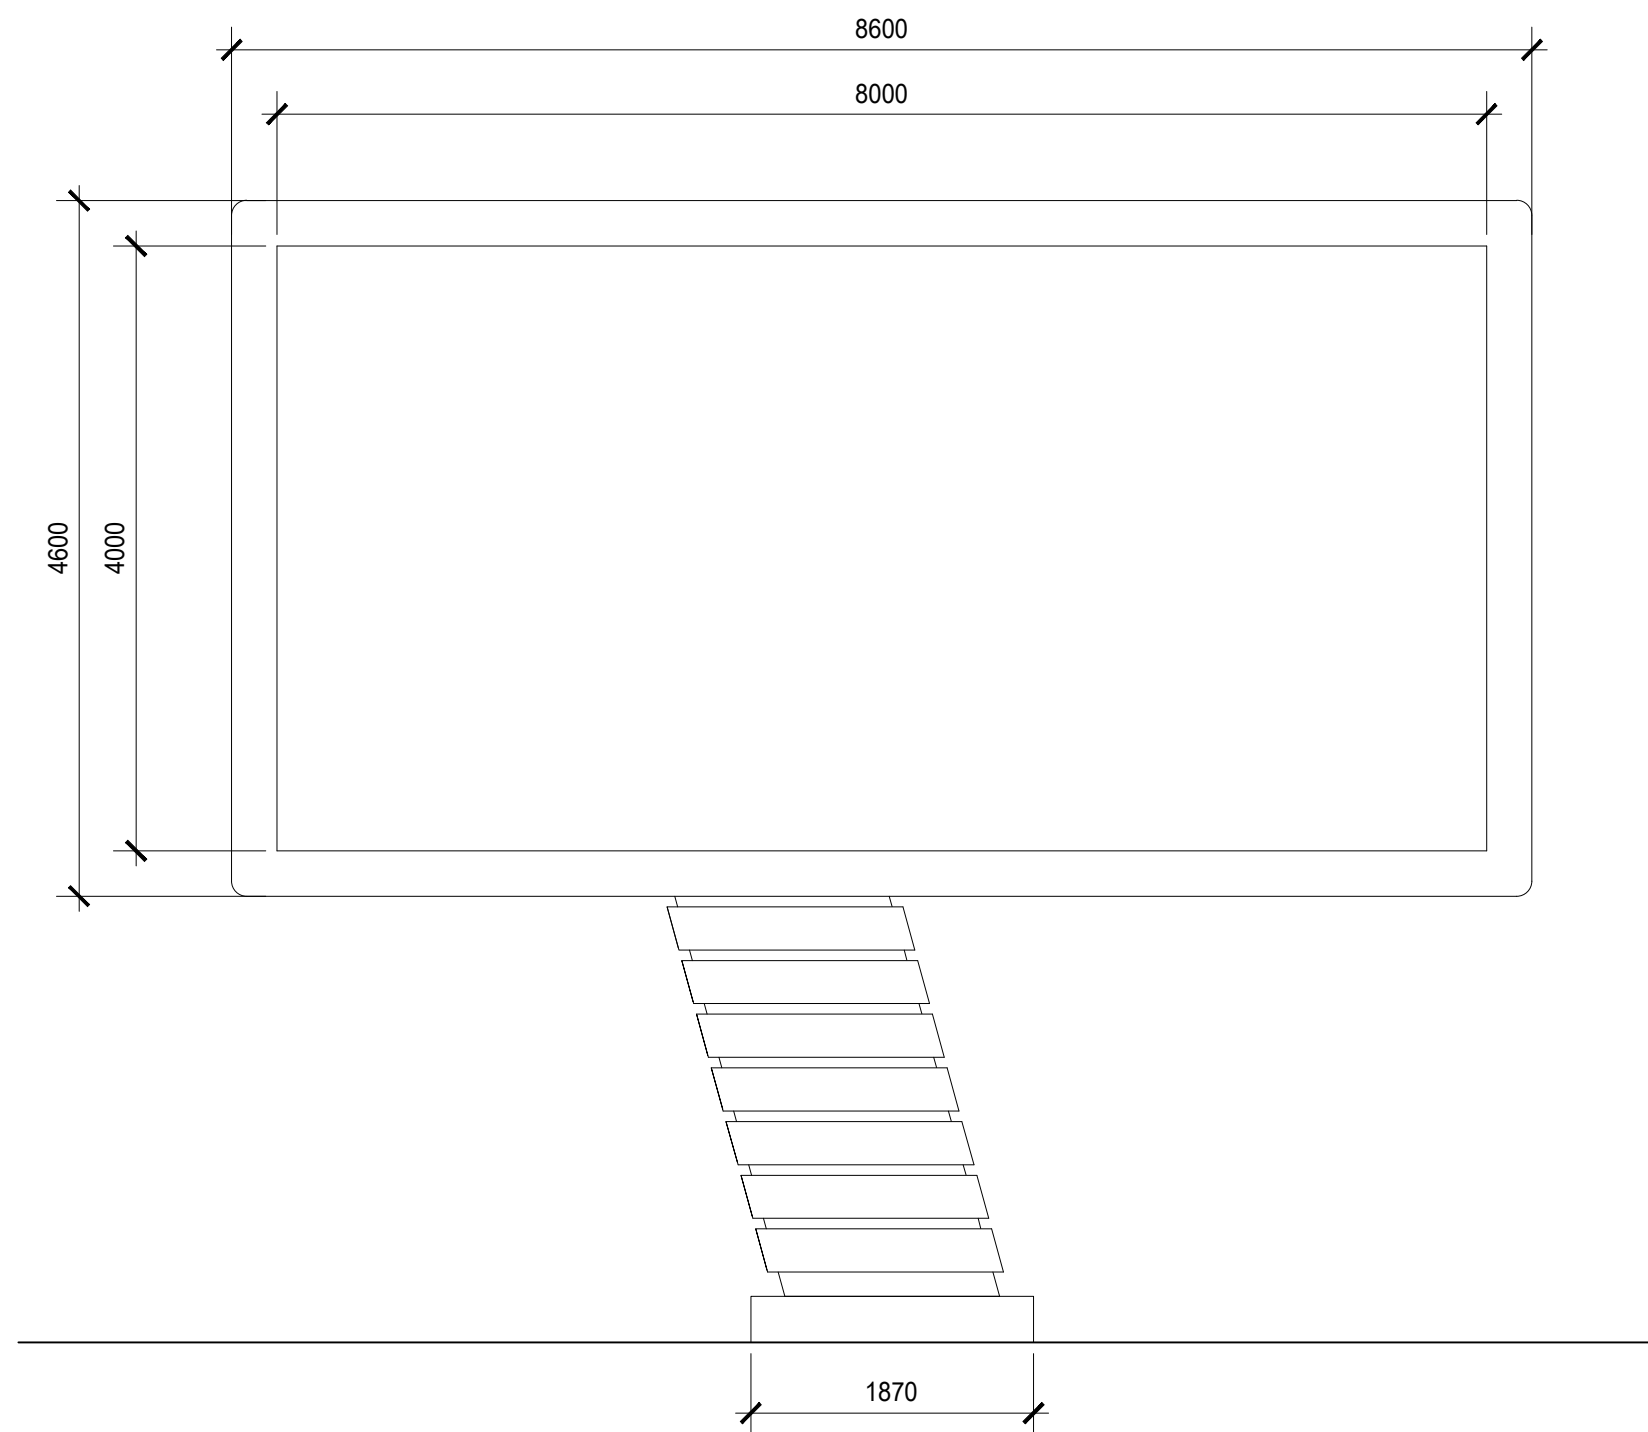

Existing Digital Screen
Front Elevation 1:50

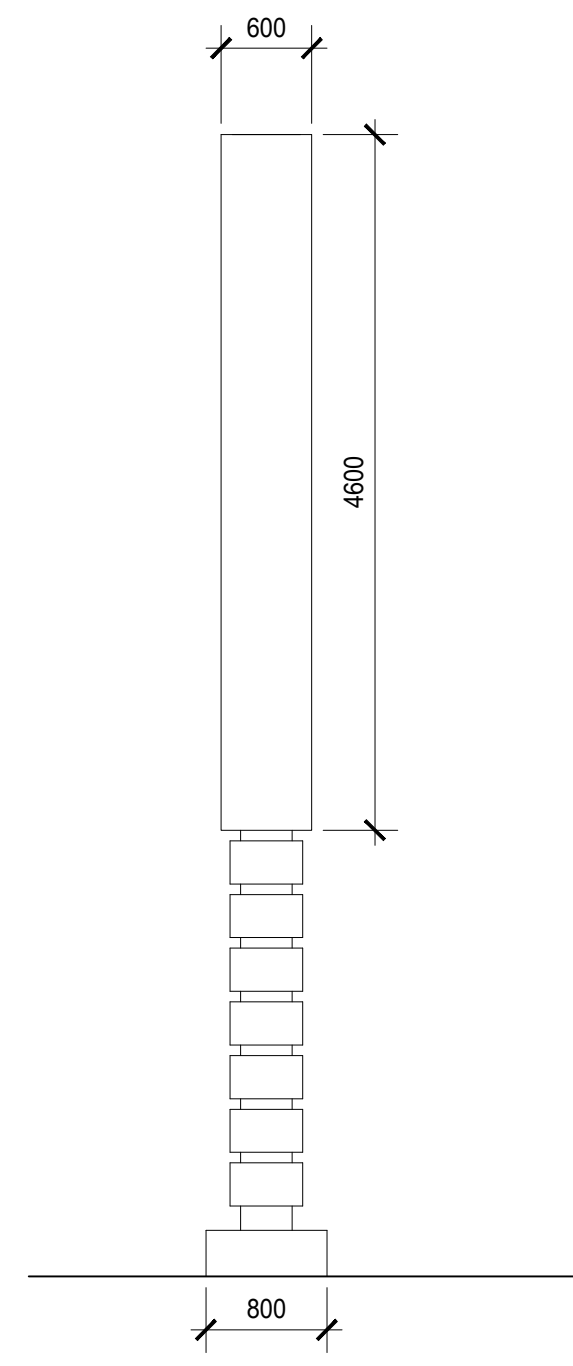

Existing Digital Screen
Side Elevation 1:50



amendments:
bpm Architectural
Services Ltd.

client	Maxx Media
project	Reading Station Access Opp. Station Street Reading RG1 1CZ
project ref.	1738 Drawing No. 01
drawing title	Site Plan and Elevations
drawn by	LF
date	Sept 22 scale 1:50/1:200 @ A1
	www.bpmnet.co.uk info@bpmnet.co.uk

Do not scale off drawing, check all goods materials workmanship to all dimensions on site before all conform with current building regs work is commenced BSS and COPs