

NOTES




KEY
SCALE - 1:2000 @ A3

SIDE ELEVATION 12

West Wing - Existing Ground Floor Plan - Part 1

Scale 1:100@A3

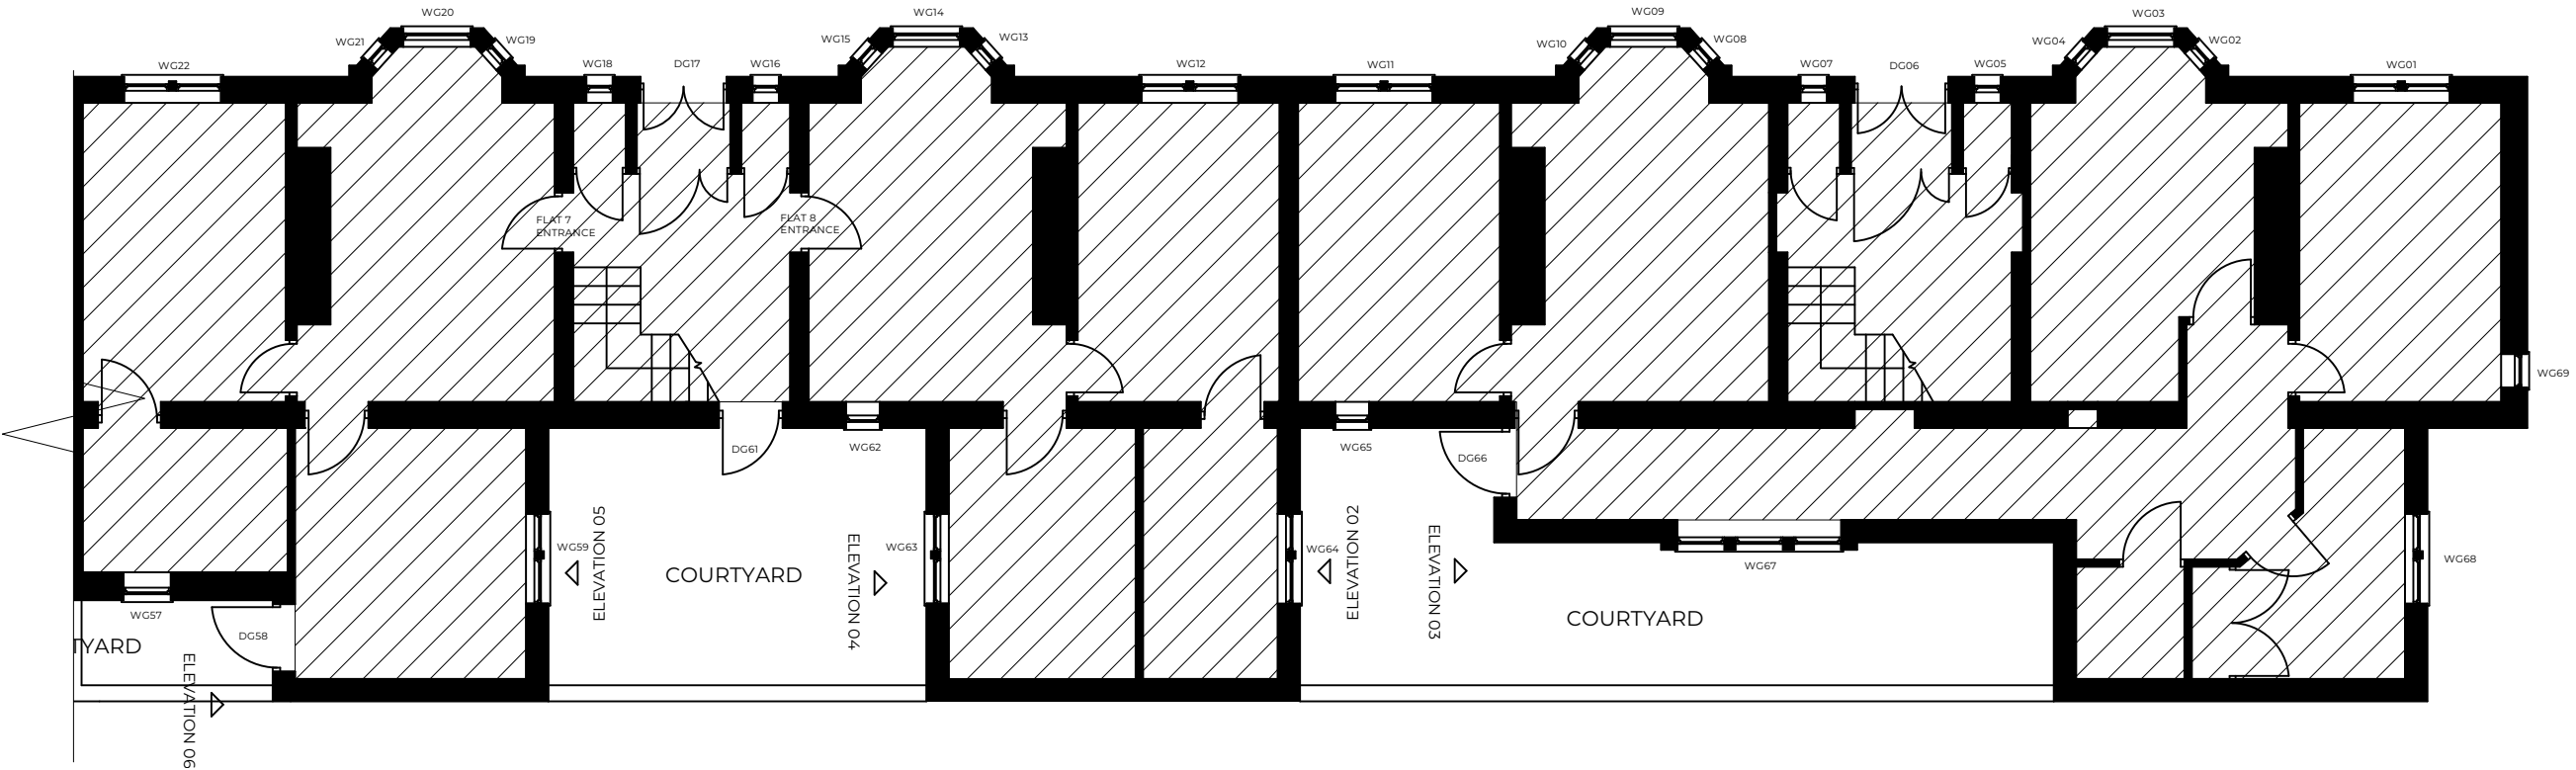

West Wing - Existing Ground Floor Plan - Part 2

Scale 1:100@A3

SIDE ELEVATION 01

PO2	21/06/2023	For Application	KOS
PO1	13/07/2022	Draft Issue	KOS
REVISION	DATE	REVISION NOTE	BY

THIS DRAWING MAY ONLY BE SCALED FOR PLANNING APPLICATION PURPOSES.

THIS DRAWING WAS PRODUCED FOR A SPECIFIC PURPOSE AGREED WITH THE INSTRUCTING PARTY AND PROVIDES A COMENSURATE DEGREE OF ACCURACY. BRIDGES ASSOCIATES LLP ACCEPT NO RESPONSIBILITY FOR THIRD PARTY USE OF THIS DRAWING FOR ANY OTHER PURPOSES.

ANY DIMENSIONS SHOWN MUST BE CHECKED ON SITE BEFORE CONSTRUCTION OR MANUFACTURE

PROJECT

Castle Street Almshouses

ADDRESS

Castle Street, Reading

CLIENT

Reading Almshouse Charity

DRAWING

Existing Plans - West Wing - Ground Floor

BRIDGES ASSOCIATES

53 Rawstone St, London EC1V 7NQ
Telephone: 020 7837 1008
www.bridgesassociates.co.uk

PROJECT # J1273 DWG STATUS PLANNING

DWG DATE 13/07/2022 CAD FILE NAME J1273_Vacant Almshouses Reading-CA Drawings P02.dwg


ORIGINAL SHEET SIZE ISO A3 SCALE @ A3 1:100 @ A3

DRAWN BY KOS CHECKED BY NB

DRAWING NUMBER J1273 - BA - DR - A - 0101 REVISION P02

SUITABILITY

S2 SUITABLE FOR INFORMATION

 


NOTES



KEY


SCALE - 1:2000 @ A3

SIDE ELEVATION 12

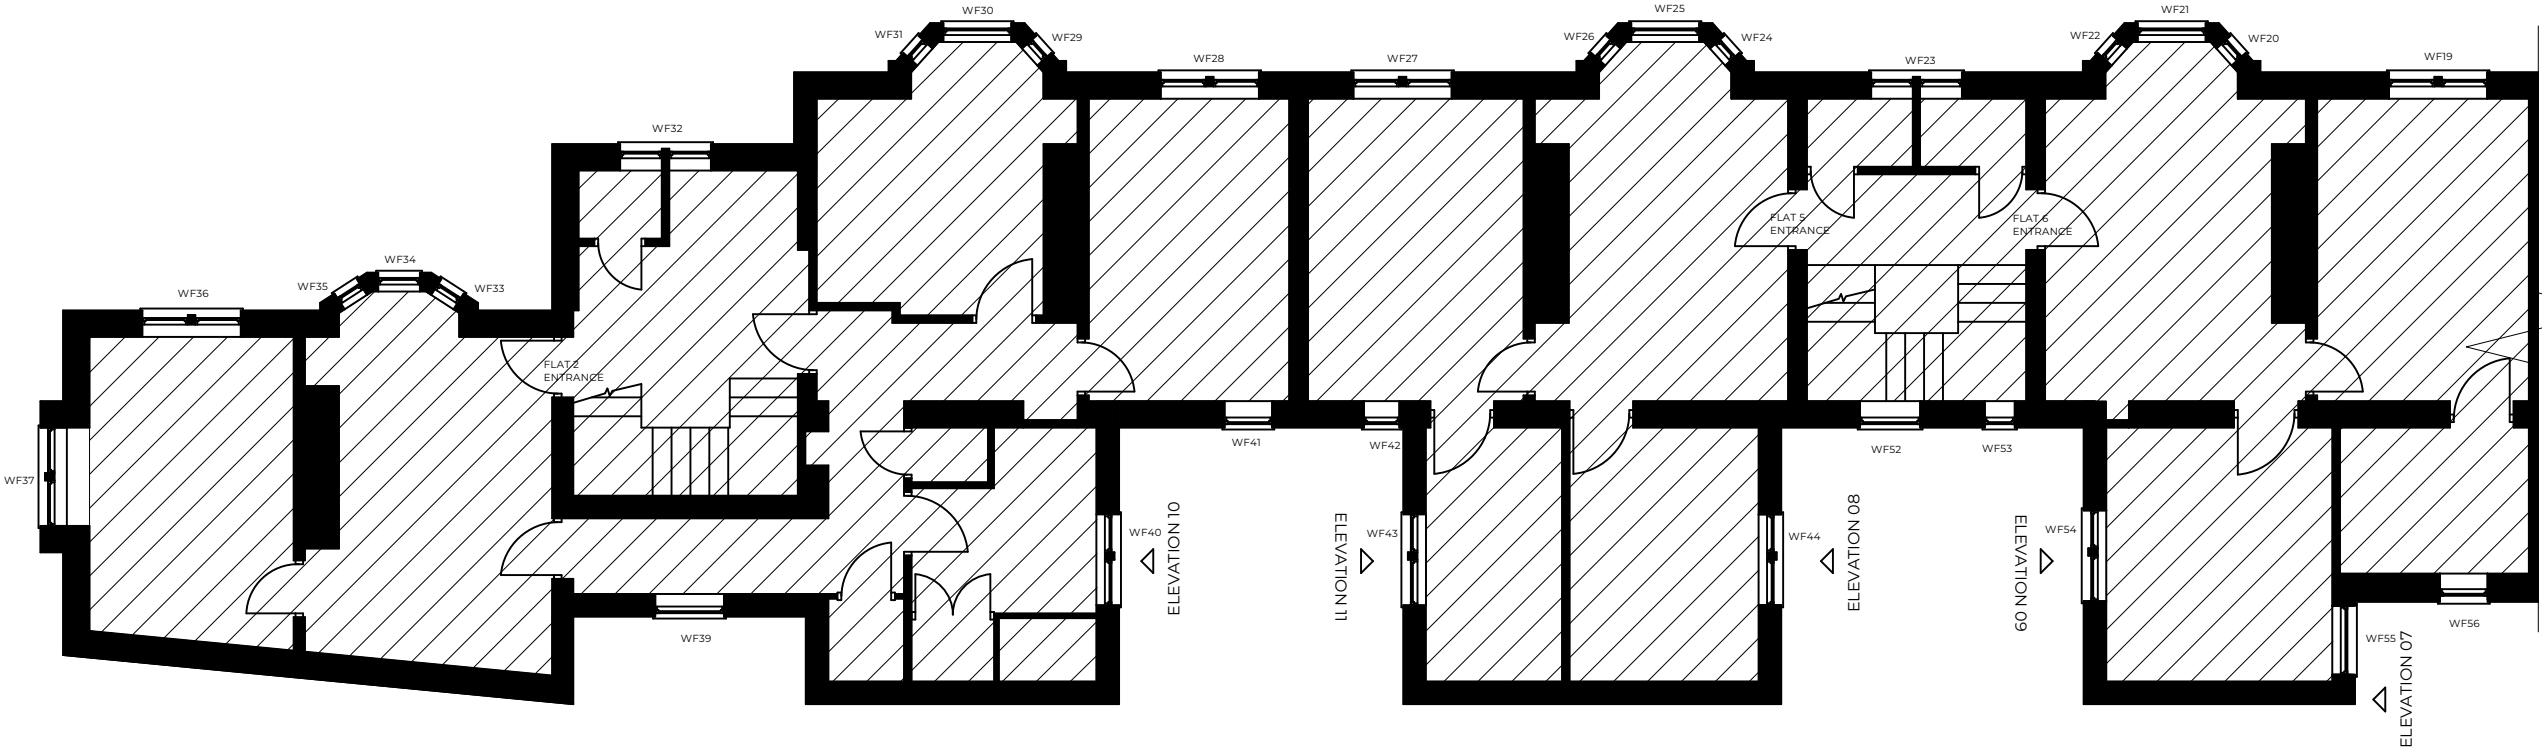

West Wing - Existing First Floor Plan - Part 1

Scale 1:100@A3

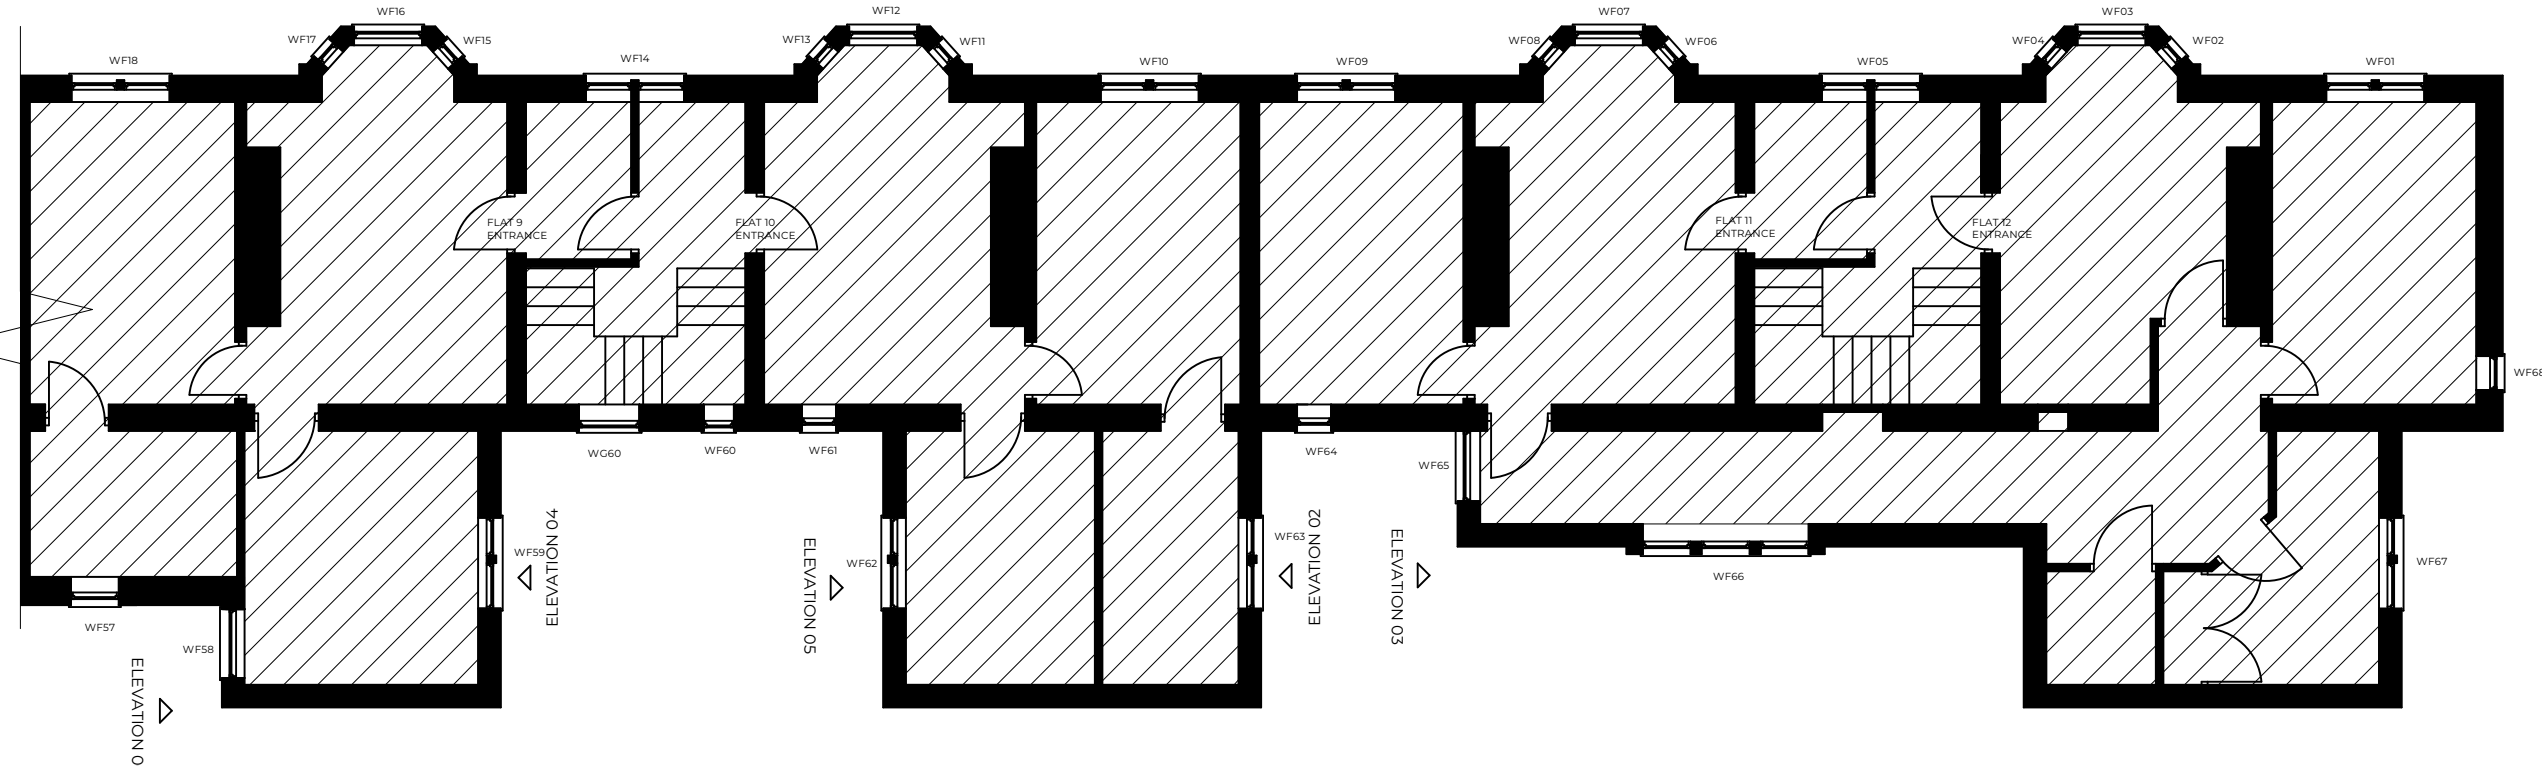

West Wing - Existing First Floor Plan - Part 2

Scale 1:100@A3

P02	21/07/2022	For Application	KOS
P01	13/07/2022	Draft Issue	KOS
REVISION	DATE	REVISION NOTE	BY

THIS DRAWING MAY ONLY BE SCALED FOR PLANNING APPLICATION PURPOSES.

THIS DRAWING WAS PRODUCED FOR A SPECIFIC PURPOSE AGREED WITH THE INSTRUCTING PARTY AND PROVIDES A COMENSURATE DEGREE OF ACCURACY. BRIDGES ASSOCIATES LLP ACCEPT NO RESPONSIBILITY FOR THIRD PARTY USE OF THIS DRAWING FOR ANY OTHER PURPOSES.

ANY DIMENSIONS SHOWN MUST BE CHECKED ON SITE BEFORE CONSTRUCTION OR MANUFACTURE

PROJECT
Castle Street Almshouses

ADDRESS
Castle Street, Reading

CLIENT
Reading Almshouse Charity

DRAWING
Existing Plans - West Wing - First Floor


BRIDGES ASSOCIATES

53 Rawstone St, London EC1V 7NQ
Telephone: 020 7837 1008
www.bridgesassociates.co.uk


PROJECT #	J1273	DWG STATUS	PLANNING
DWG DATE	13/07/2022	CAD FILE NAME	J1273_Vacchi Almshouses Reading-CA Drawings P02.dwg
ORIGINAL SHEET SIZE	ISO A3	SCALE @ A3	1:100 @ A3

DRAWN BY	KOS	CHECKED BY	NB
DRAWING NUMBER	J1273 - BA - DR - A - 0102	REVISION	P02

SUITABILITY
Scale: Information
S2 SUITABLE FOR INFORMATION

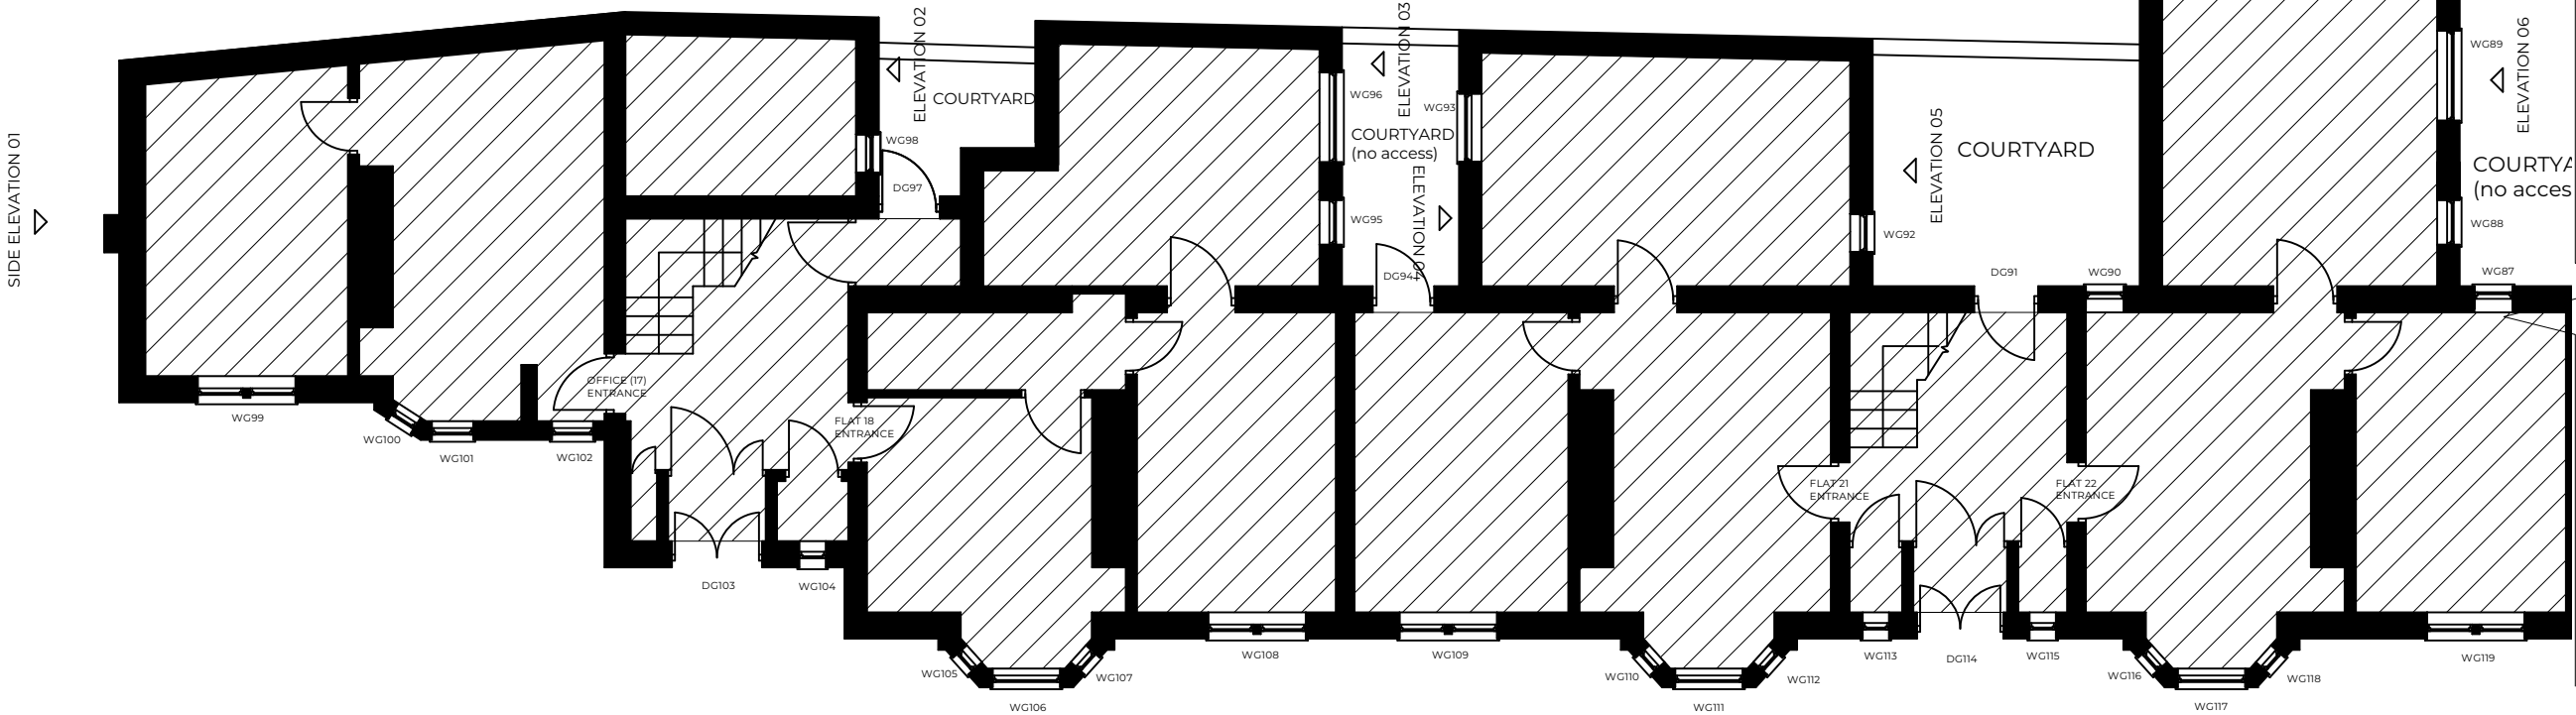

East Wing - Existing Ground Floor Plan - Part 1
Scale 1:100@A3

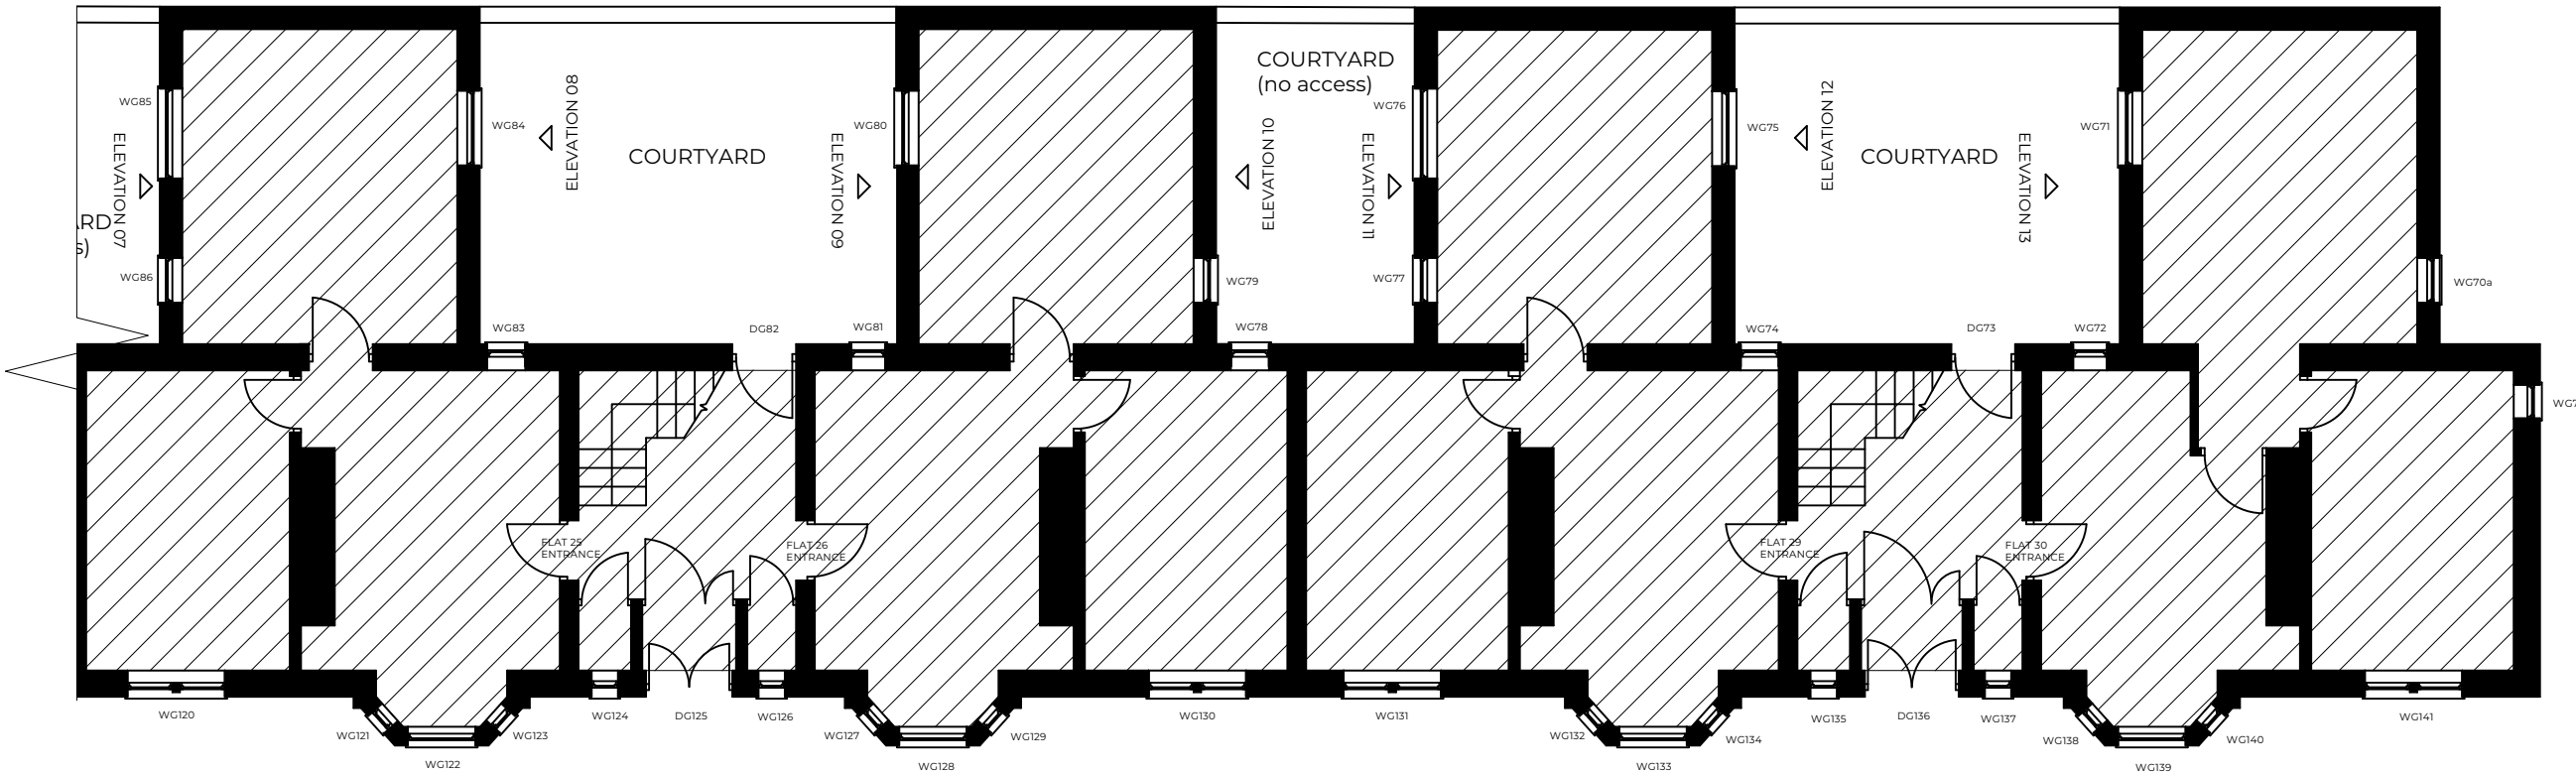

East Wing - Existing Ground Floor Plan - Part 2
Scale 1:100@A3

COPYRIGHT BRIDGES ASSOCIATES ARCHITECTS LLP. ALL RIGHTS RESERVED.

0 1 2 3 4 M


NOTES

KEY


SCALE - 1:2000 @ A3

N


PO2	21/07/2022	For Application	KOS
PO1	13/07/2022	Draft Issue	KOS
REVISION	DATE	REVISION NOTE	BY
THIS DRAWING MAY ONLY BE SCALED FOR PLANNING APPLICATION PURPOSES.			
THIS DRAWING WAS PRODUCED FOR A SPECIFIC PURPOSE AGREED WITH THE INSTRUCTING PARTY AND PROVIDES A COMENSURATE DEGREE OF ACCURACY. BRIDGES ASSOCIATES LLP ACCEPT NO RESPONSIBILITY FOR THIRD PARTY USE OF THIS DRAWING FOR ANY OTHER PURPOSES.			
ANY DIMENSIONS SHOWN MUST BE CHECKED ON SITE BEFORE CONSTRUCTION OR MANUFACTURE			
PROJECT			
Castle Street Almshouses			
ADDRESS			
Castle Street, Reading			
CLIENT			
Reading Almshouse Charity			
DRAWING			
Existing Plans - East Wing - Ground Floor			
BRIDGES ASSOCIATES			
53 Rawstone St, London EC1V 7NQ			
Telephone: 020 7837 1008			
www.bridgesassociates.co.uk			
PROJECT #	J1273	DWG STATUS	PLANNING
DWG DATE	13/07/2022	CAD FILE NAME	J1273 Vachel Almshouses Reading-CA Drawings P02.dwg
ORIGINAL SHEET SIZE	ISO A3	SCALE @ A3	1:100 @ A3
DRAWN BY	KOS	CHECKED BY	NB
DRAWING NUMBER	J1273 - BA - DR - A - 0103		REVISION
SUITABILITY	S2 SUITABLE FOR INFORMATION		P02

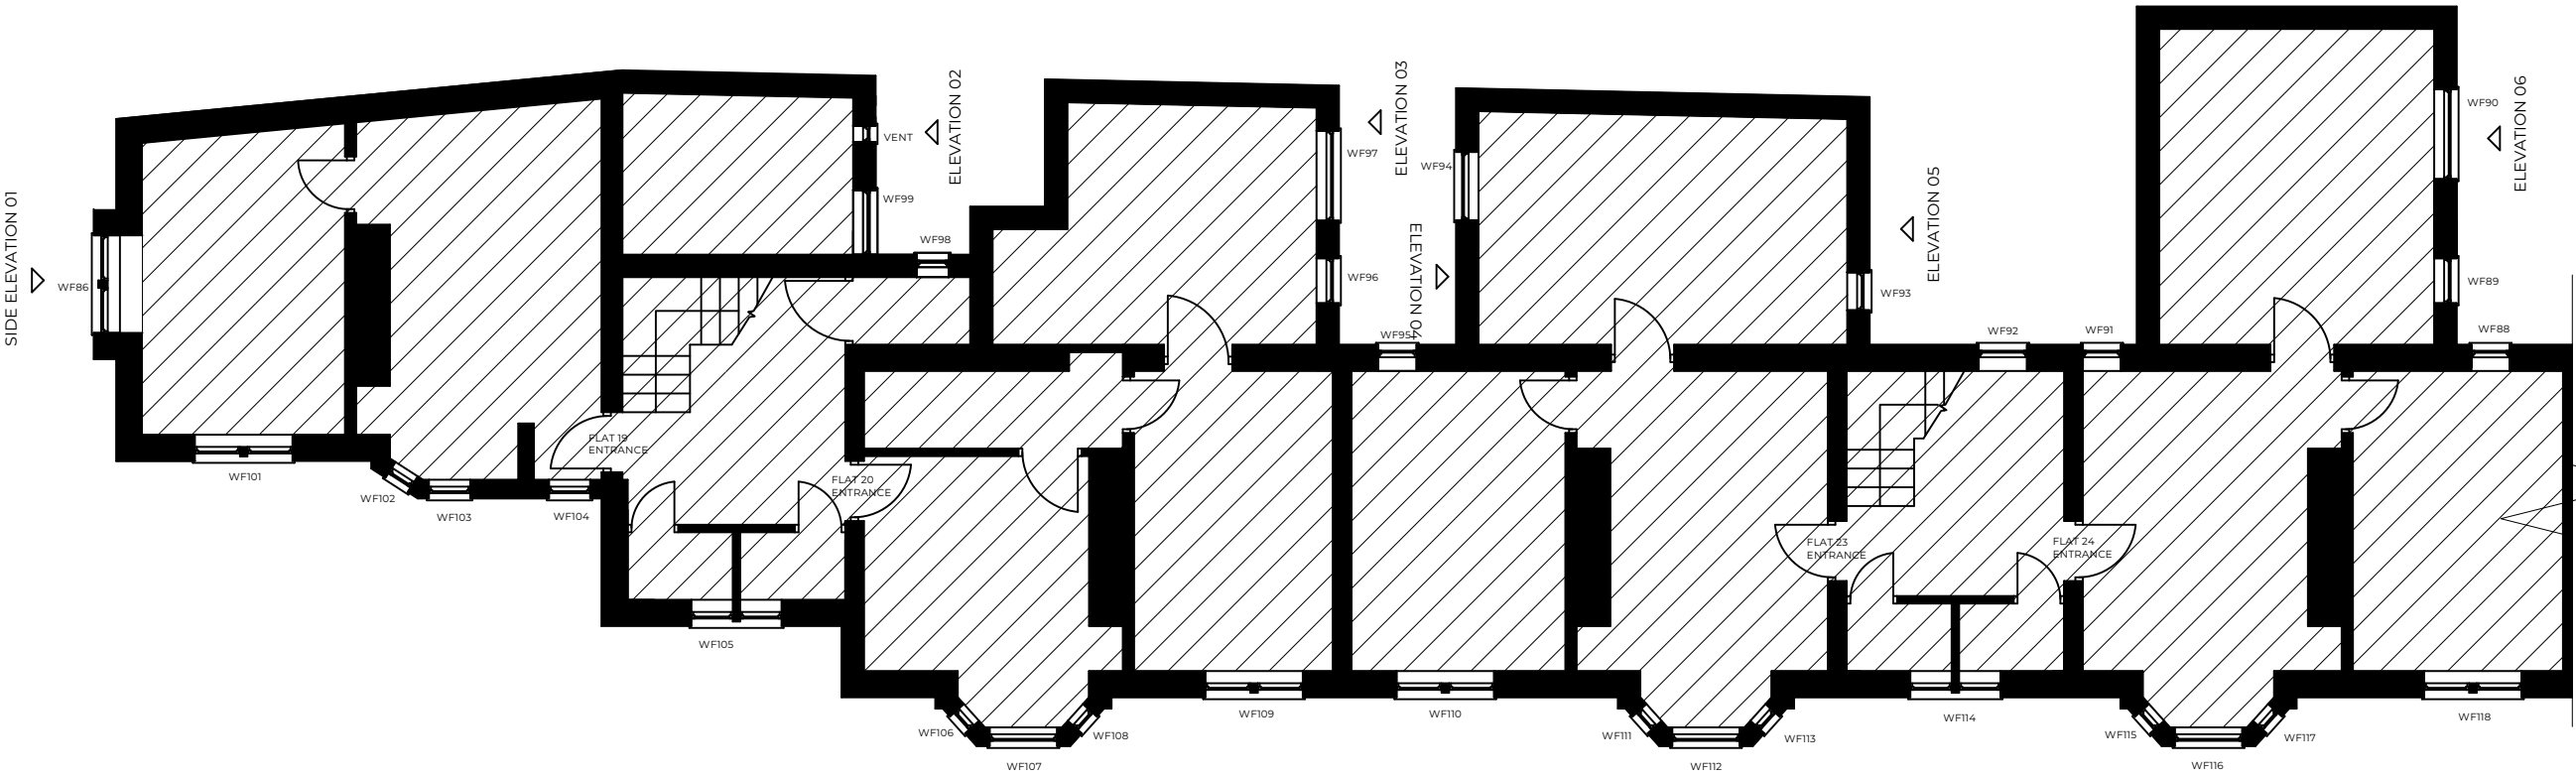

East Wing - Existing First Floor Plan - Part 1
Scale 1:100@A3

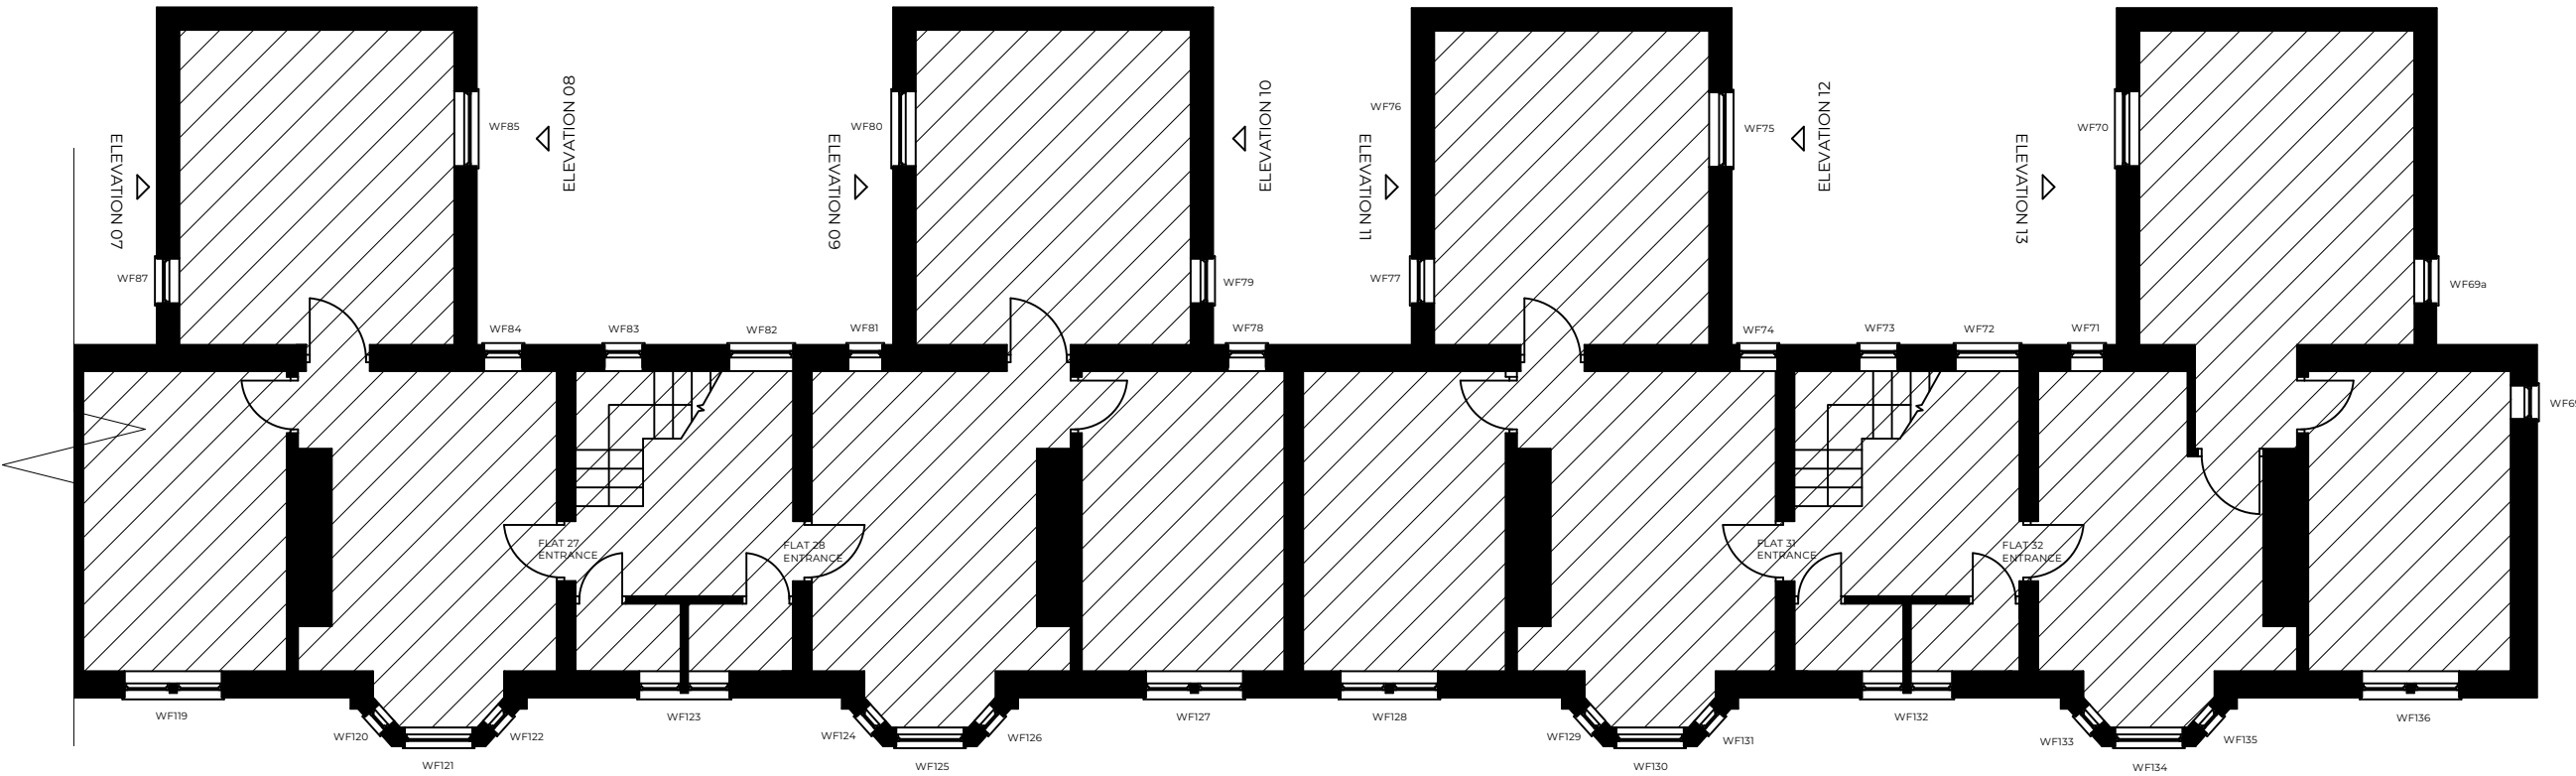

East Wing - Existing First Floor Plan - Part 2
Scale 1:100@A3

 

NOTES



KEY
SCALE - 1:2000 @ A3

REVISION	DATE	REVISION NOTE	BY
P02	21/06/2023	For Application	KOS
P01	13/07/2022	Draft Issue	KOS

THIS DRAWING MAY ONLY BE SCALED FOR PLANNING APPLICATION PURPOSES.
THIS DRAWING WAS PRODUCED FOR A SPECIFIC PURPOSE AGREED WITH THE INSTRUCTING PARTY AND PROVIDES A COMENSURATE DEGREE OF ACCURACY. BRIDGES ASSOCIATES LLP ACCEPT NO RESPONSIBILITY FOR THIRD PARTY USE OF THIS DRAWING FOR ANY OTHER PURPOSES.
ANY DIMENSIONS SHOWN MUST BE CHECKED ON SITE BEFORE CONSTRUCTION OR MANUFACTURE

PROJECT
Castle Street Almshouses

ADDRESS
Castle Street, Reading

CLIENT
Reading Almshouse Charity

DRAWING
Existing Plans - East Wing - First Floor

BRIDGES ASSOCIATES

53 Rawstone St, London EC1V 7NQ
Telephone: 020 7837 1008
www.bridgesassociates.co.uk

PROJECT #	J1273	DWG STATUS	PLANNING
DWG DATE	13/07/2022	CAD FILE NAME	J1273_Vacchi Almshouses Reading-CA Drawings P02.dwg
ORIGINAL SHEET SIZE	ISO A3	SCALE @ A3	1:100 @ A3
DRAWN BY	KOS	CHECKED BY	NB
DRAWING NUMBER	J1273 - BA - DR-A - 0104	REVISION	P02
SUITABILITY	S2 SUITABLE FOR INFORMATION		