



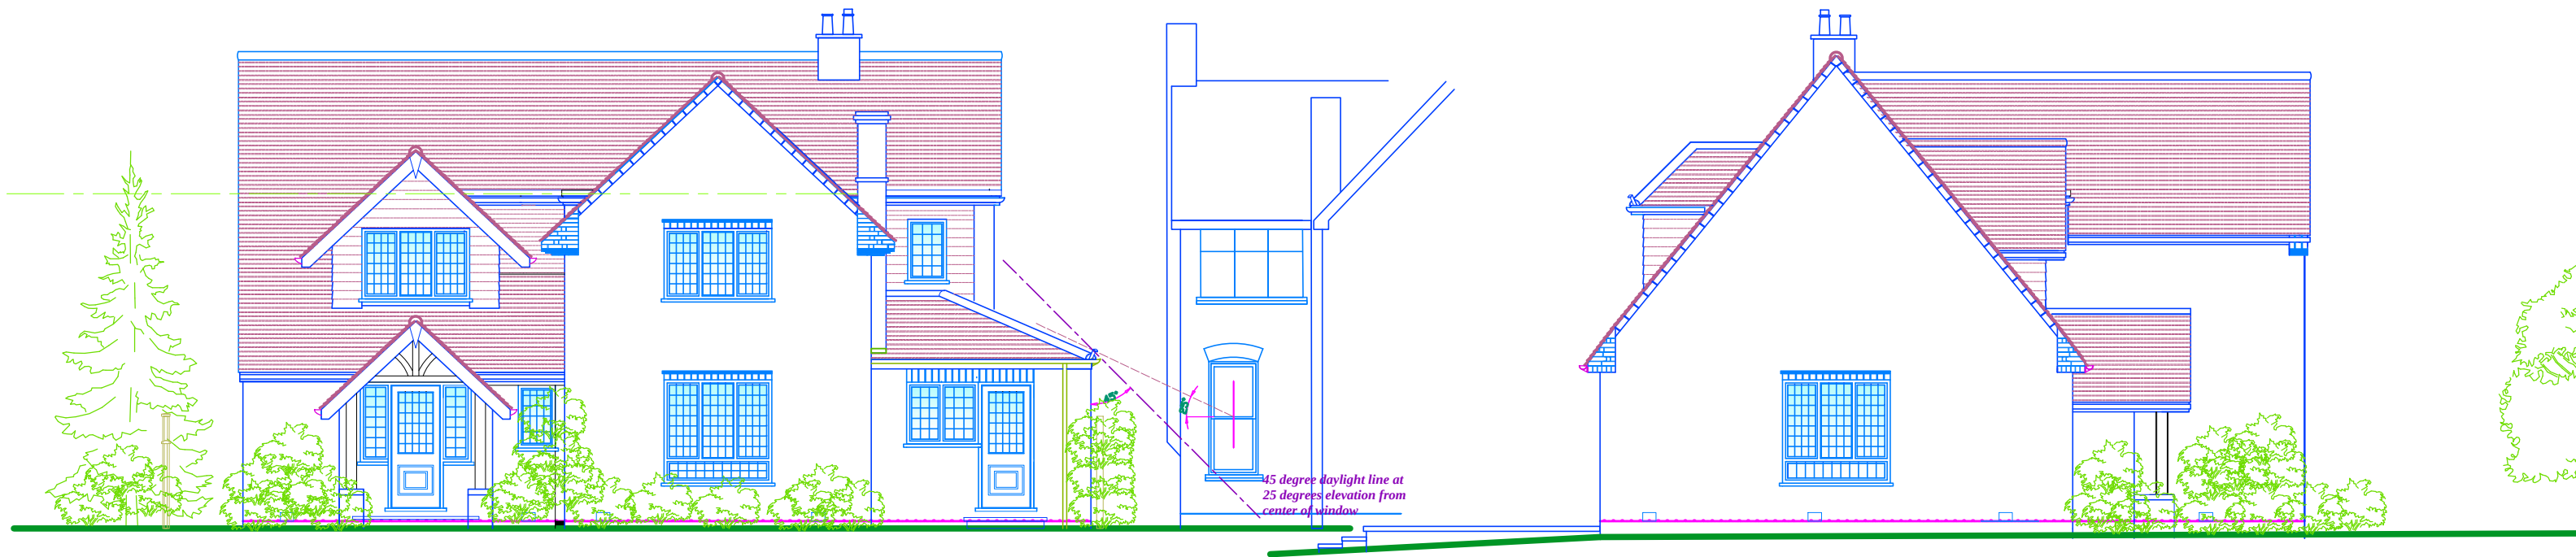


WEST ELEVATION


NORTH ELEVATION

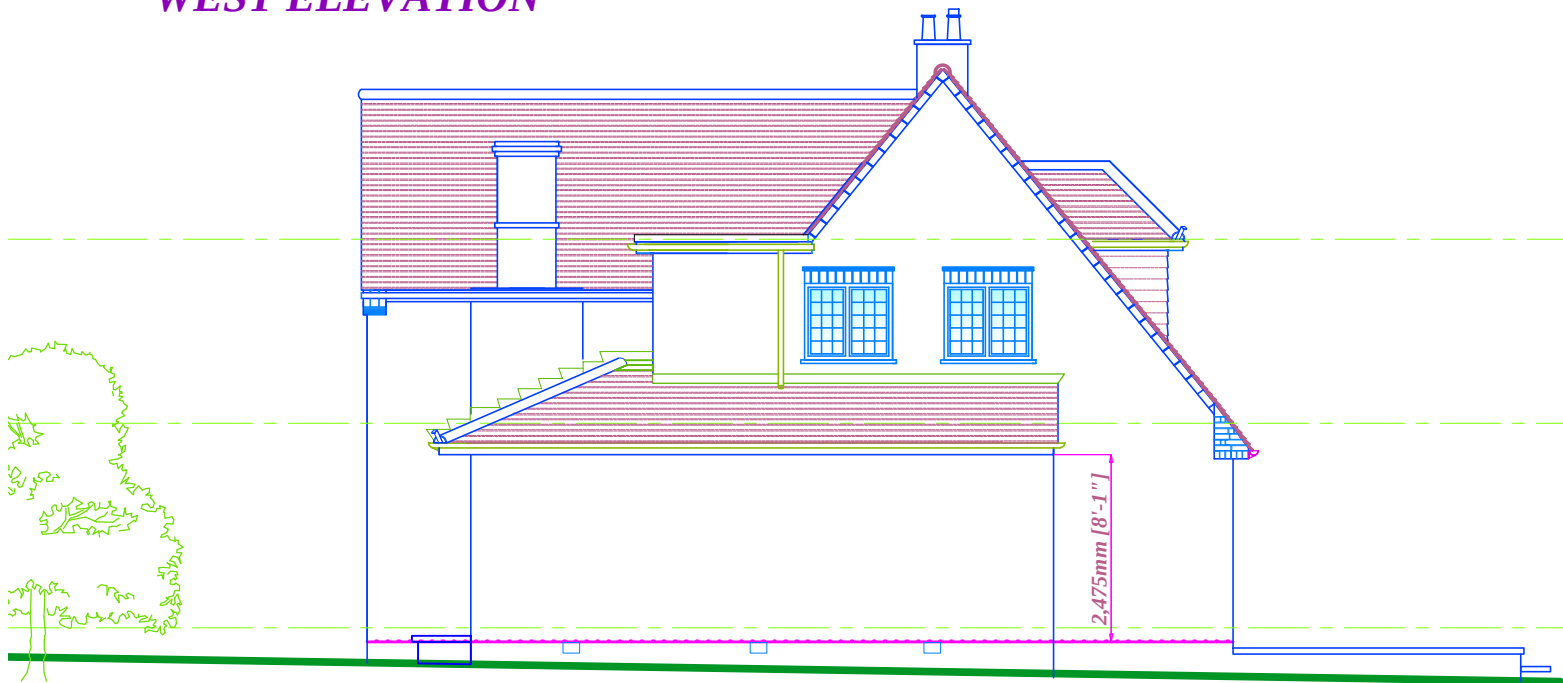

SOUTH ELEVATION

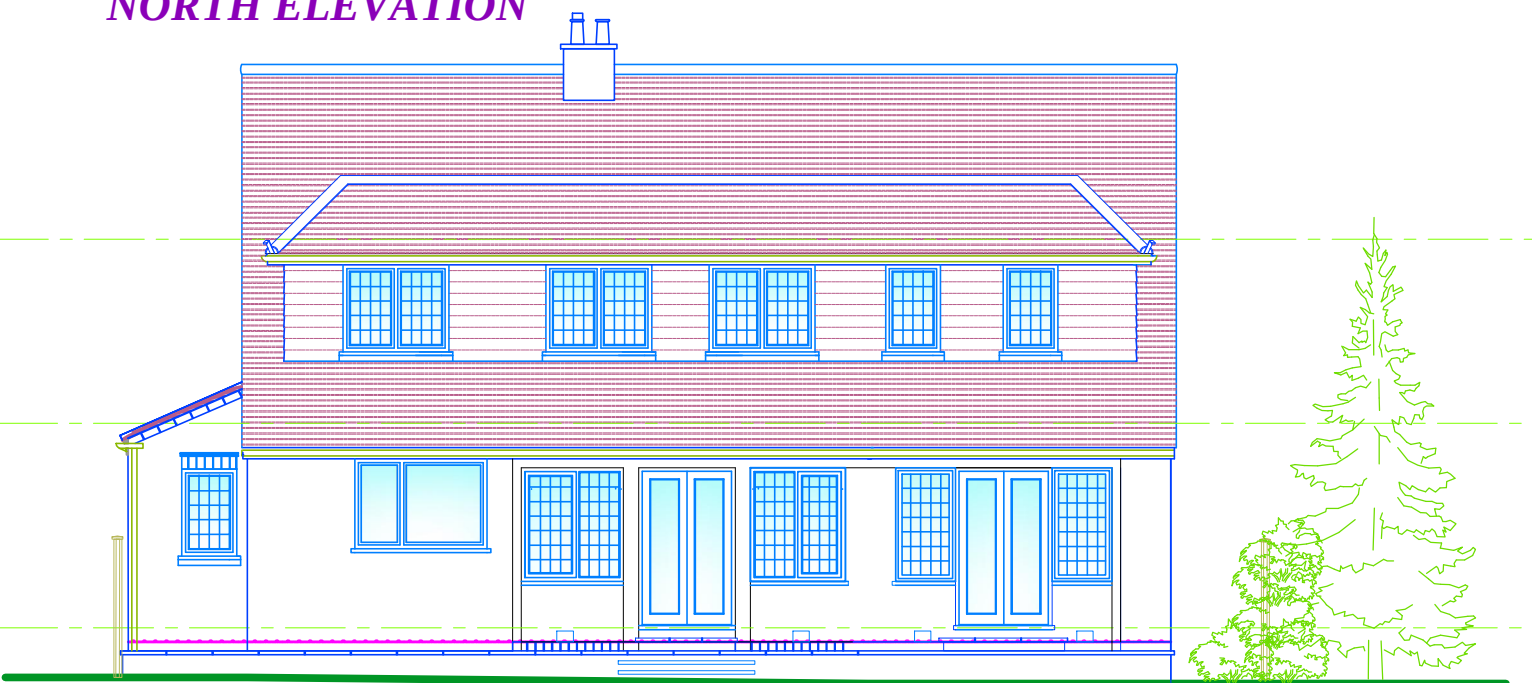

EAST ELEVATION

 

1:100 scale on A3 size paper . Print at 1:1 scale.

Location
18 Albert Road Caversham, Reading, Berkshire. RG4 7PE.
Project
Single Storey front and side extension.
Drawing
Planning Proposals -- Elevations

Date October 2021 Scale 1:100 on A3 paper Drawing No **D1334-07c**

Colin Dawson Associates
Architectural Design and Building Surveying

Malvern House,
1 Malvern Way
Twyford Reading Berkshire RG10 9PY
07764837082
cdadesign@malvernhsse.eu