



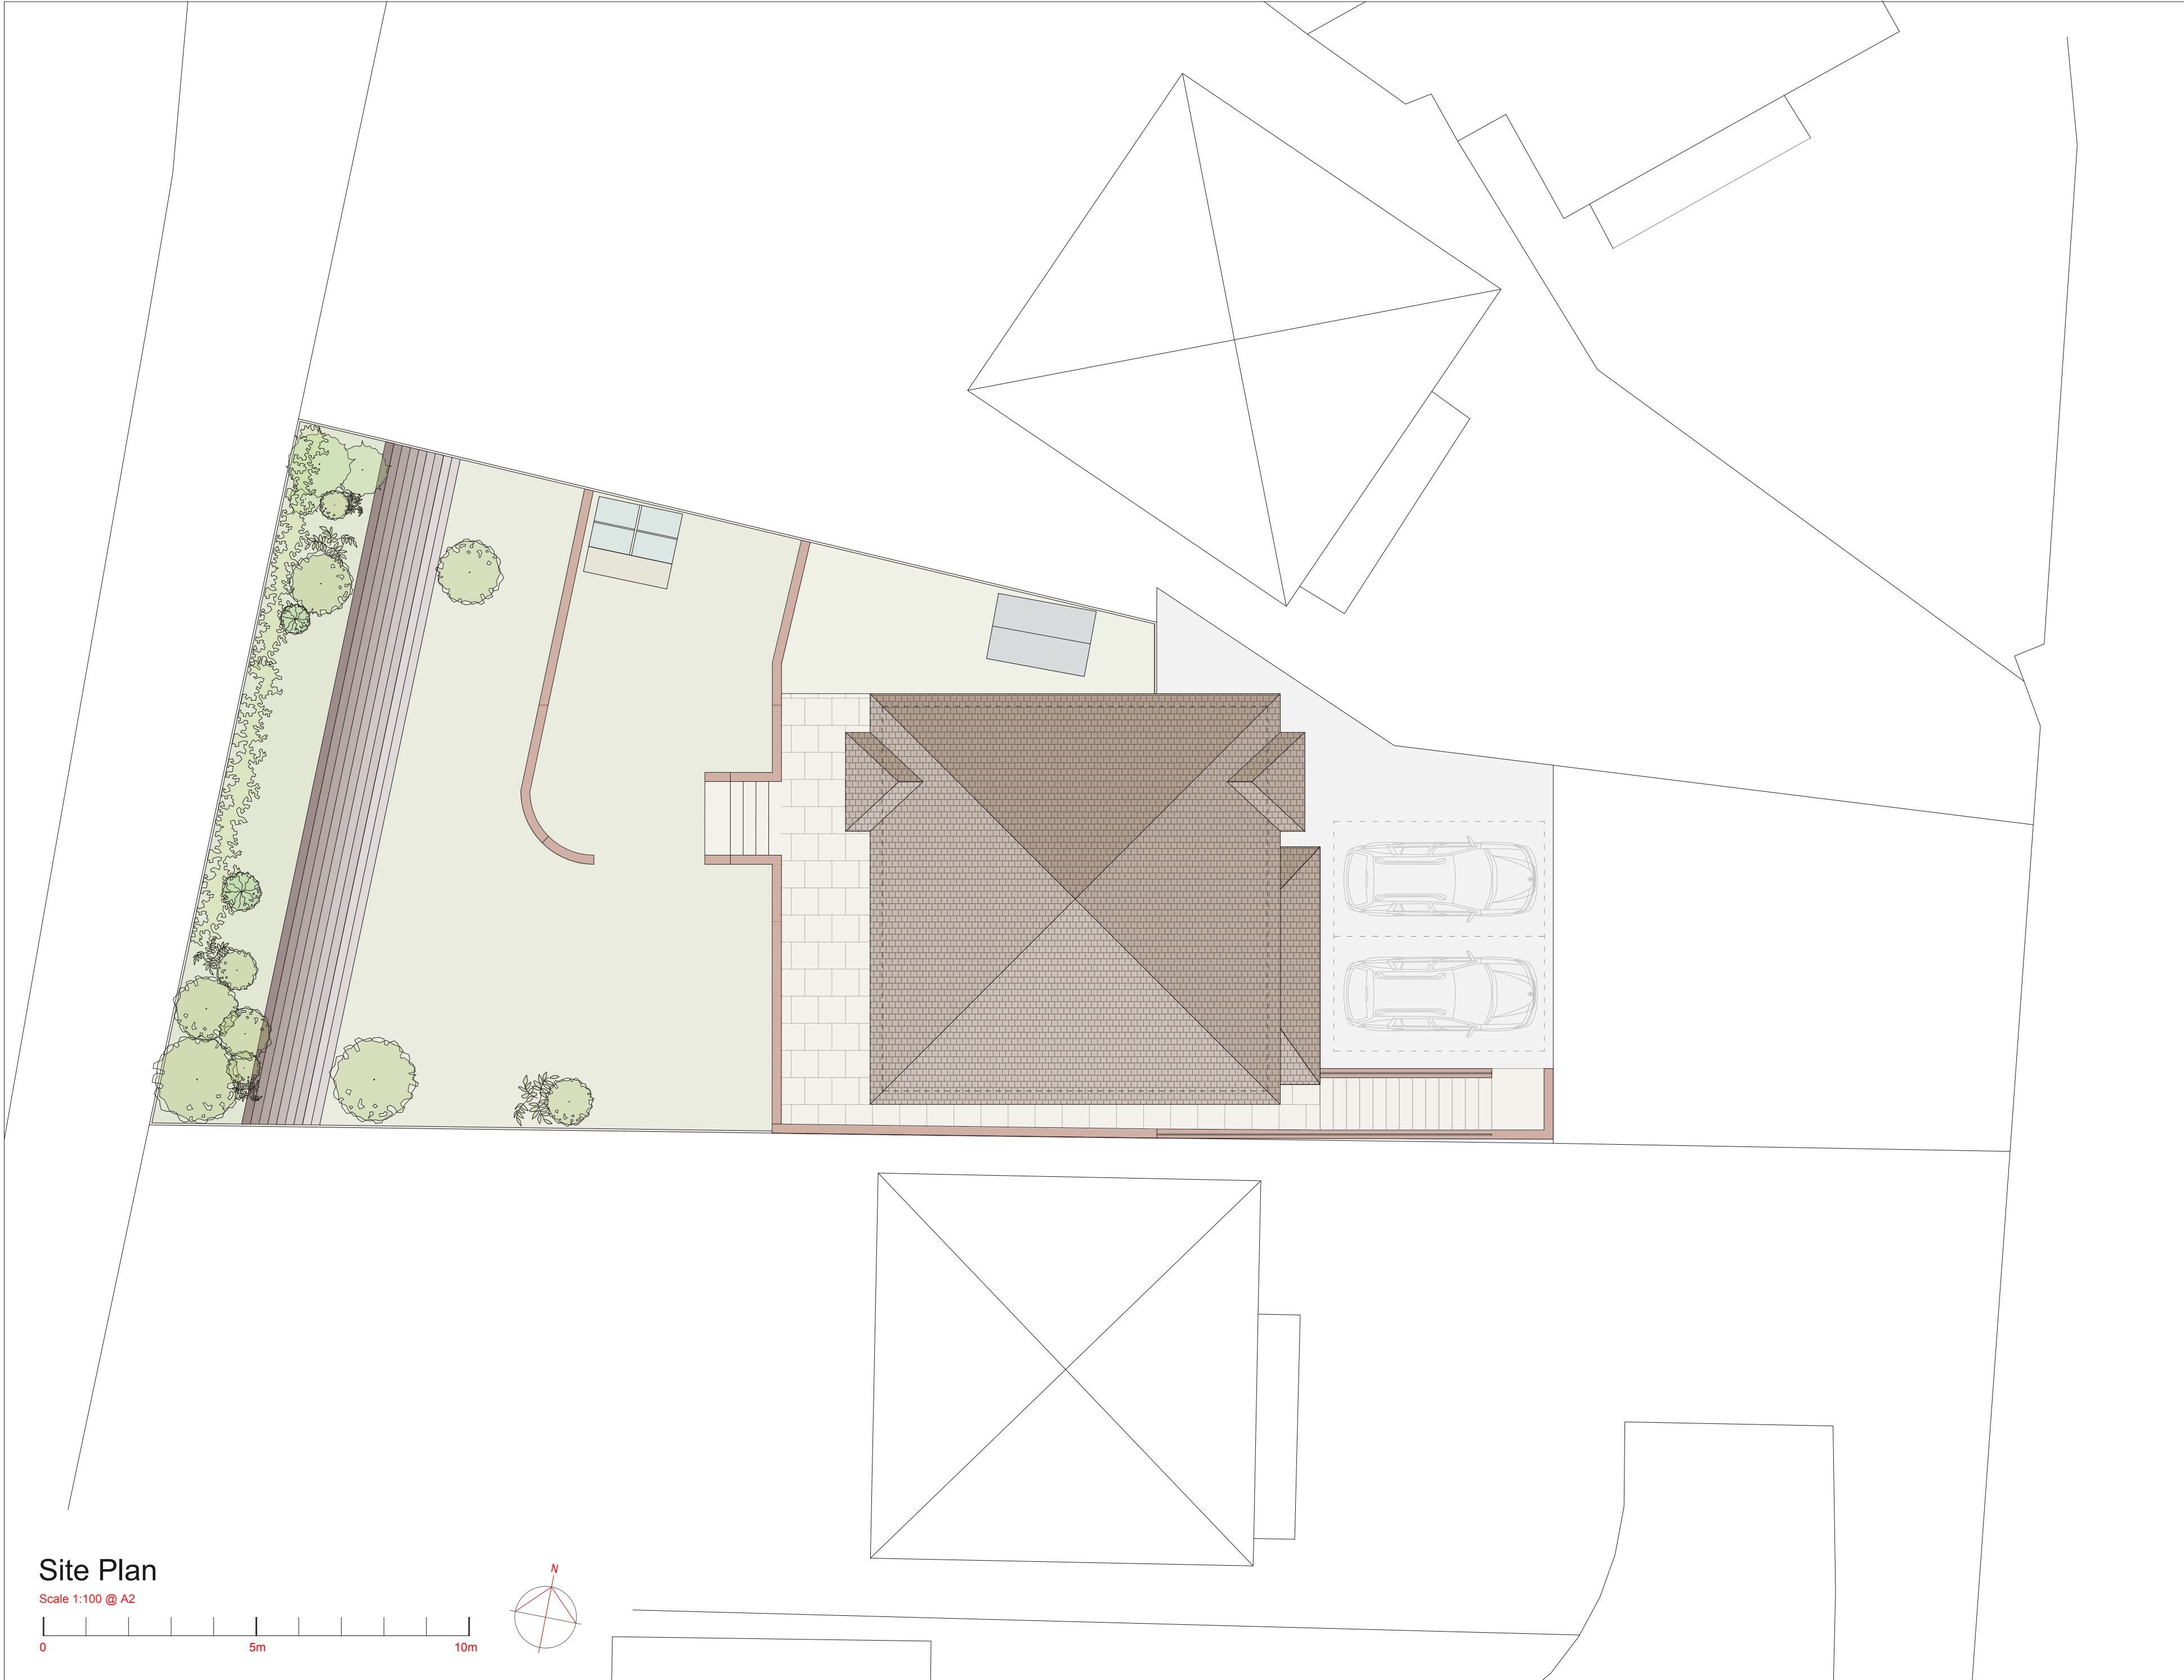

Site Plan

Scale 1:100 @ A2

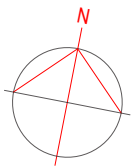

Contractor to check and verify all dimensions on site prior to commencing any work

All rights reserved - No part of these documents shall be reproduced without prior permission.

Rev / Date / Information

Rev / Date / Information



DESIGN.SHAWGROUP@GMAIL.COM
+44 (0) 773432 4006

Client: Mr & Mrs Miranda
Address: 9 Tylorstown
Caversham
Reading
RG4 7XW

Drawing Title: Existing Site Plan

Date: 09.05.22

Scale: 1:100

Drawing Number: 11/02

Revision: