




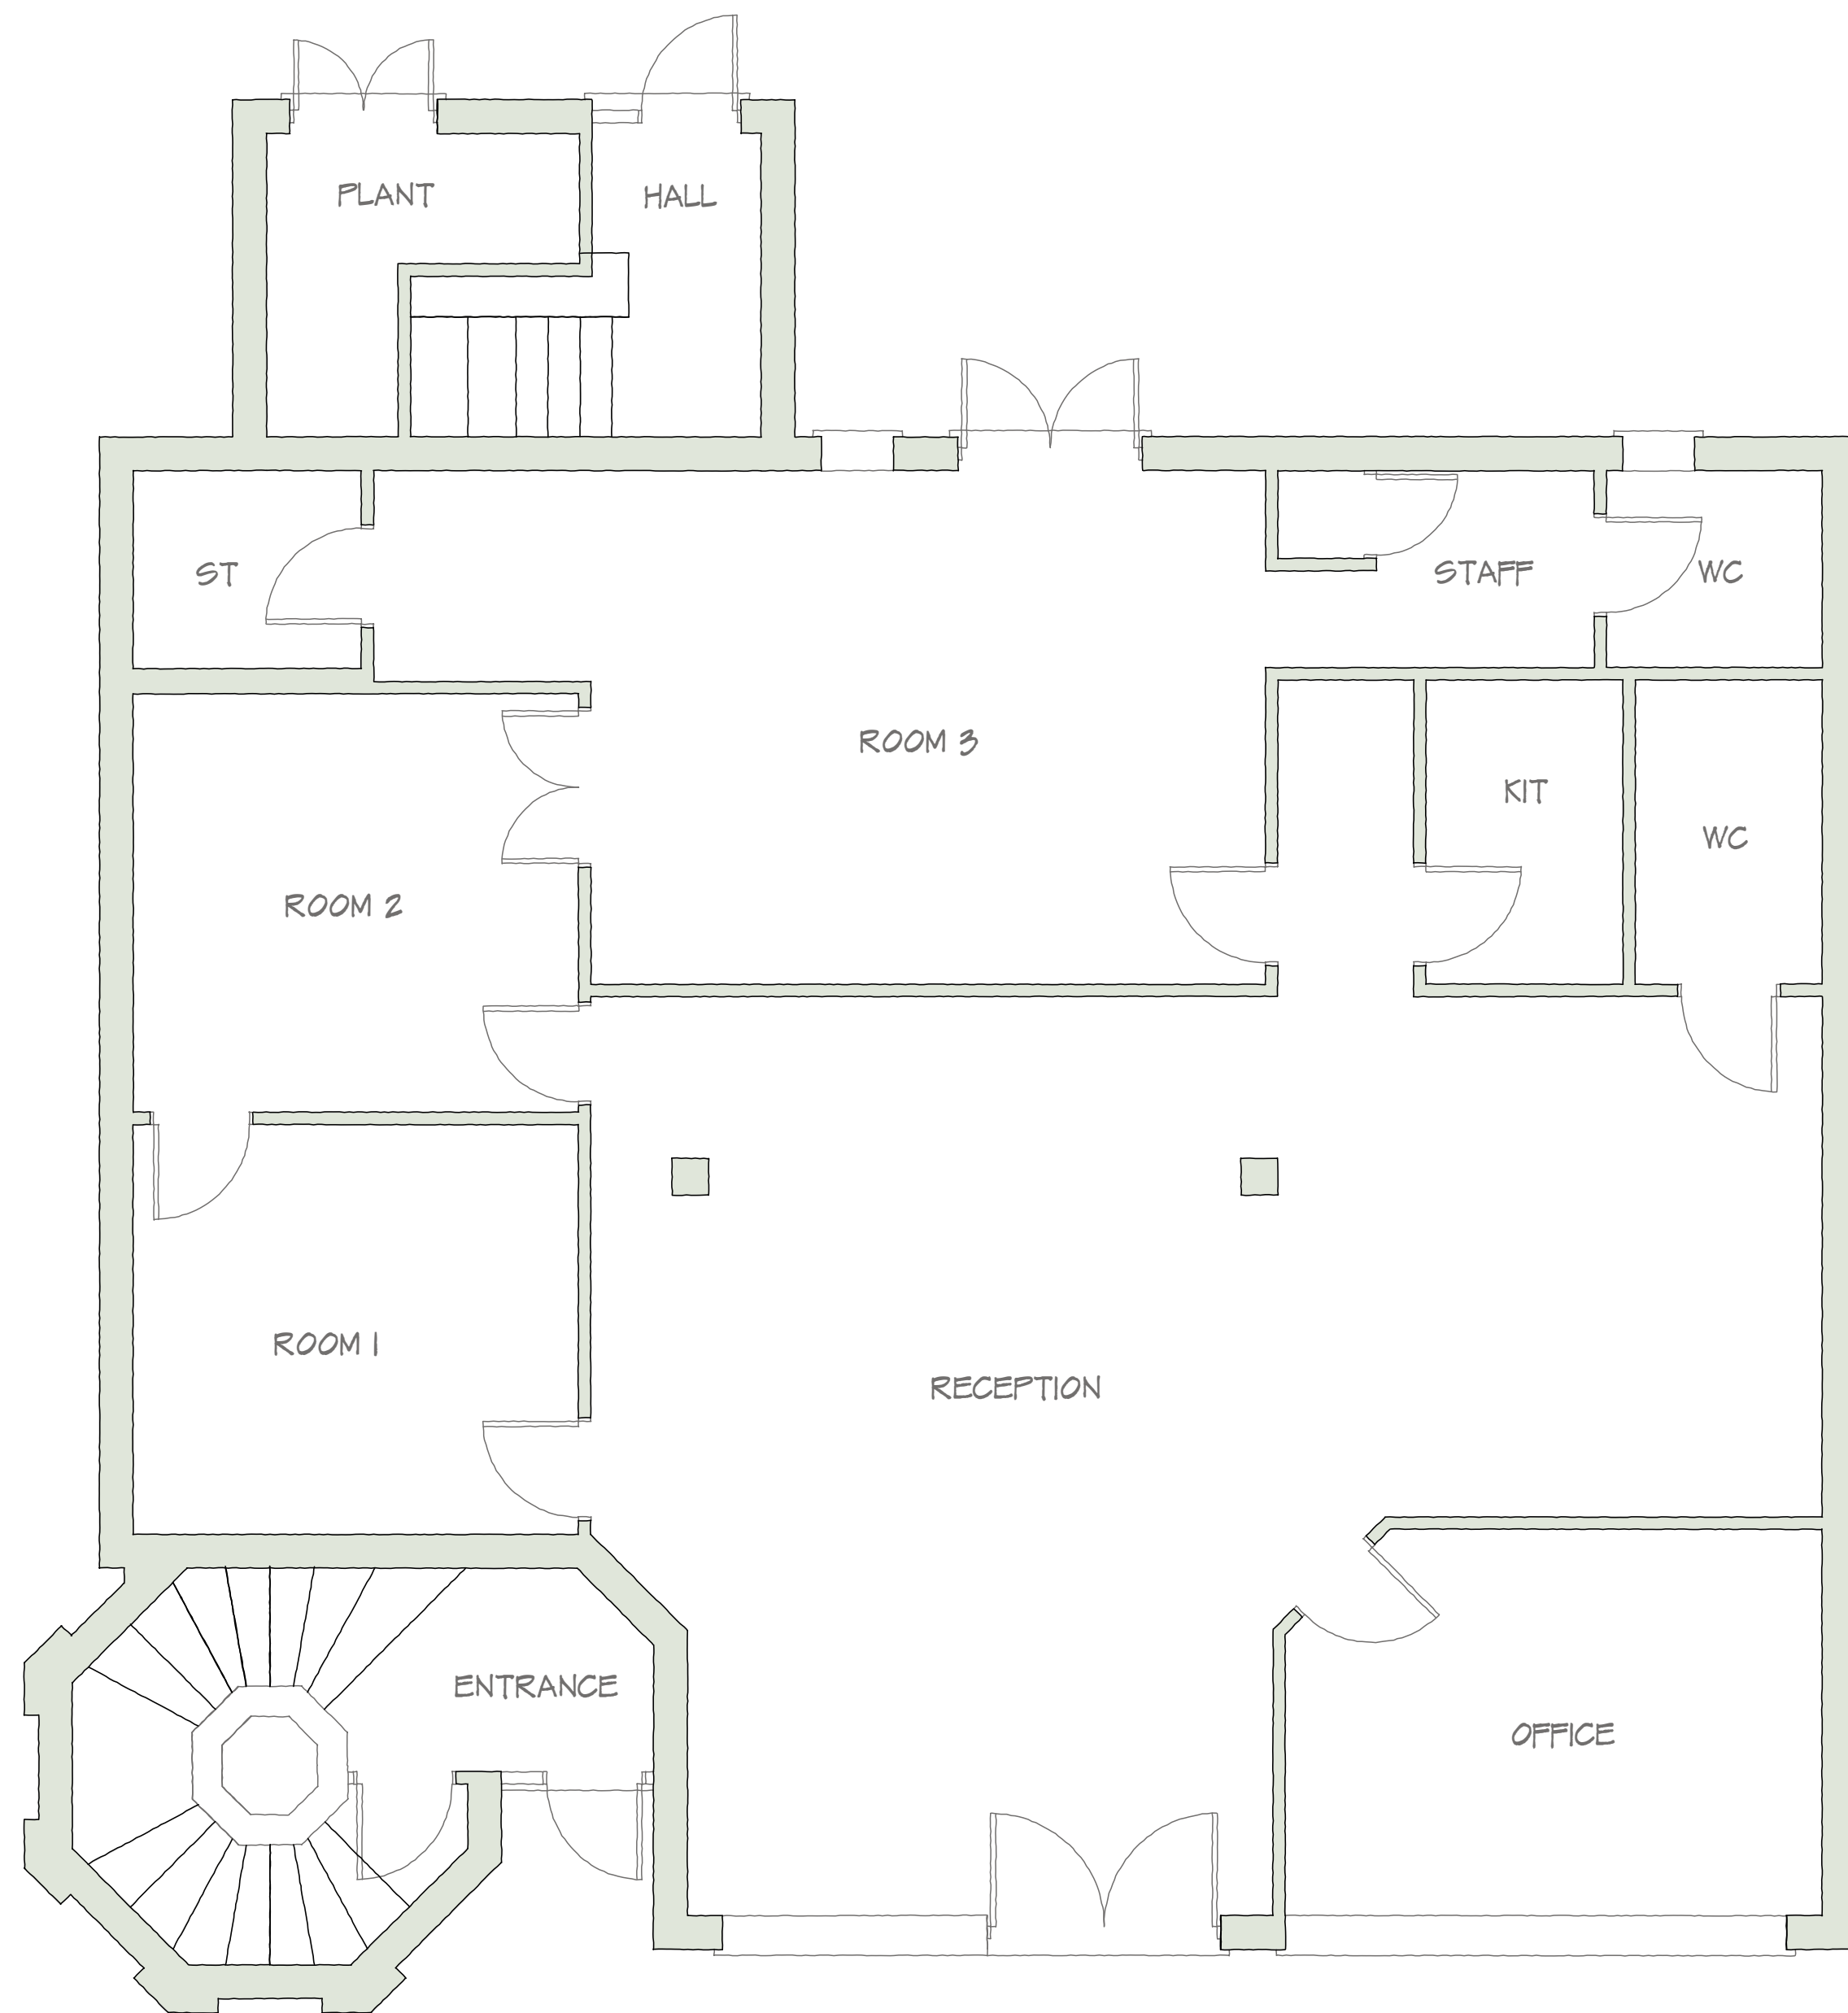

GROUND FLOOR PLAN

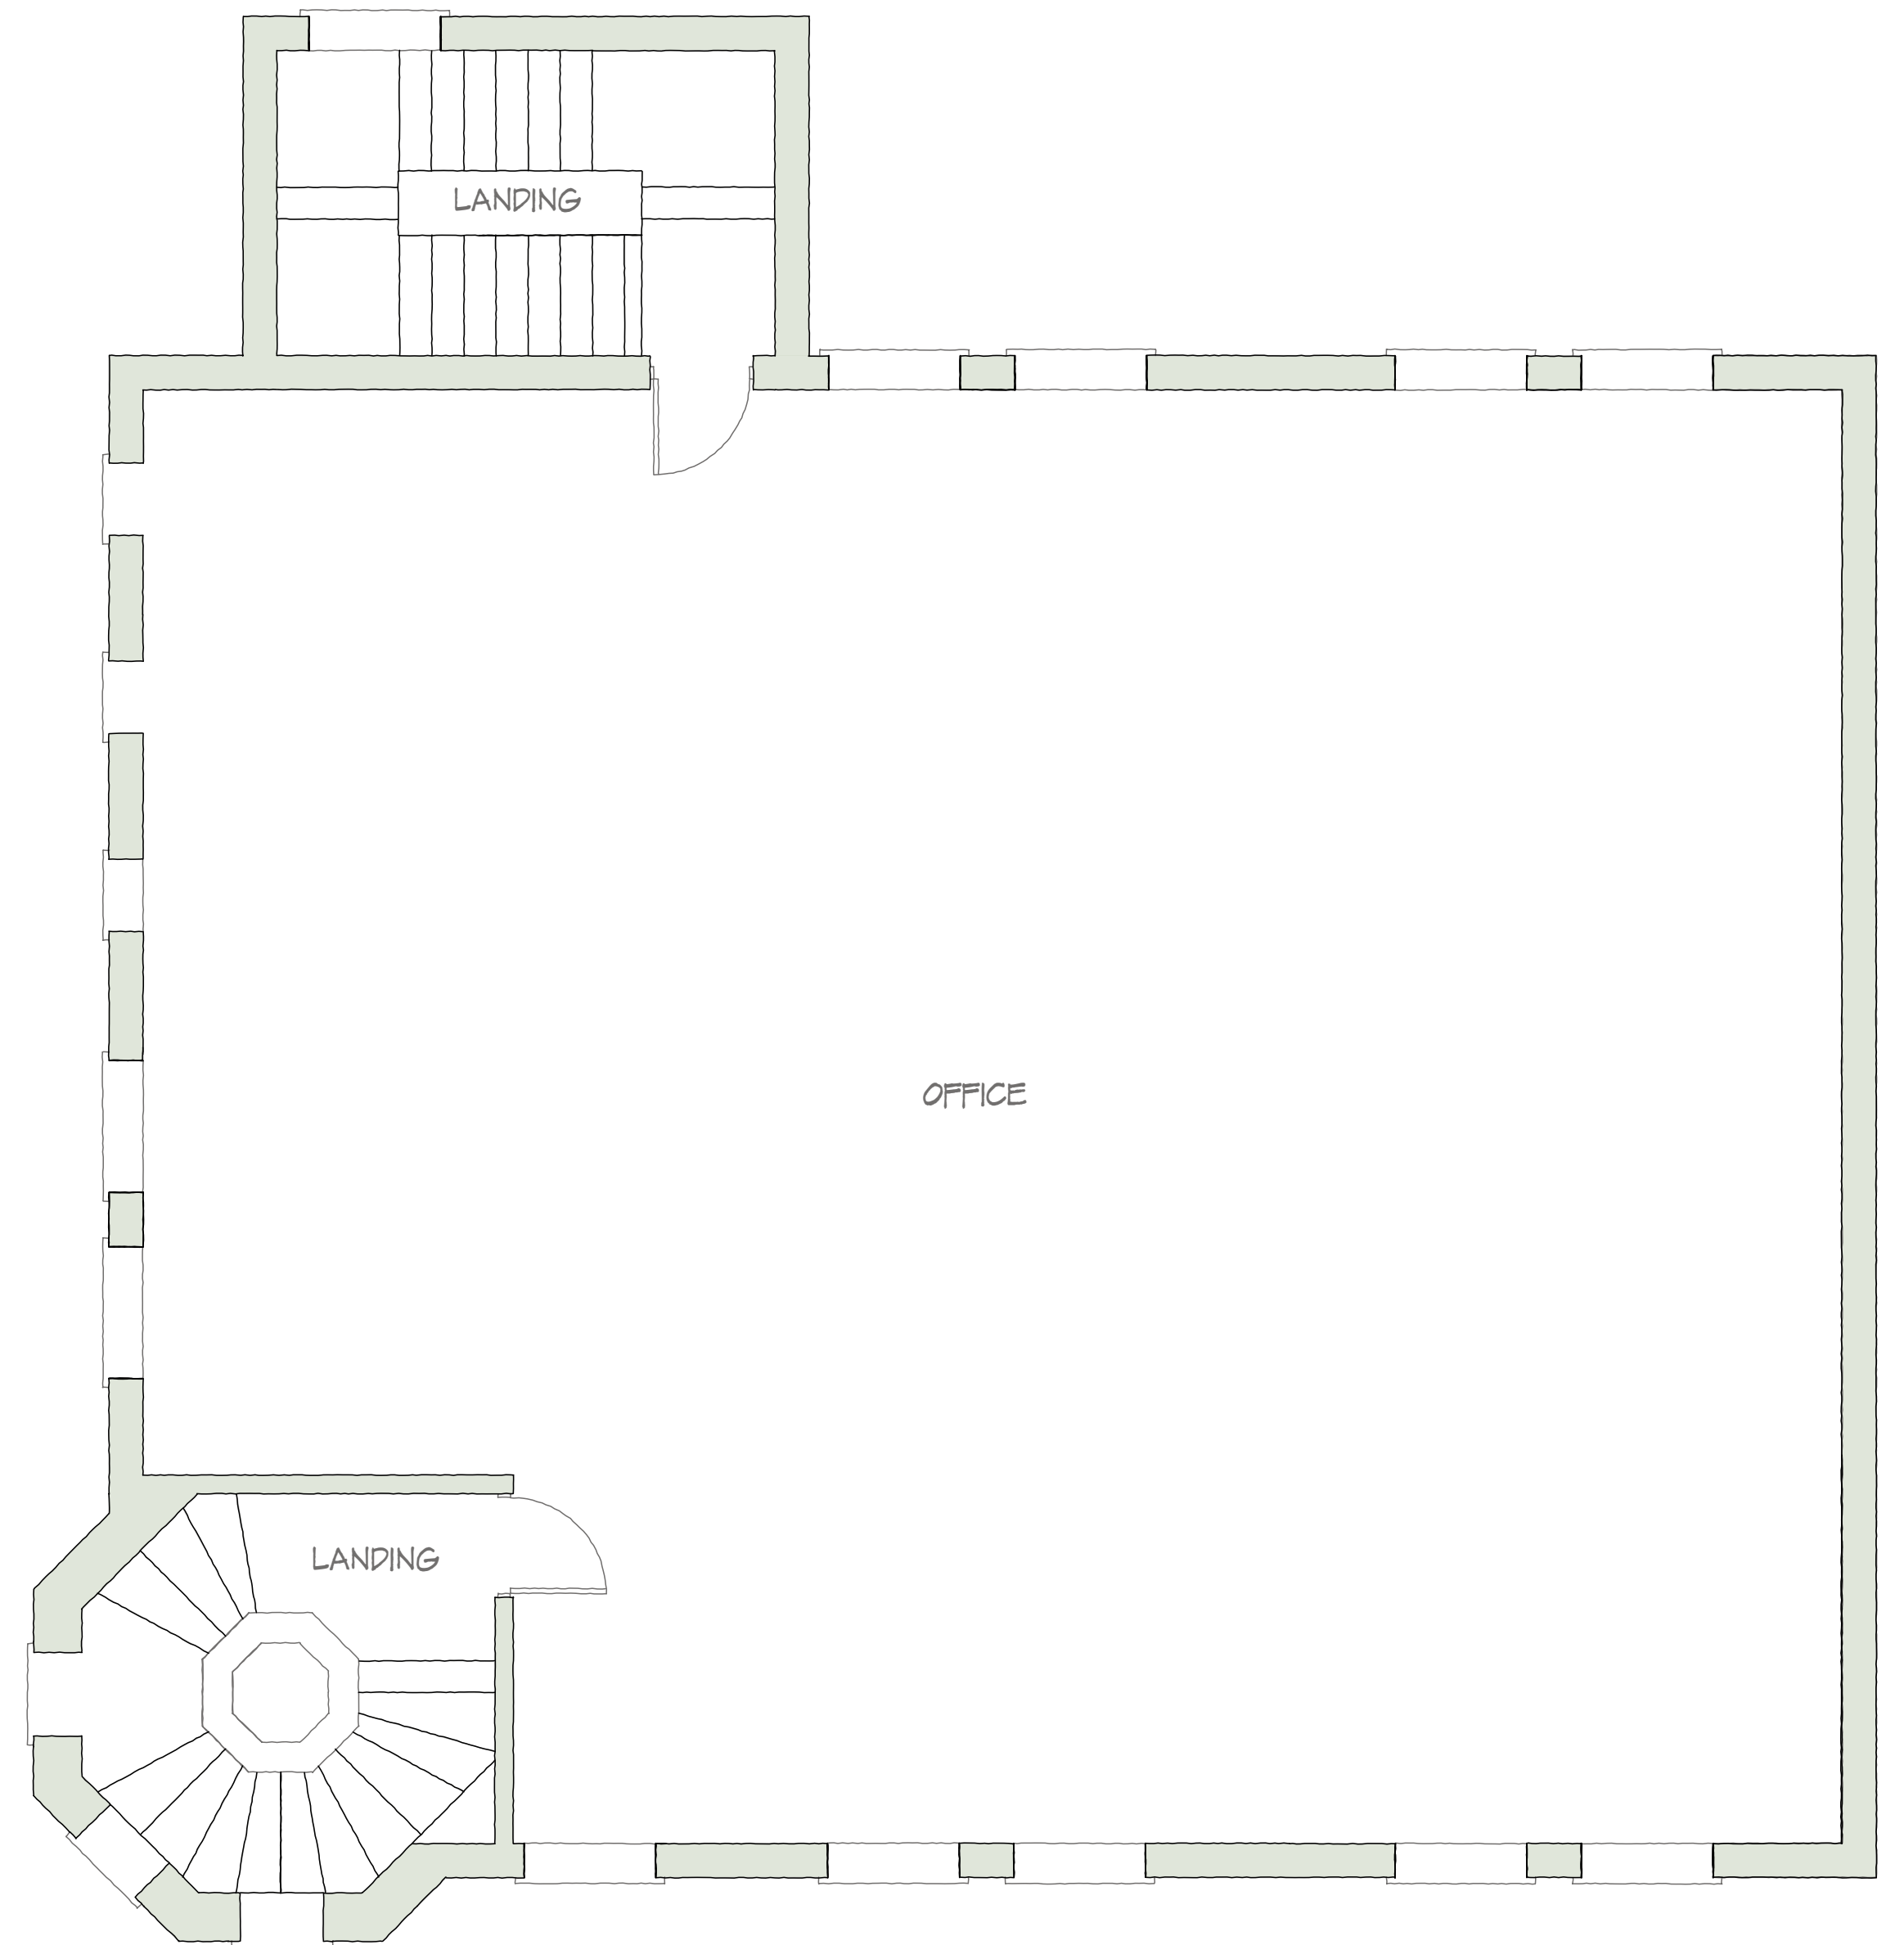

FIRST FLOOR PLAN

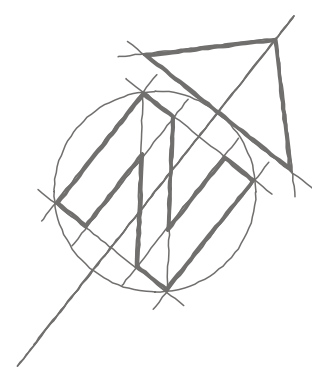

1:50 scale Bar
This Drawing has been produced for printing onto A1 size paper.
If printing on A3 please use the scale below for reference.



REV	COMMENTS	DATE



CLIENT Mr & Mrs J. Filbee
PROJECT 104-108 School Road, Tilehurst
Reading, RG31 5AX
DRAWING Existing Floor Plans

STATUS survey **DATE** June 2022
SCALE 1:50@A1 **DRAWN** DN **CHECKED** **NO** 3852/101 **REV** A
THIS DRAWING MUST NOT BE SCALED UNLESS ISSUED FOR PLANNING PURPOSES. ALL DIMENSIONS ARE TO BE VERIFIED PRIOR TO SETTING OUT, COMMENCING WORK, OR PRODUCTION OF FABRICATION DRAWINGS. REPORT ANY DISCREPANCIES TO THE SUPERVISING OFFICER IMMEDIATELY. ©