



NOTE TO CONTRACTOR
All figured dimensions are to be confirmed on site prior to construction. All works are to comply with current UK Building Regulations. Any discrepancies are to be reported immediately to the designer. Copyright remains the property of Natalie Horner

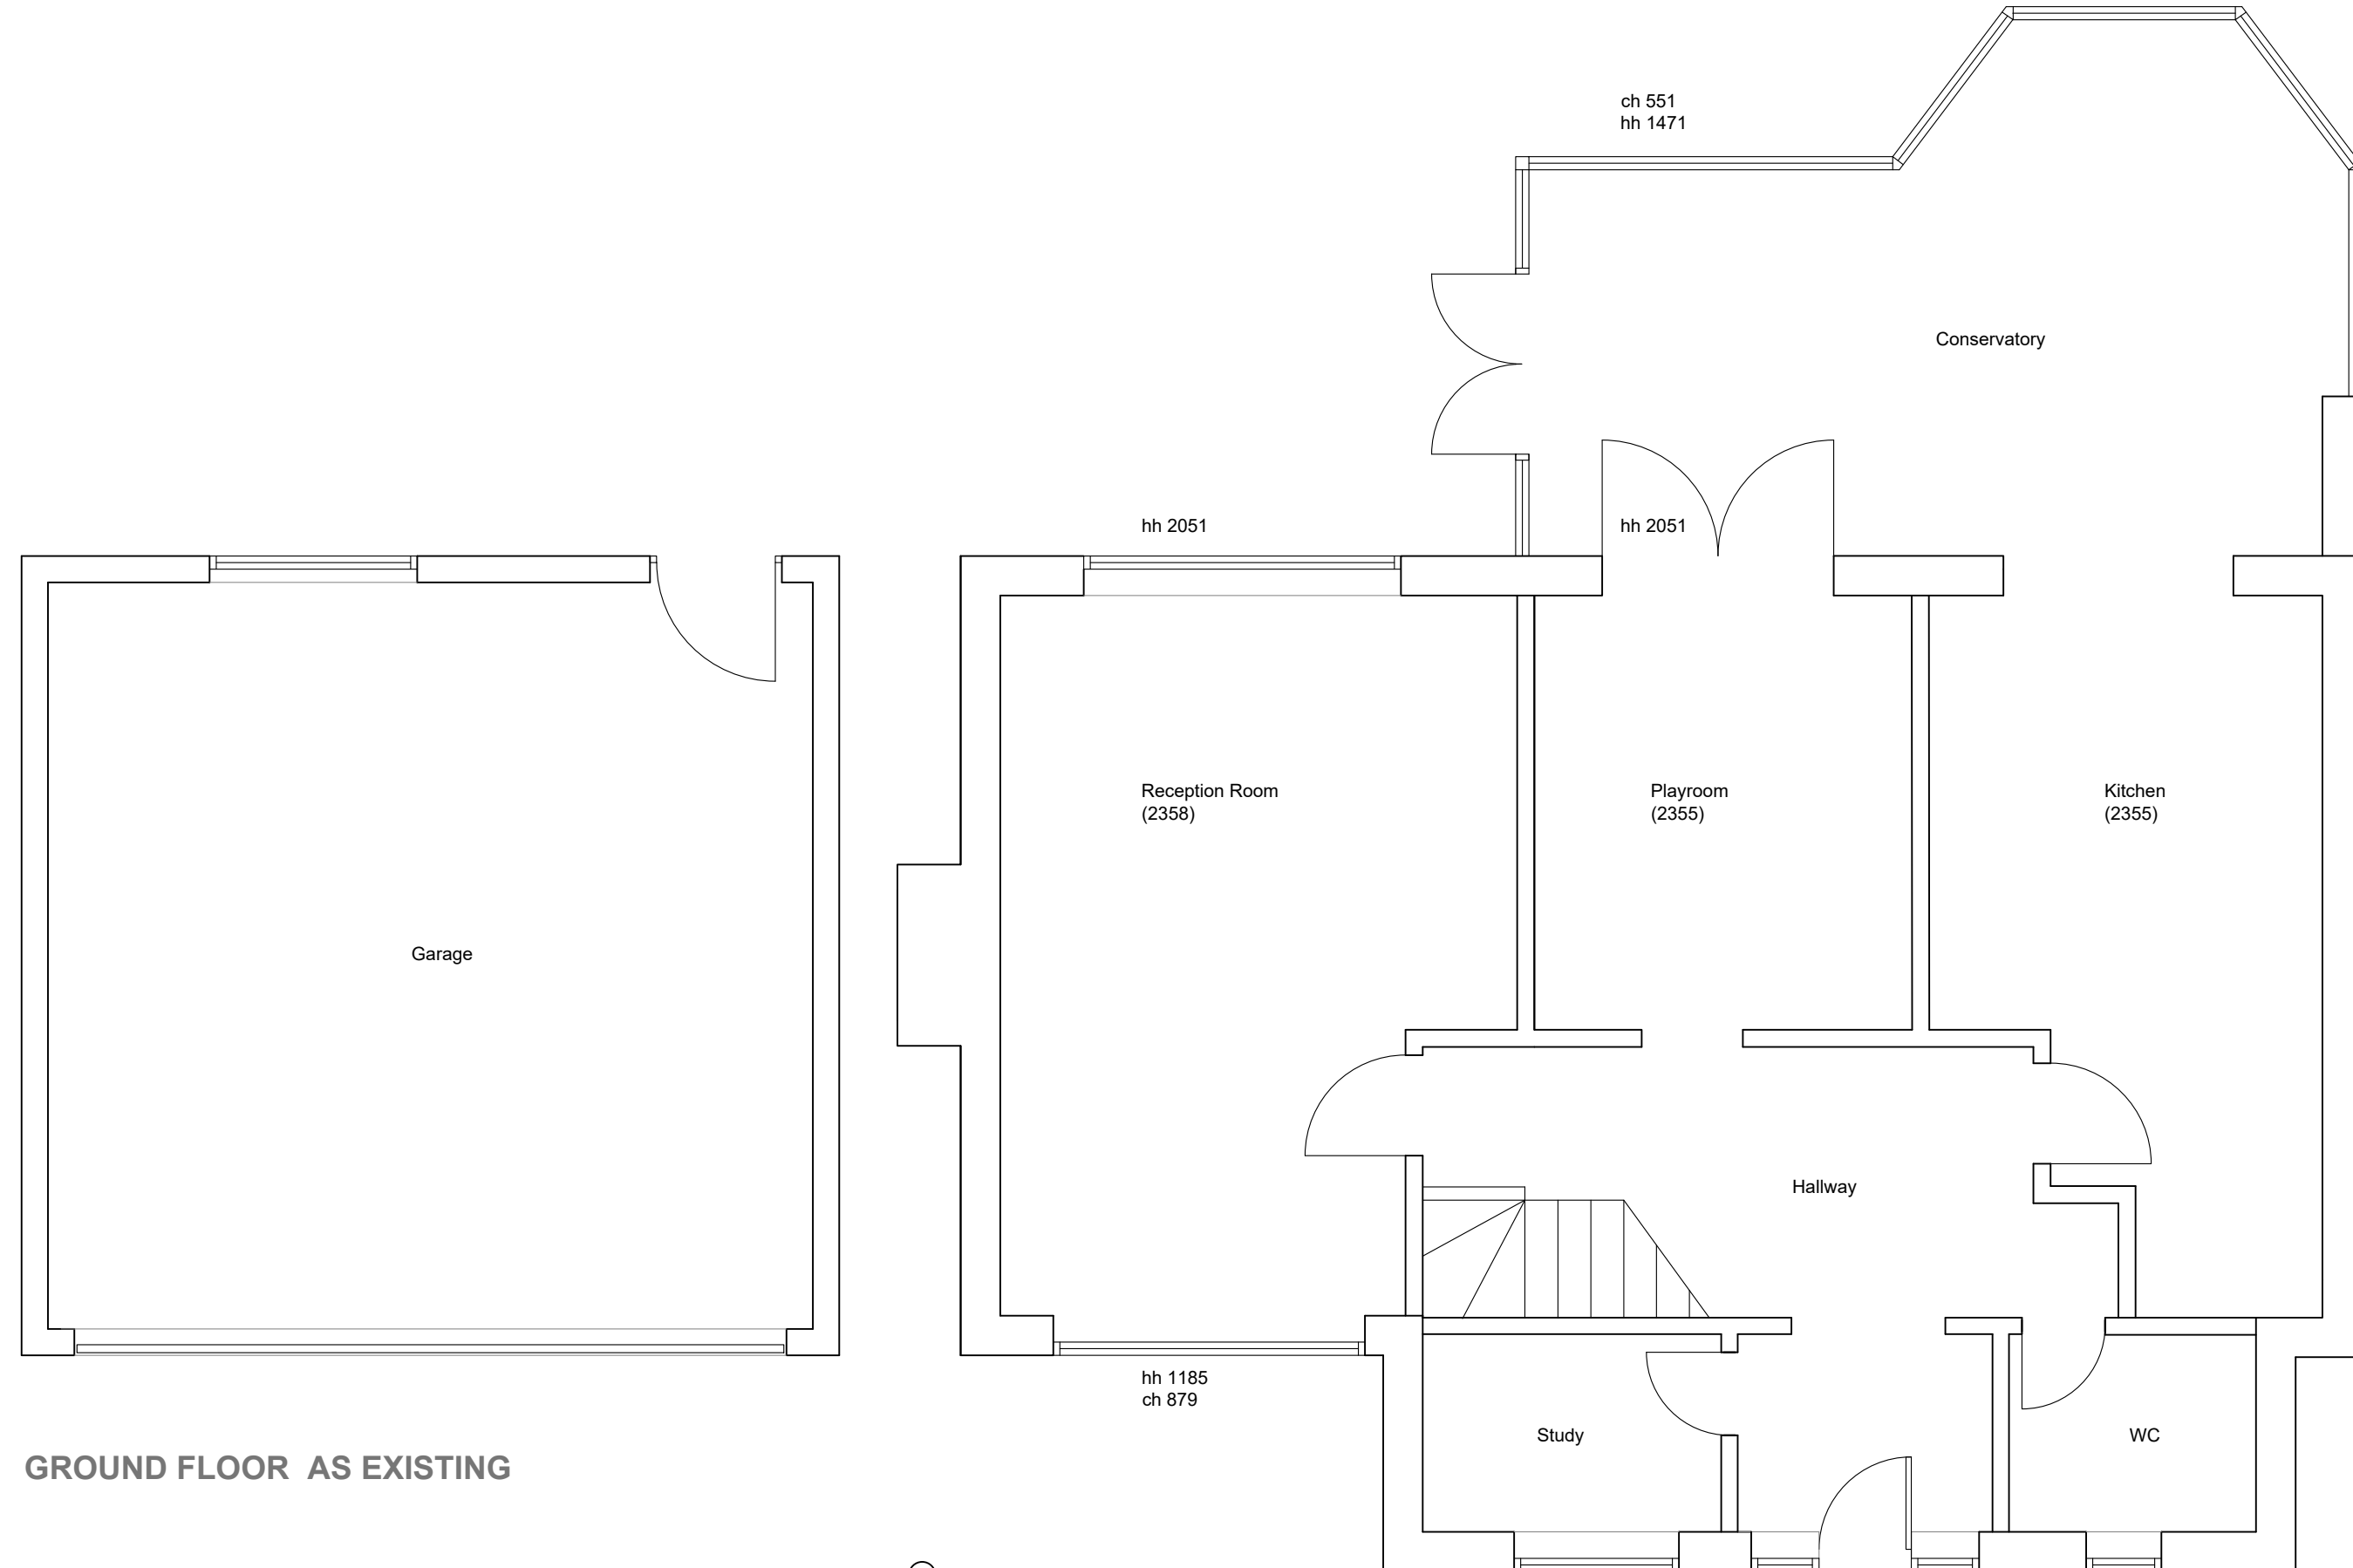


GROUND FLOOR AS EXISTING

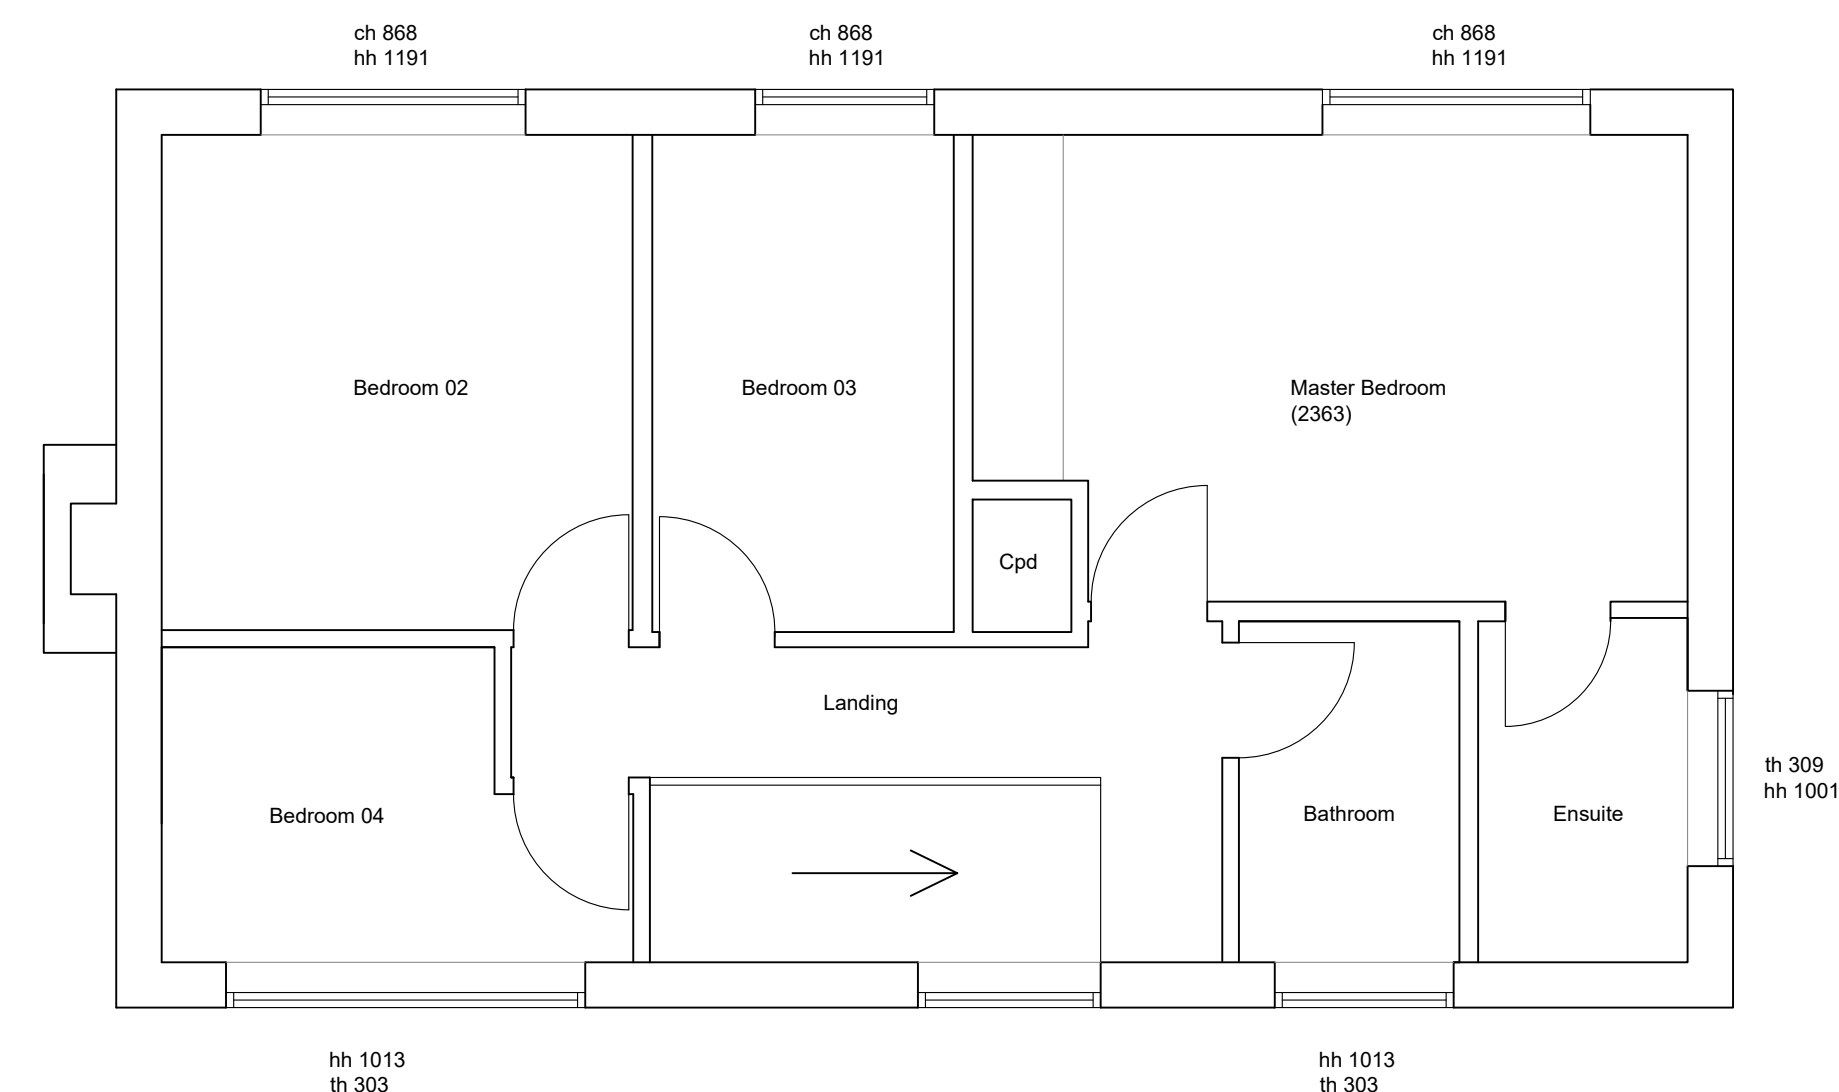

FIRST FLOOR AS EXISTING




FRONT ELEVATION AS EXISTING

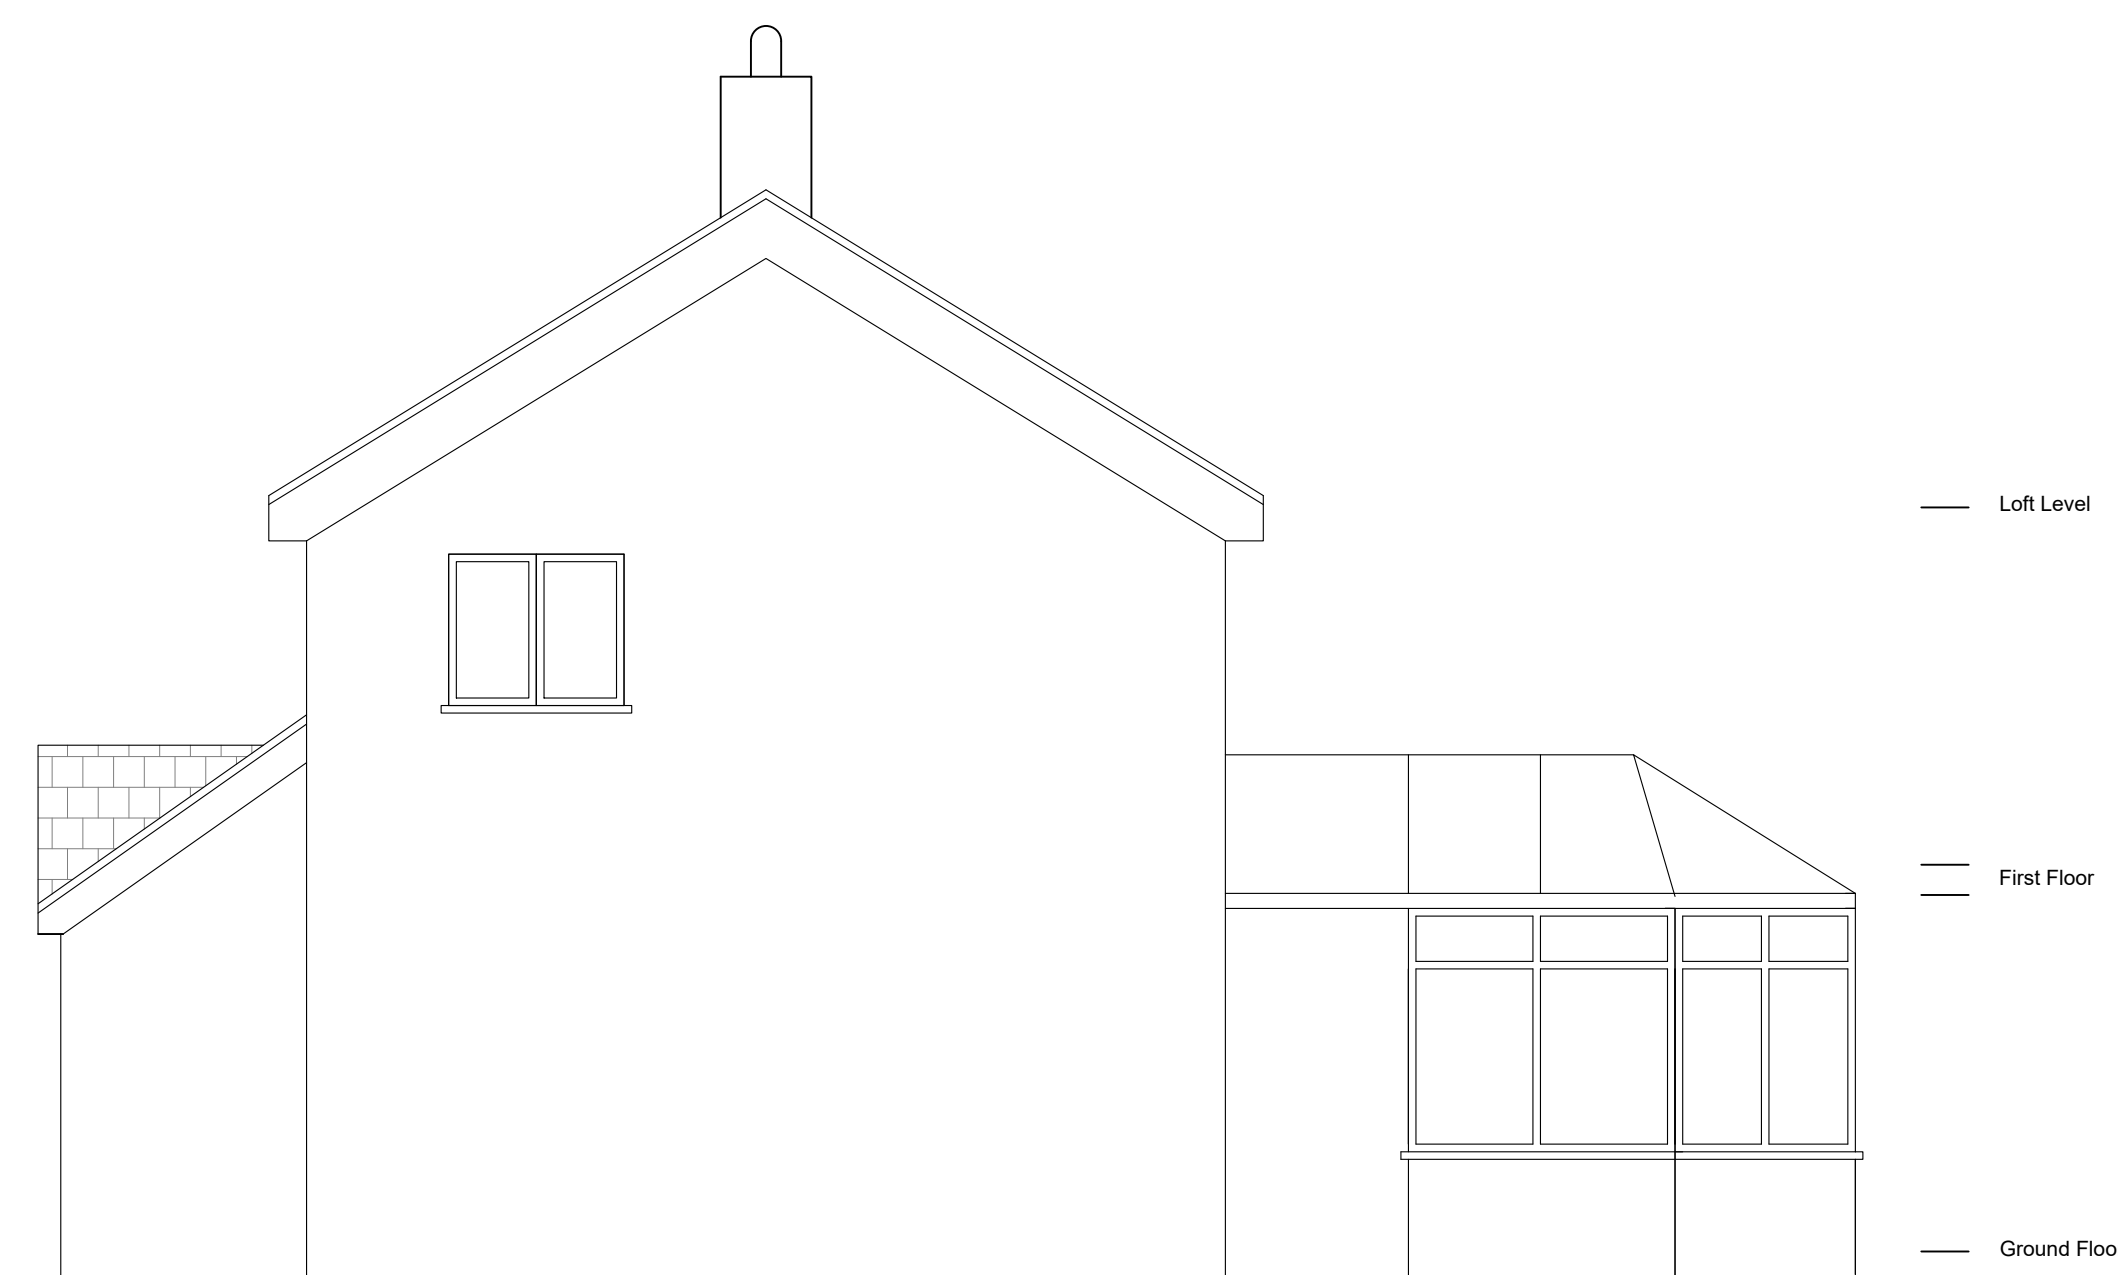

SIDE ELEVATION (NORTH EAST) AS EXISTING



REAR ELEVATION AS EXISTING

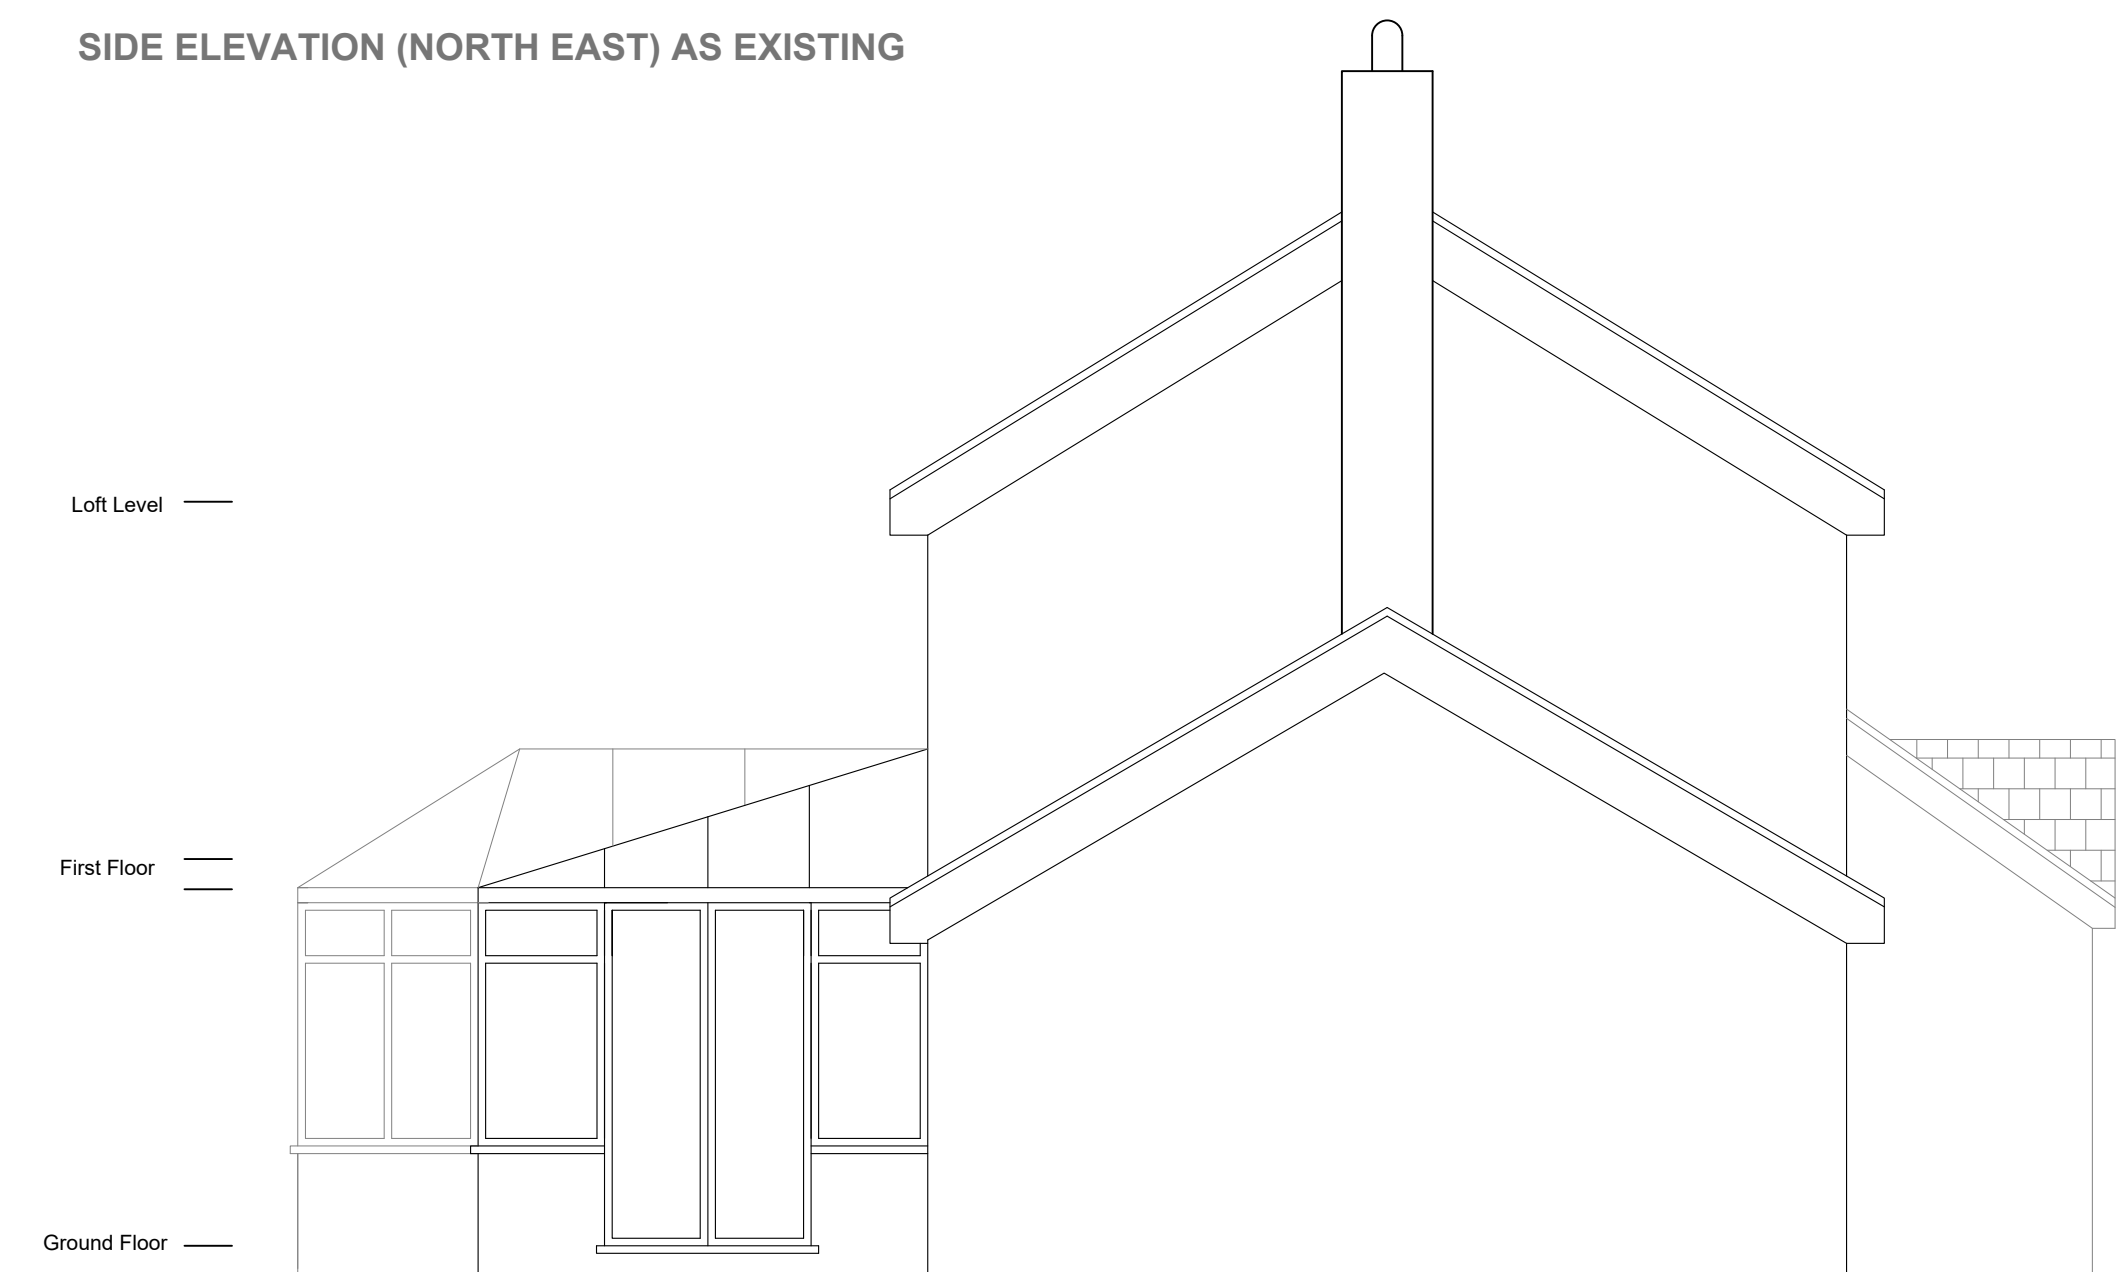

SIDE ELEVATION (SOUTH WEST) AS EXISTING

PLANNING PLEASE DO NOT CONSTRUCT FROM THIS DRAWING			
REV	DESCRIPTION	DATE	
 Natalia Horner BA (Hons) PG Dip Architectural Design Services E: natalia@nataliahorner.co.uk T: 017483673060			
PROJECT: 24 Russet Glade Reading RG4 8JL			
CLIENT: MARK JENNINGS			
DRAWING TITLE: PLANS AND ELEVATIONS AS EXISTING			
Scale 1:500(A) 1:1000(A)		Drawn NH 29.06.22	
Project 00207		Drawing No 002	
		Revision 001	