



Existing Front Elevation
1:100




Existing Rear Elevation
1:100




Existing Side Elevation 1
1:100




Existing Side Elevation 2
1:100

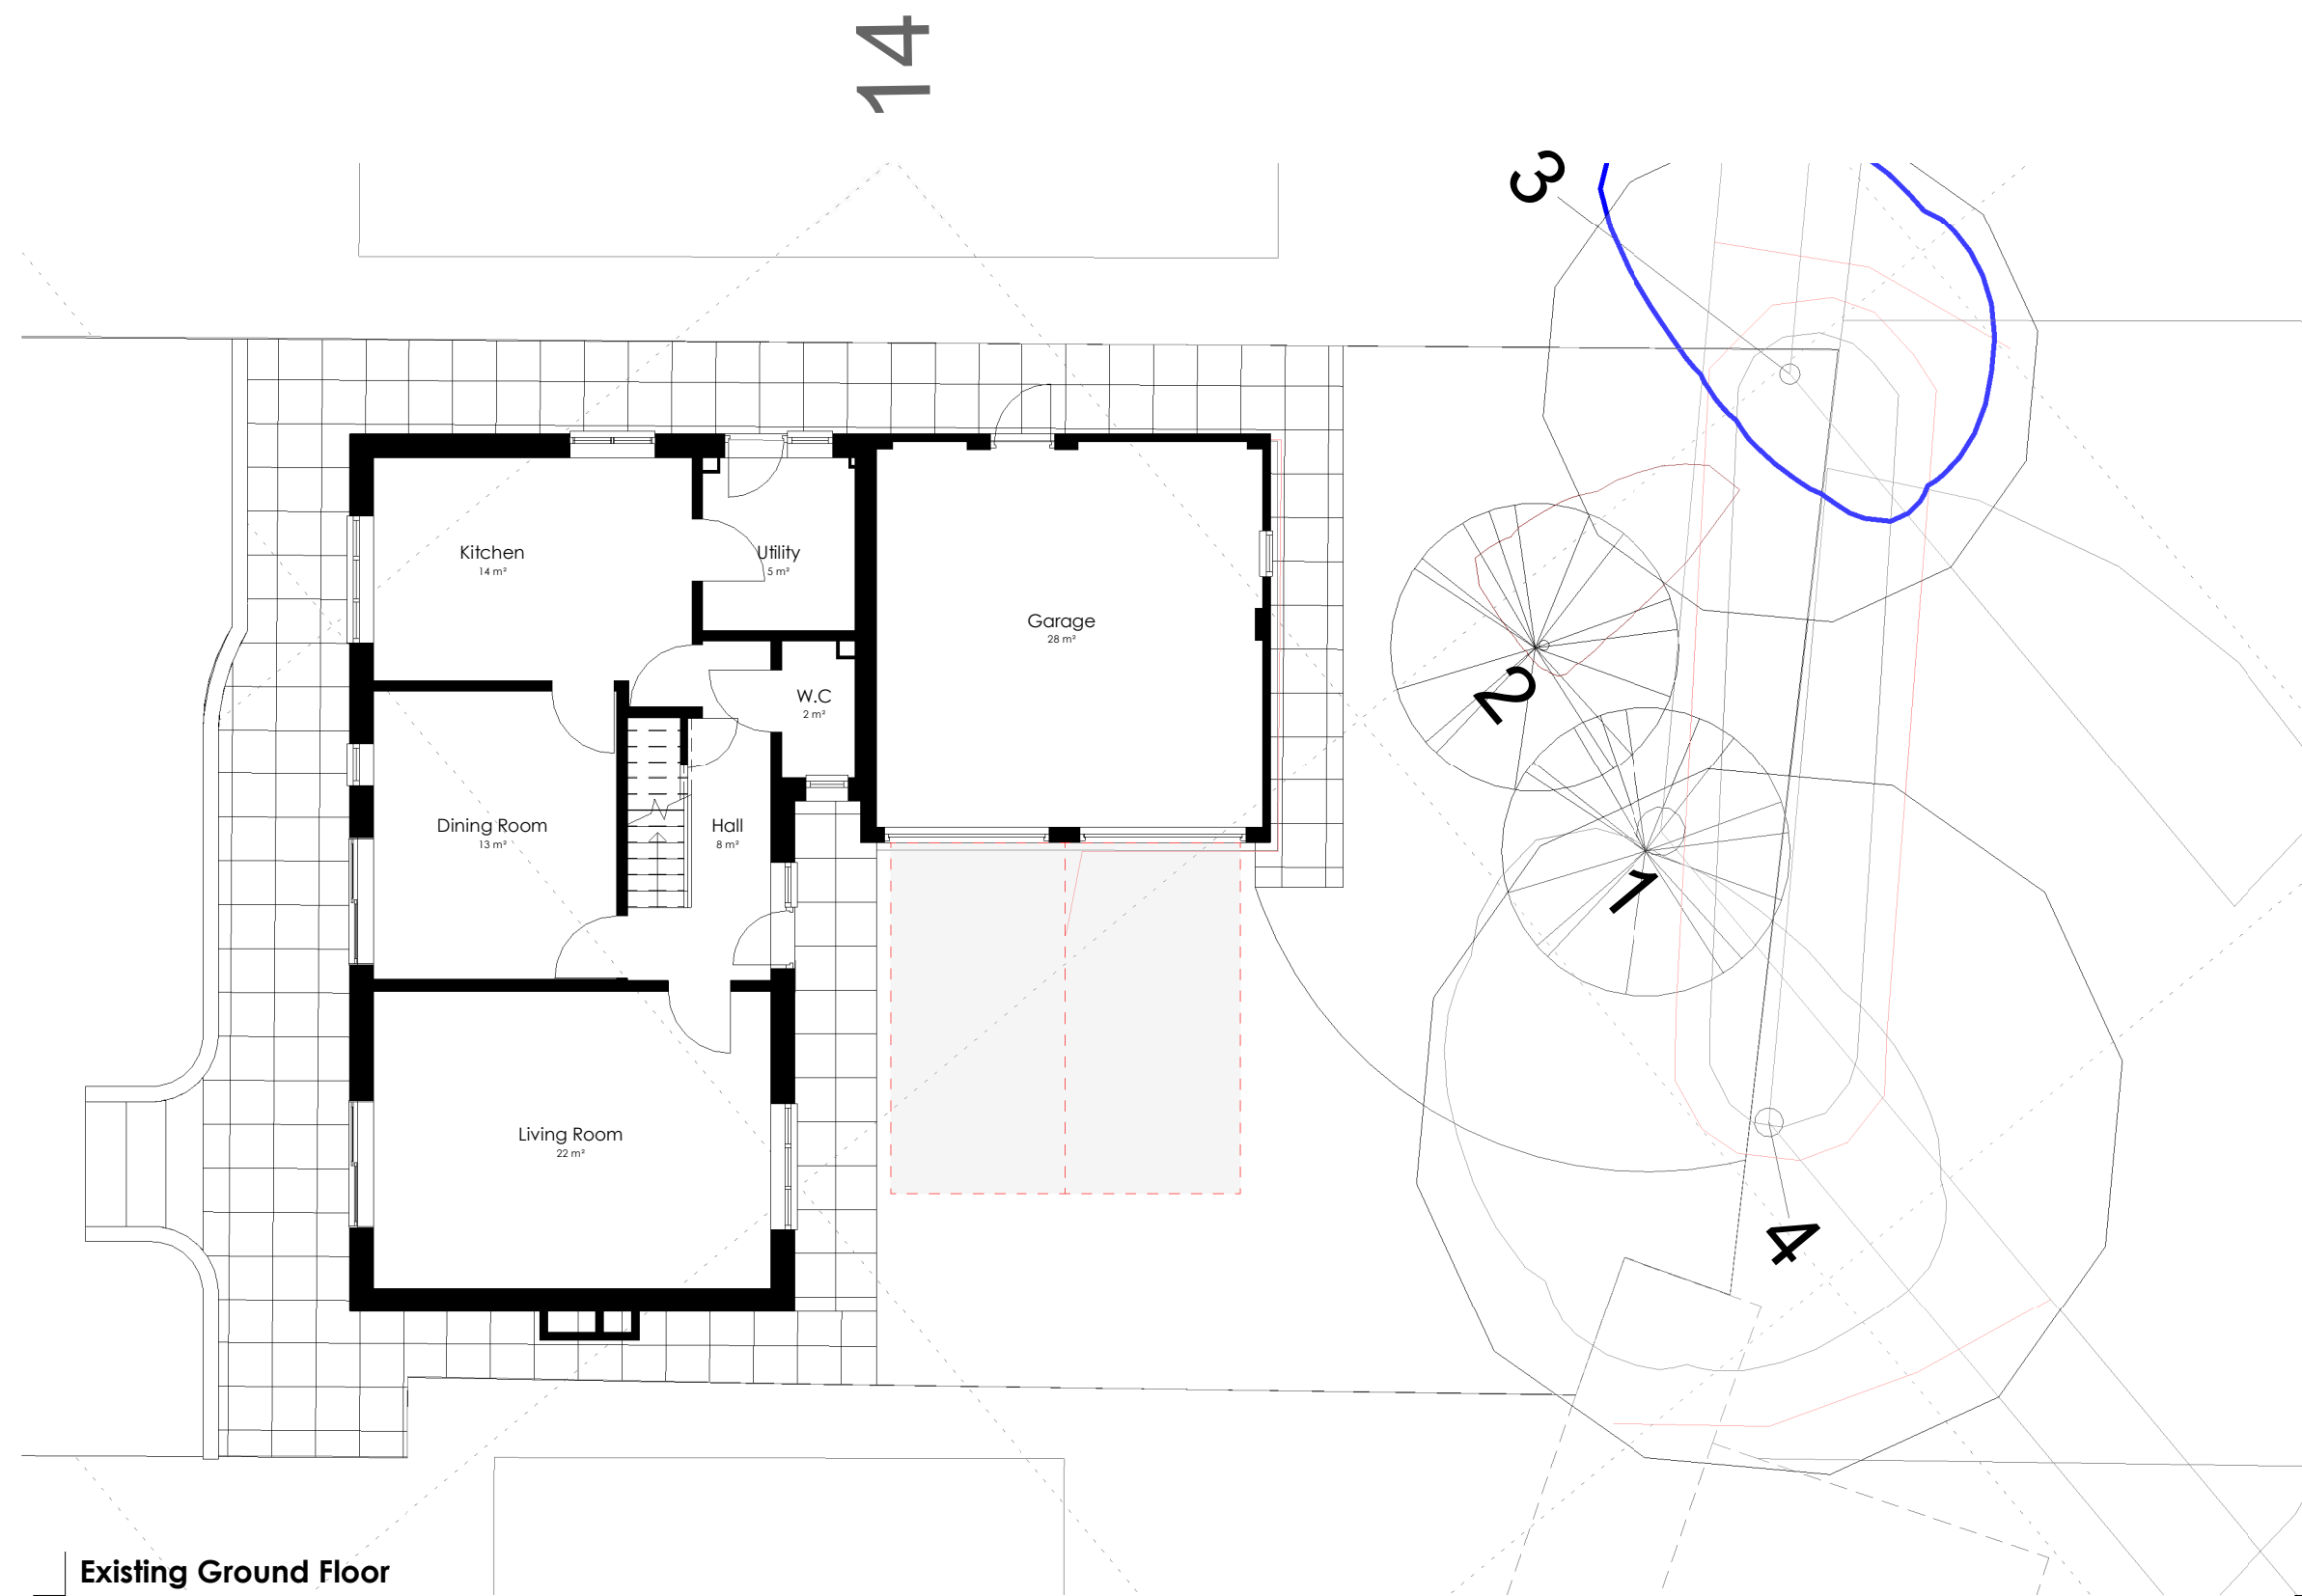


Existing Ground Floor
1:100

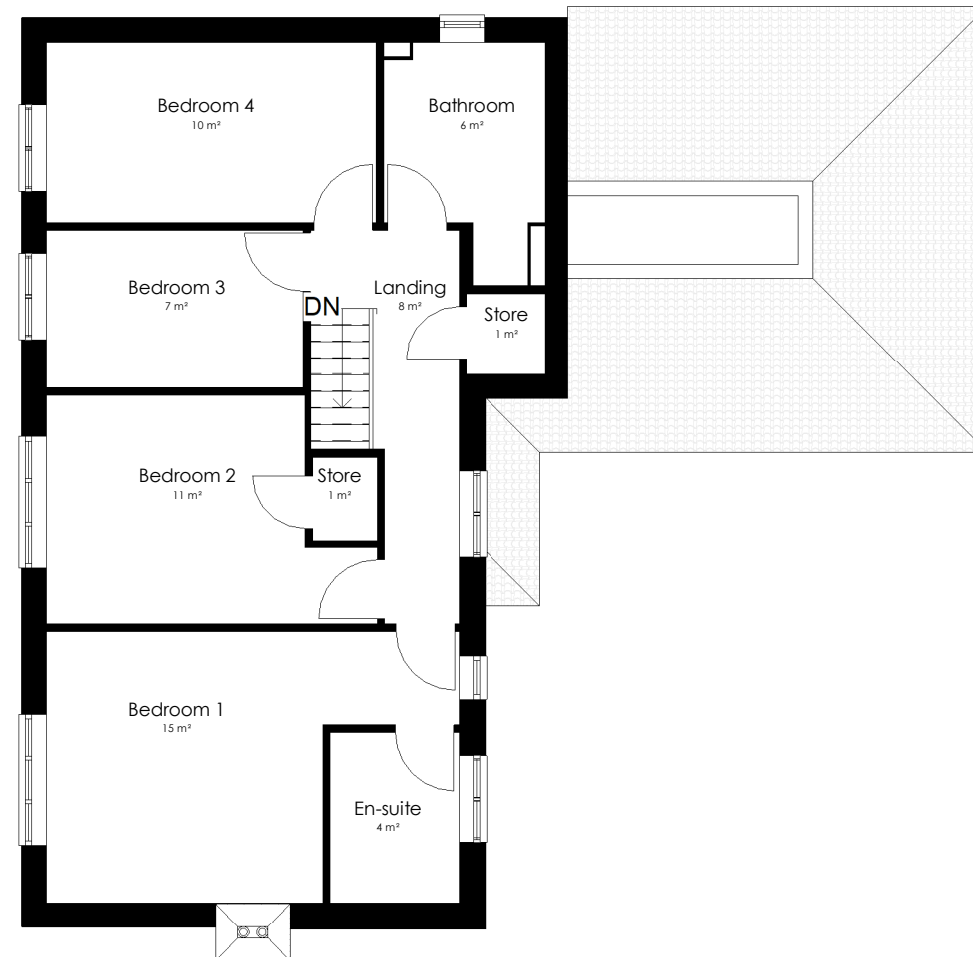


Existing First Floor
1:100

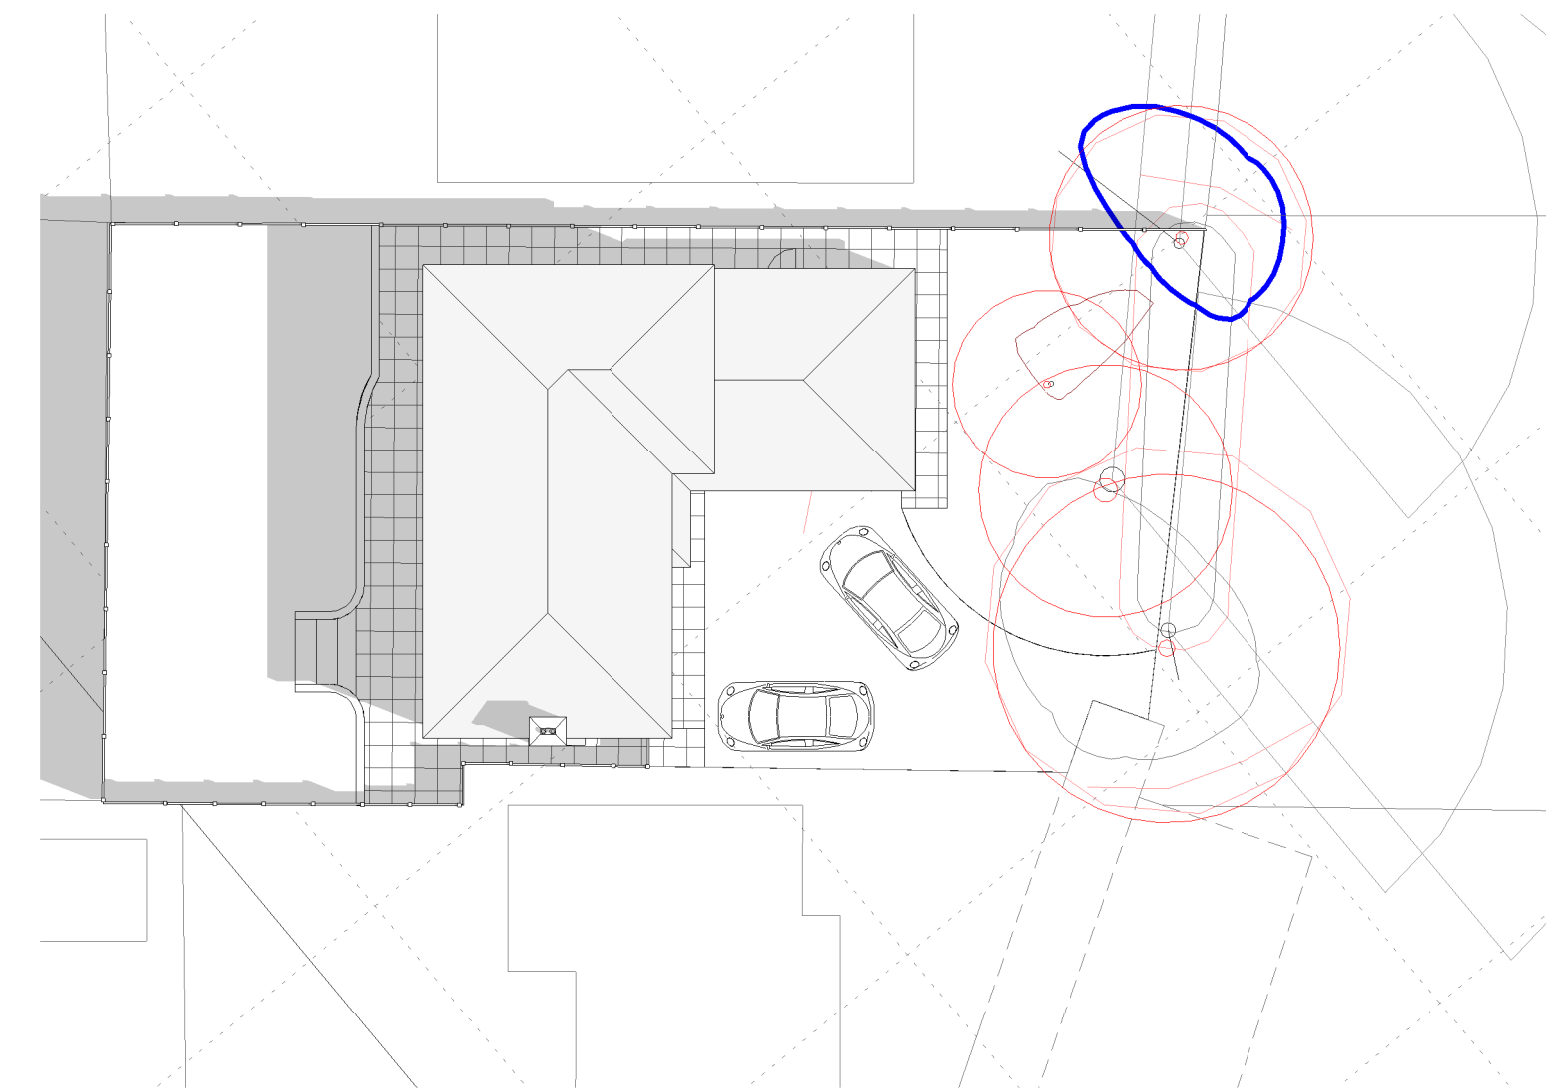


Existing Site
1:200

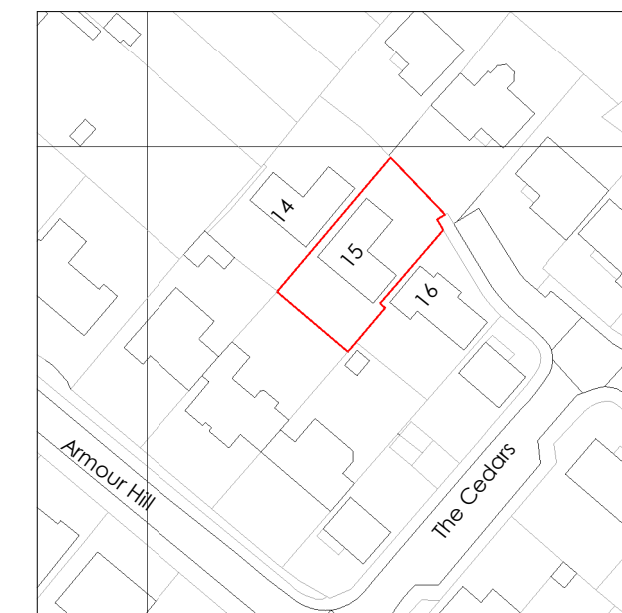

Existing Location Plan
1:1250

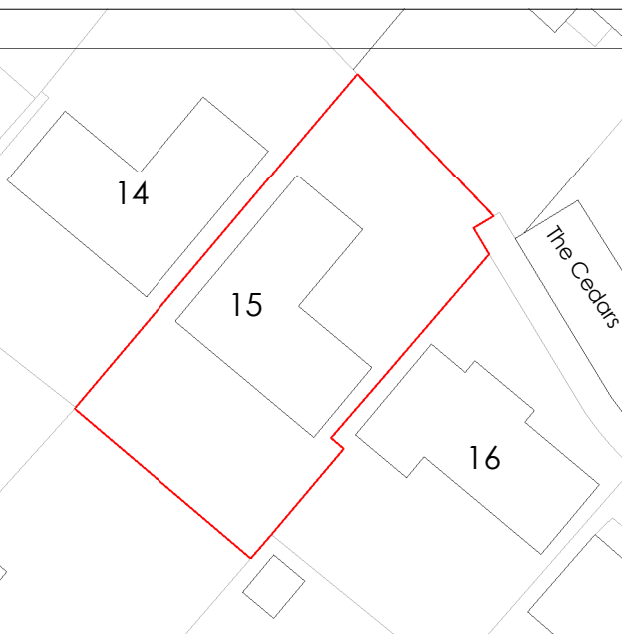

Existing Block Plan
1:500

 

Zoe Lewis Architects Ltd 15 Maidas Way, Aldermaston, RG7 4HZ www.zlal.co.uk / 01183 272350 info@zlal.co.uk	
PROJECT	
287- 15 The Cedars	
TITLE	
Existing	
CLIENT	
Mr D Bressington	
DRAWN BY	CHECKED BY
MLS	ZEL
SCALE	ISSUE DATE
As indicated	05/05/2022
DRAWING NUMBER	REV
287-A1-00-C	
© Zoe Lewis Architects LTD 2017	