



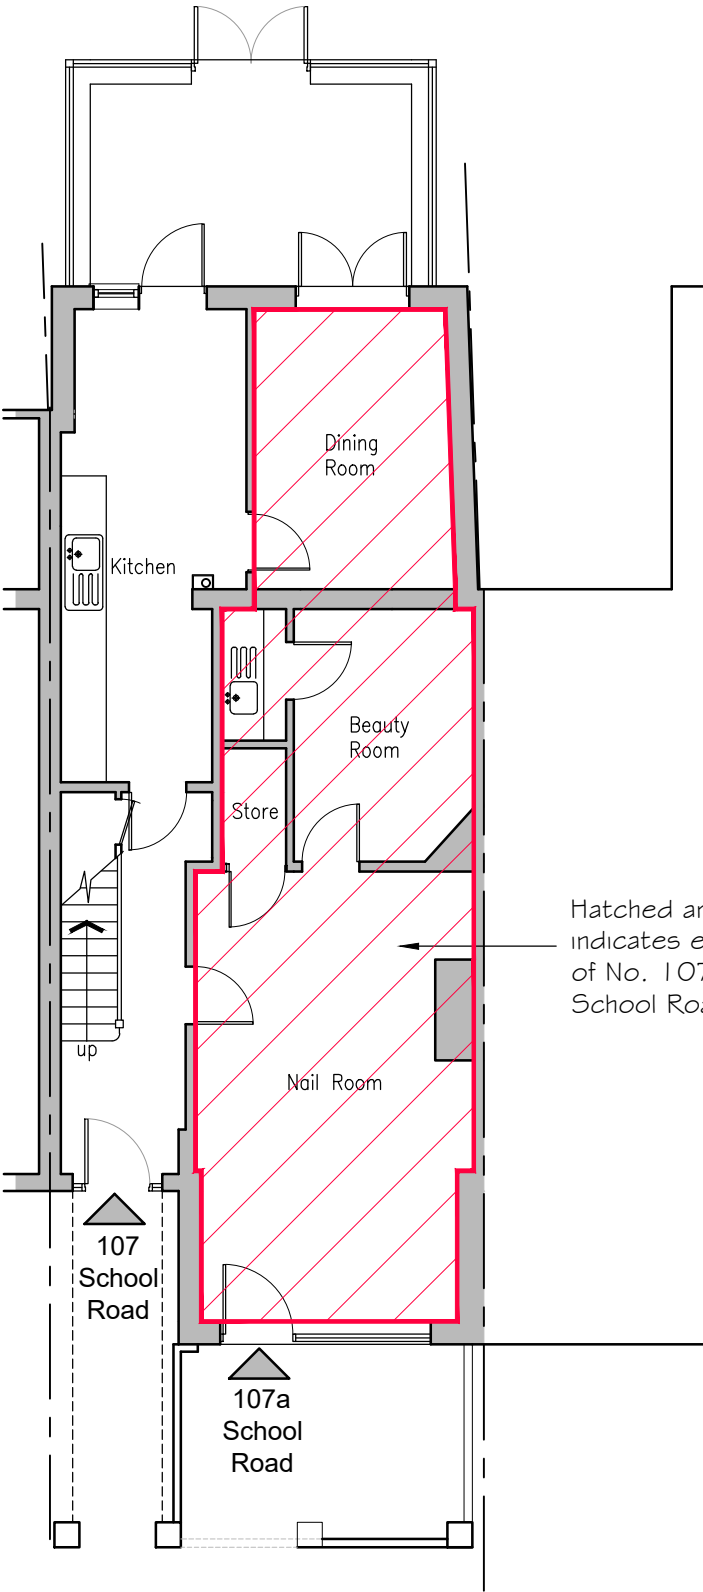


GROUND FLOOR PLAN

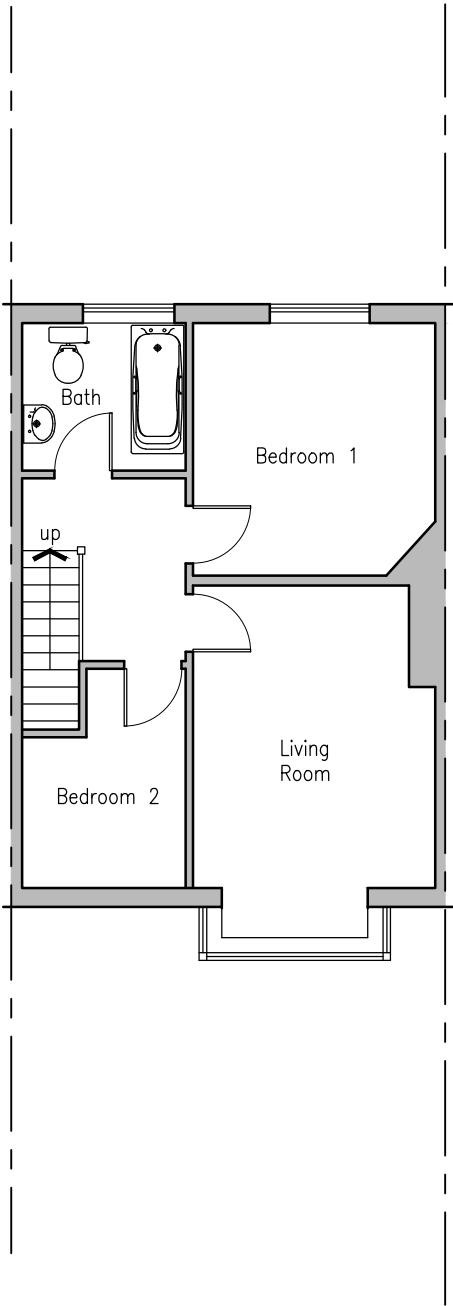


FIRST FLOOR PLAN

Hatched area indicates extent of No. 107a, School Road

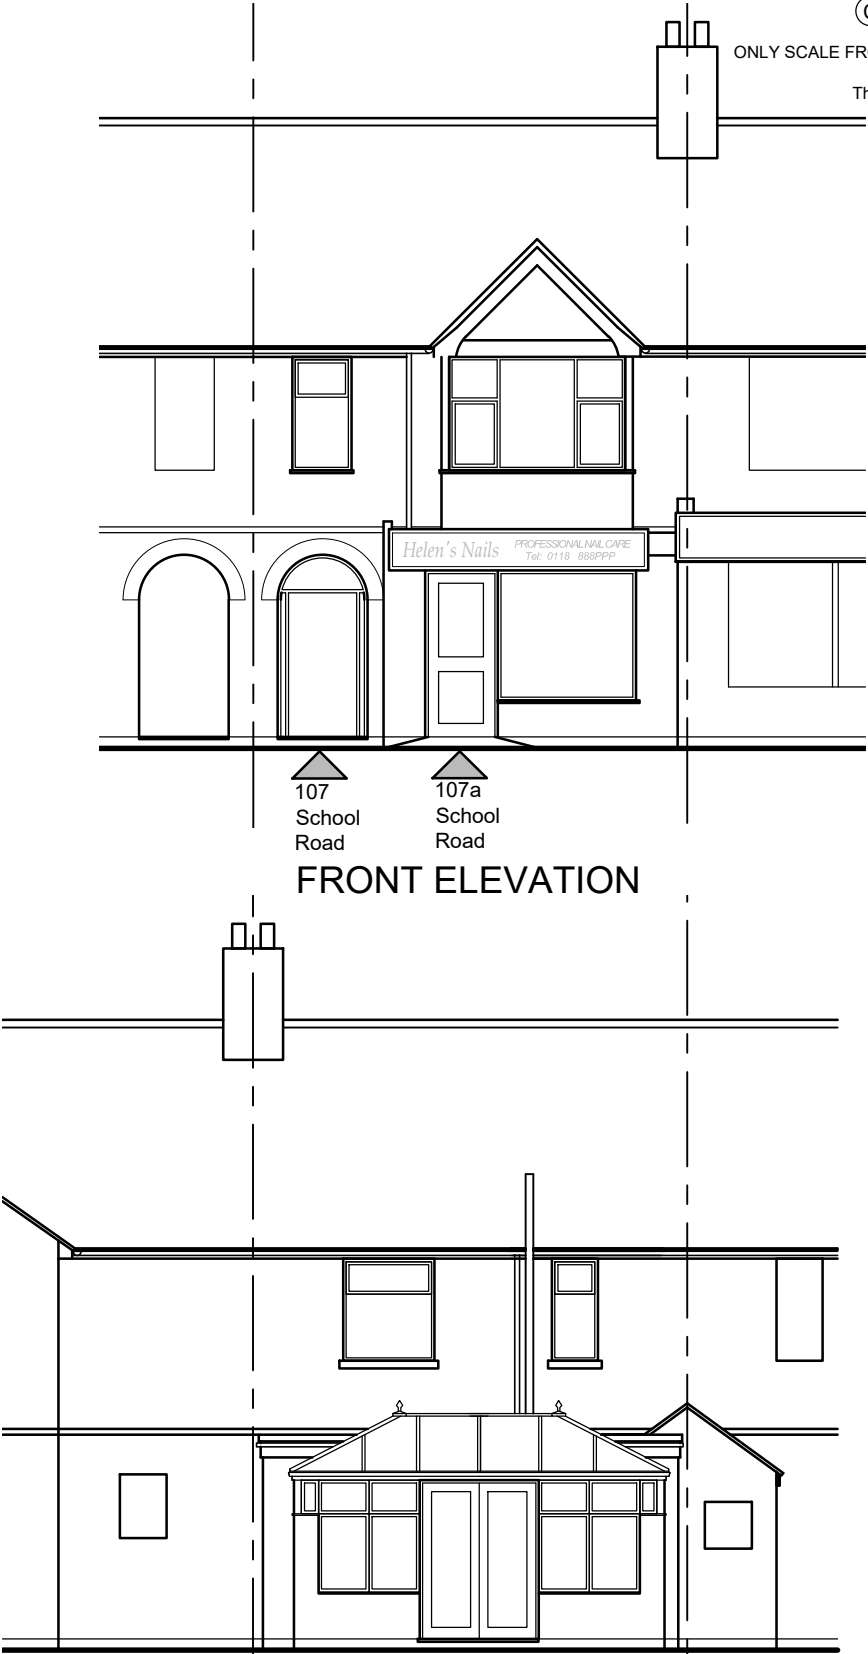

FRONT ELEVATION

REAR ELEVATION

 

A. First Floor Plan added
No. Revision

12.09.22
Date

Project
Proposed Change of Use
107/107a, School Road, Tilehurst, Reading, RG31 5BH

Project No Drg No Rev
AL 13010 22/03 A

Drawing Title
Existing Plan and Elevations

Scale Drawn by
1:100 CG

Date
June 2022

Rowan Lodge Φ Southend Road Φ Southend Bradfield Φ RG7 6ES
tel: 0118 9745100 Φ e-mail: enquiries@archytas.co.uk
Architectural Design Services Φ Planning Φ Building Design Φ Surveying
New Build Φ Extensions Φ Residential and Commercial Φ Listed Buildings

