


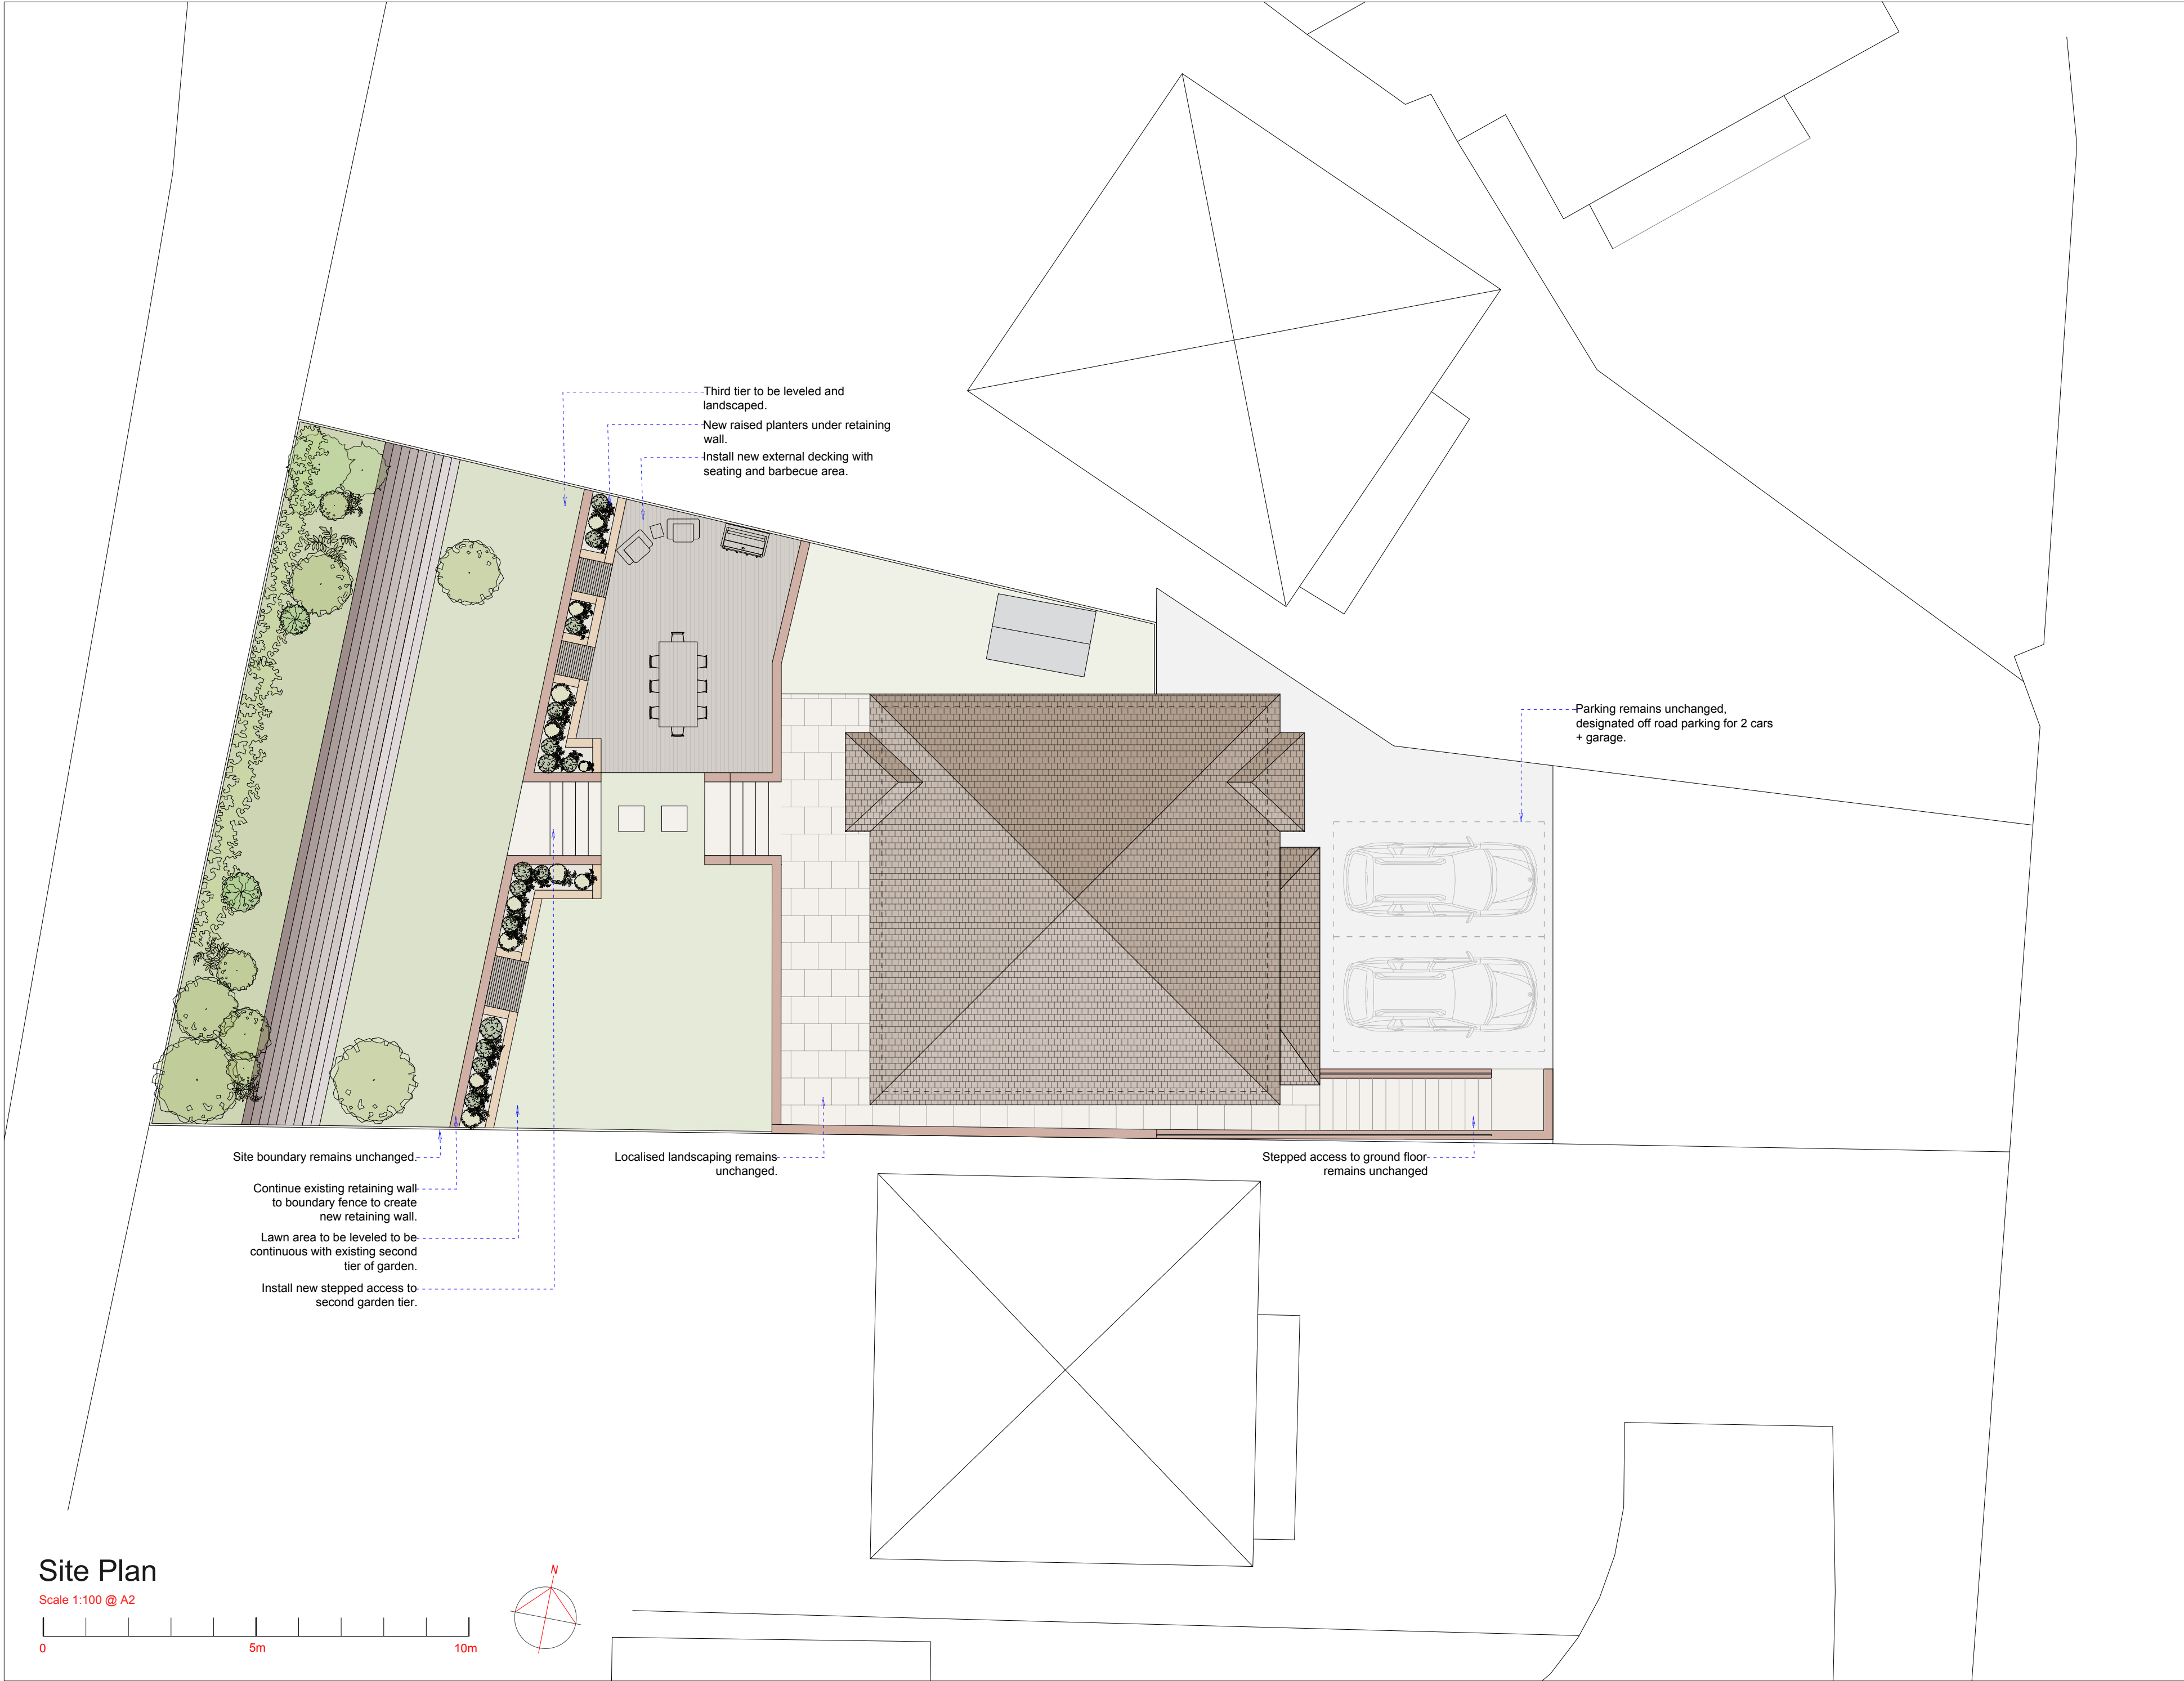

Contractor to check and verify all dimensions on site prior to commencing any work

All rights reserved - No part of these documents shall be reproduced without prior permission.

Rev / Date / Information

Note*
Garden landscaping to be indicative of the works to be carried out.

Rev / Date / Information



DESIGN.SHAWGROUP@GMAIL.COM
+44 (0) 773432 4006

Client: Mr & Mrs Miranda
Address: 9 Tylorstown
Caversham
Reading
RG4 7XW

Drawing Title: Proposed Site Plan

Date: 16.08.22

Scale: 1:100

Drawing Number: 11/05

Revision: