



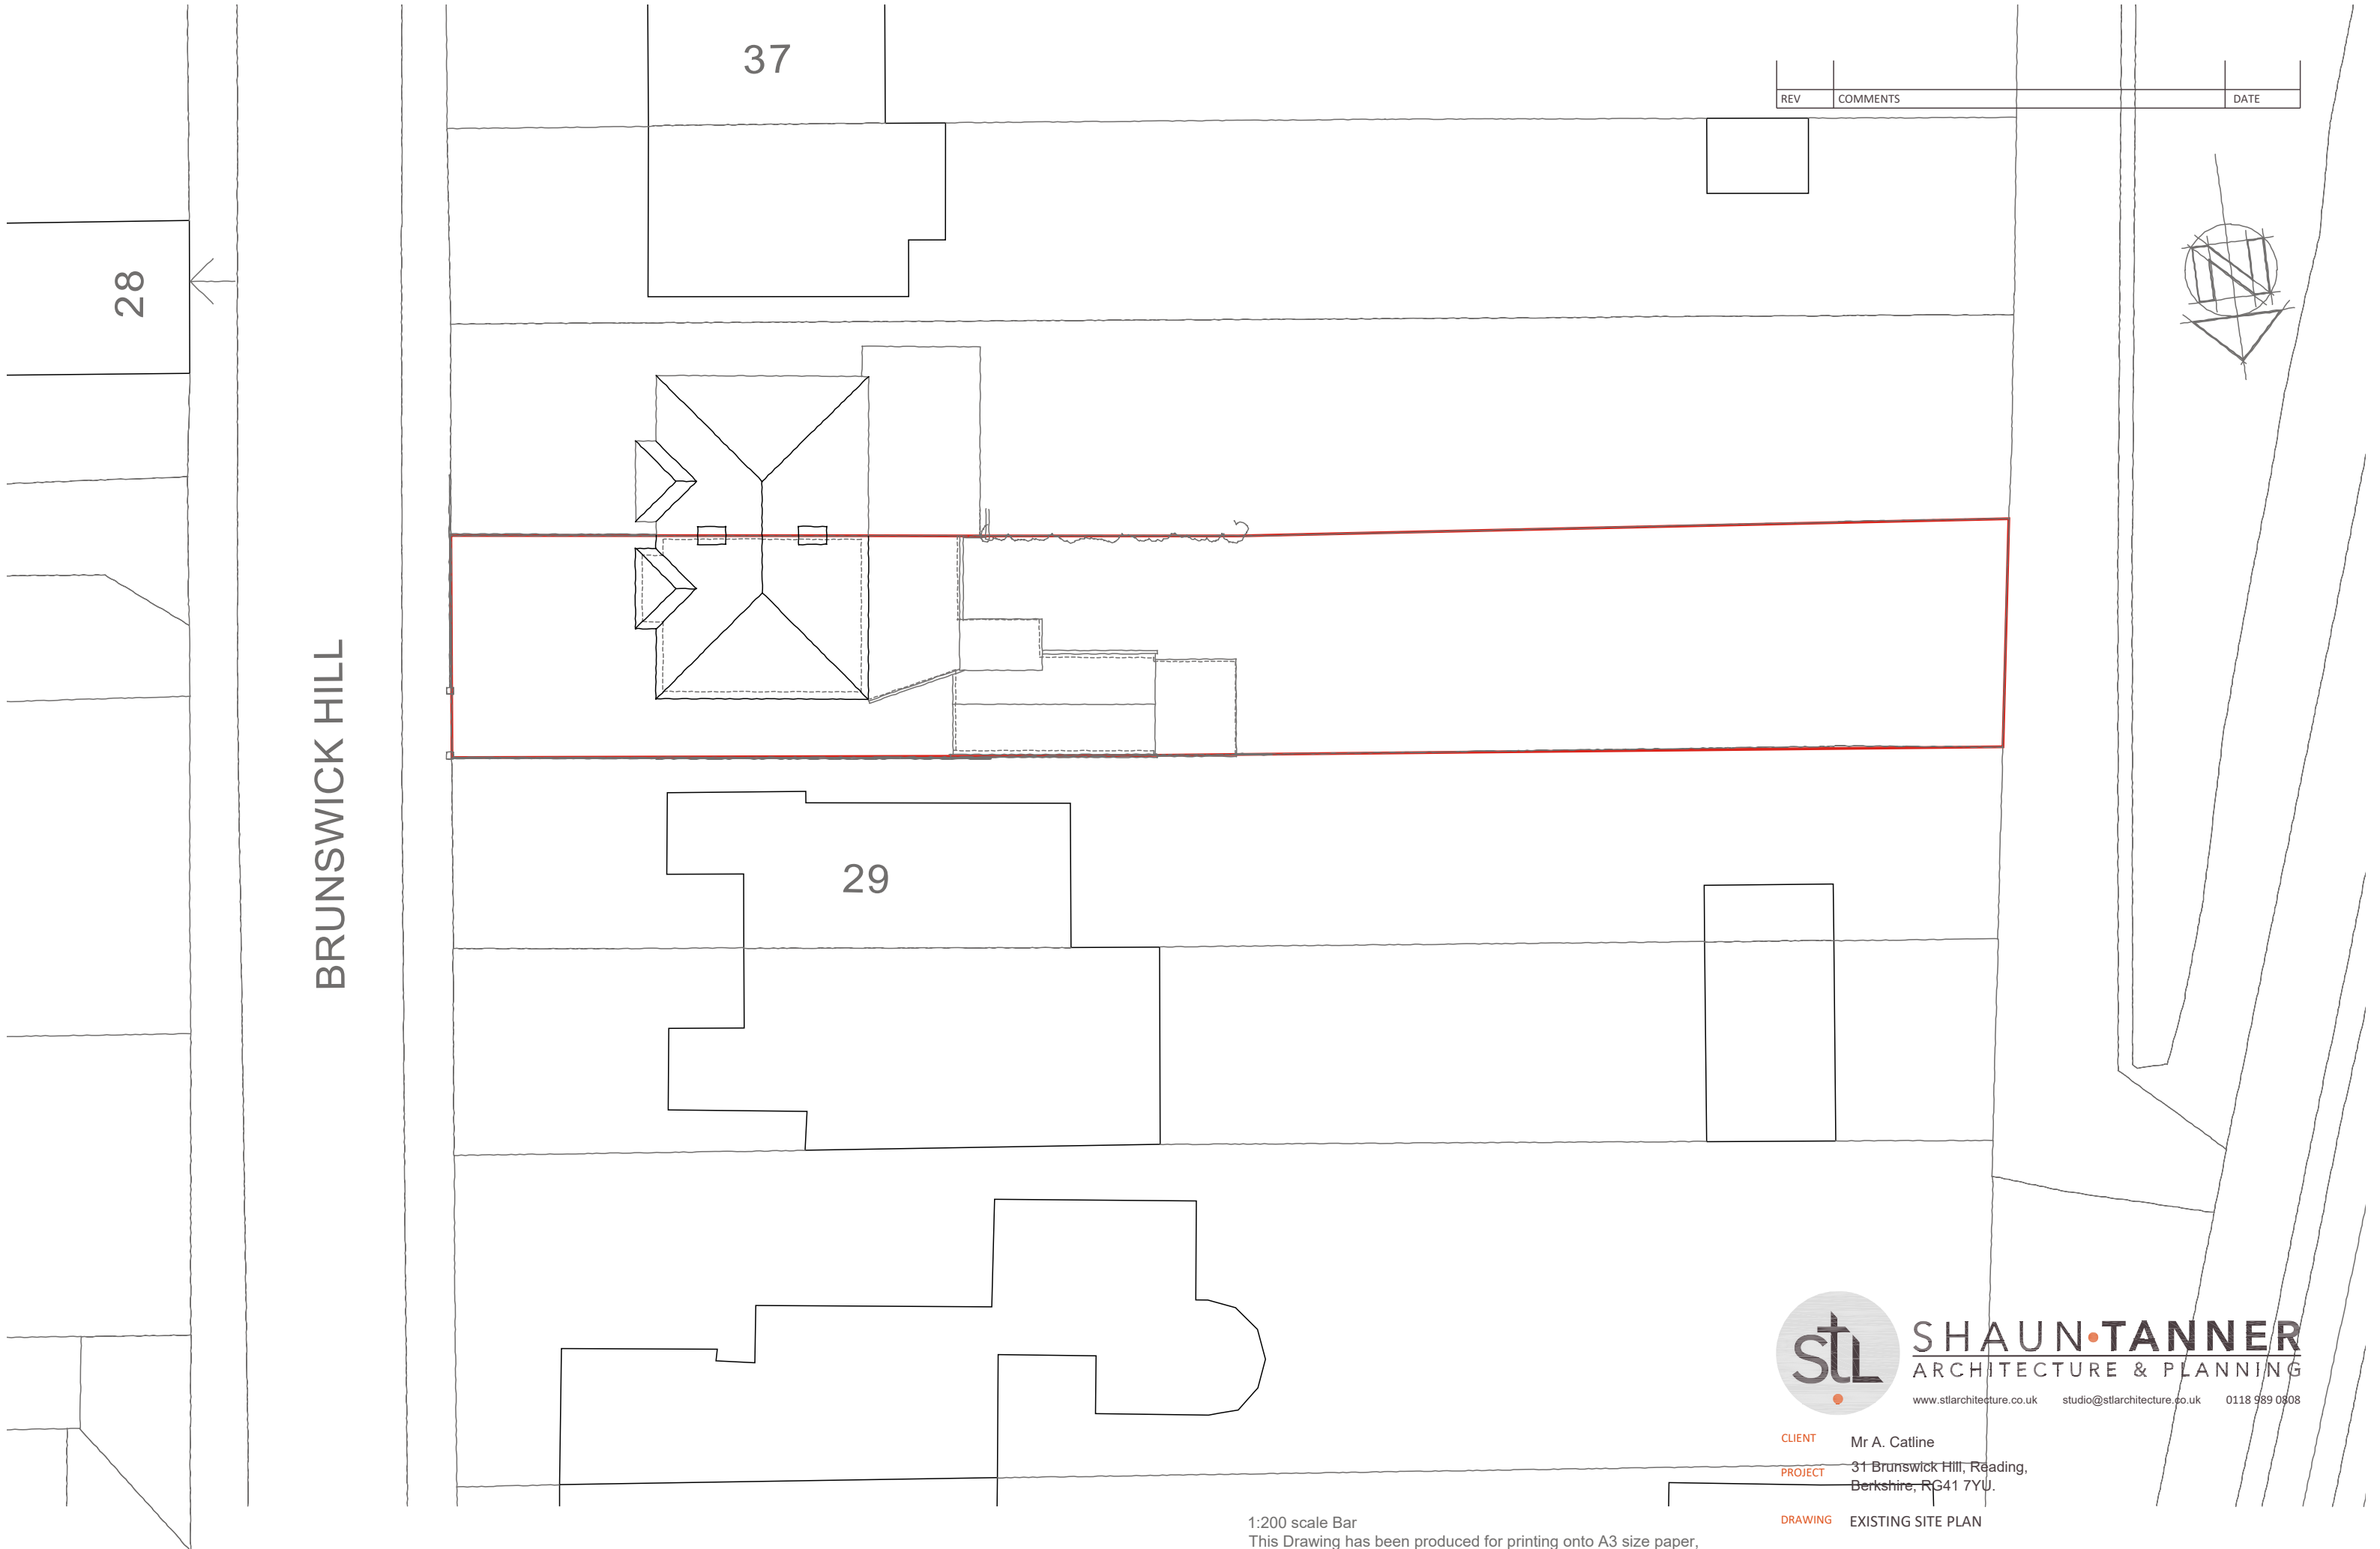

REV	COMMENTS	DATE

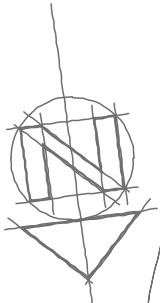

BRUNSWICK HILL

28

37

29

EXISTING SITE PLAN

1:200 scale Bar
This Drawing has been produced for printing onto A3 size paper,





SHAUN•TANNER
ARCHITECTURE & PLANNING
www.stlarchitecture.co.uk studio@stlarchitecture.co.uk 0118 989 0808

CLIENT Mr A. Catline
PROJECT 31 Brunswick Hill, Reading,
Berkshire, RG41 7YU.

DRAWING EXISTING SITE PLAN

STATUS survey
SCALE 1:200@ A3 **DRAWN** DN **CHECKED** **NO** 3860/103 **REV** **DATE** Aug2022

THIS DRAWING MUST NOT BE SCALED UNLESS ISSUED FOR PLANNING PURPOSES. ALL DIMENSIONS ARE TO BE VERIFIED PRIOR TO SETTING OUT, COMMENCING WORK, OR PRODUCTION OF FABRICATION DRAWINGS. REPORT ANY DISCREPANCIES TO THE SUPERVISING OFFICER IMMEDIATELY. ©