




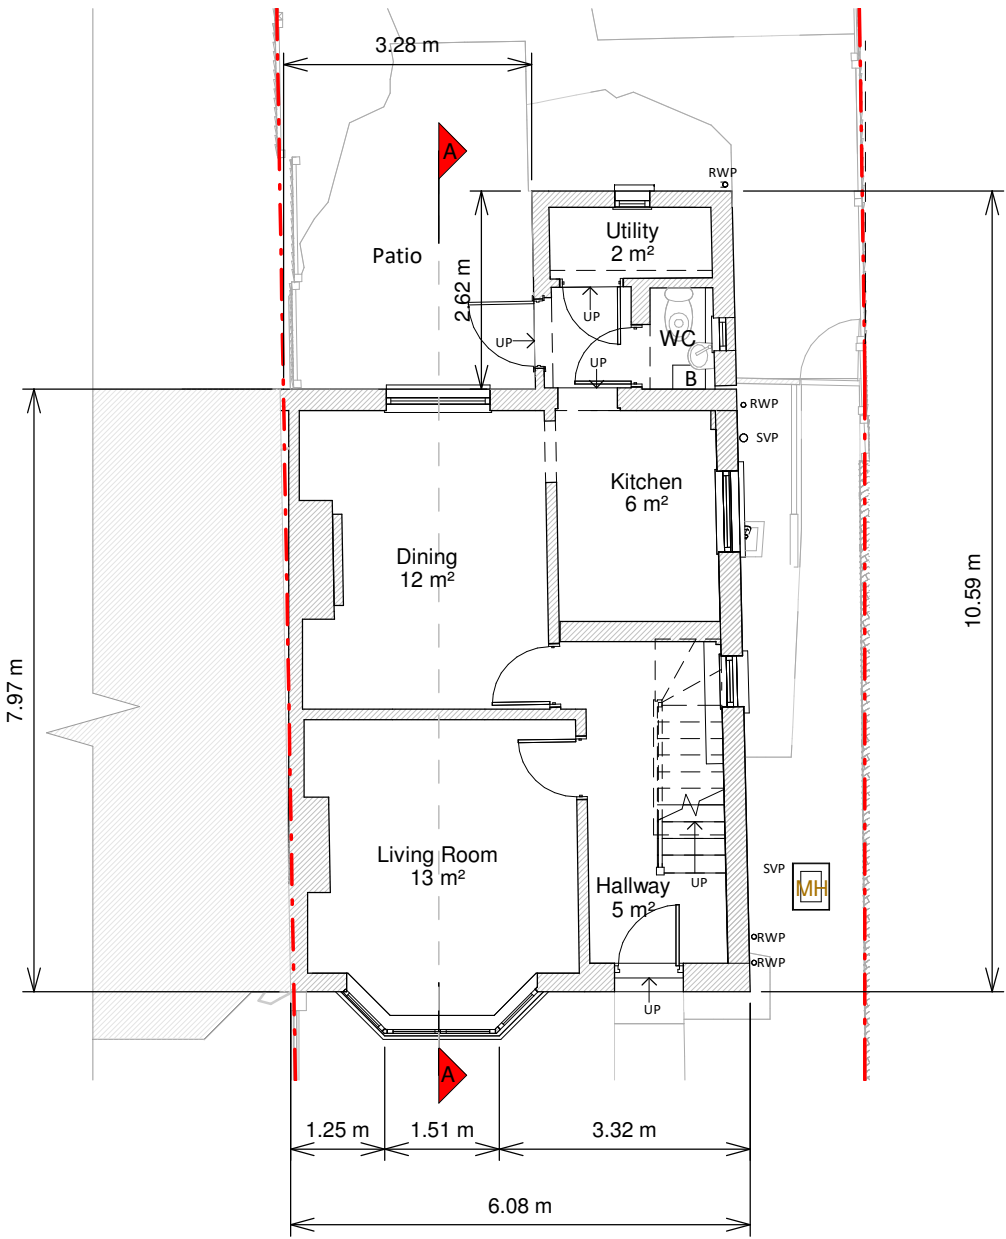

Ground Floor

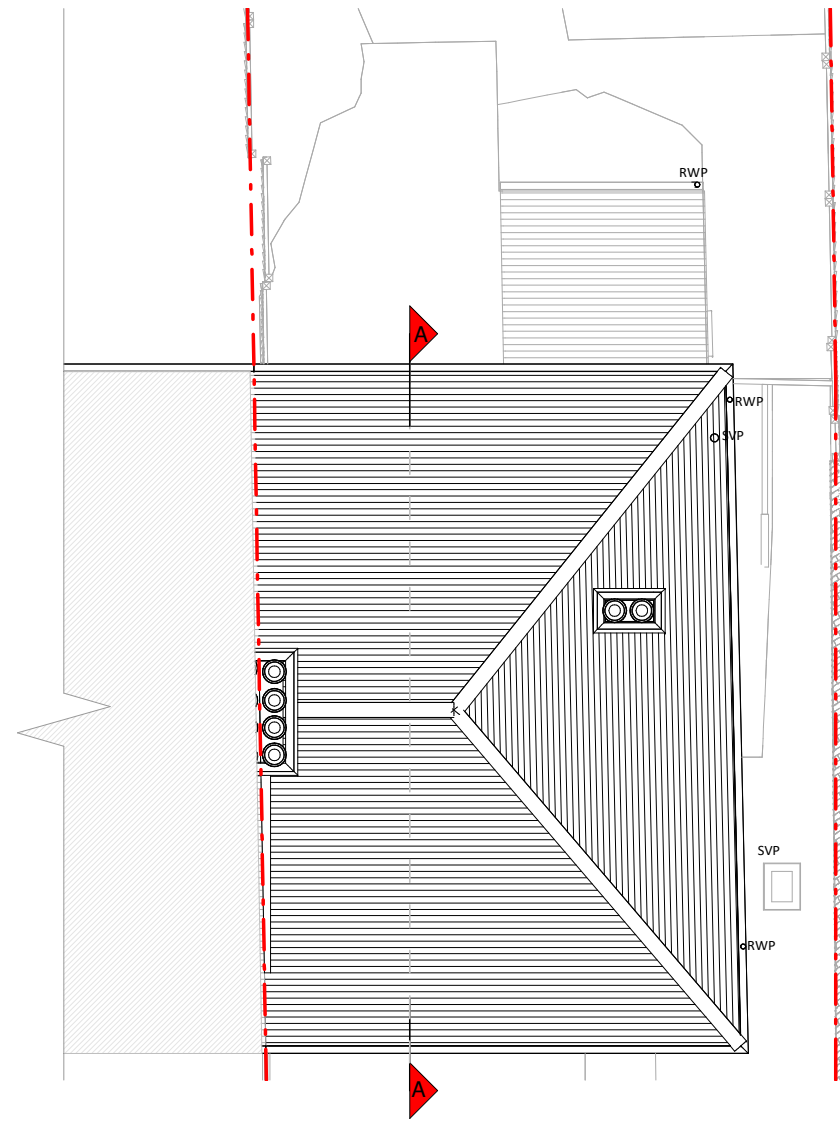


Roof Plan

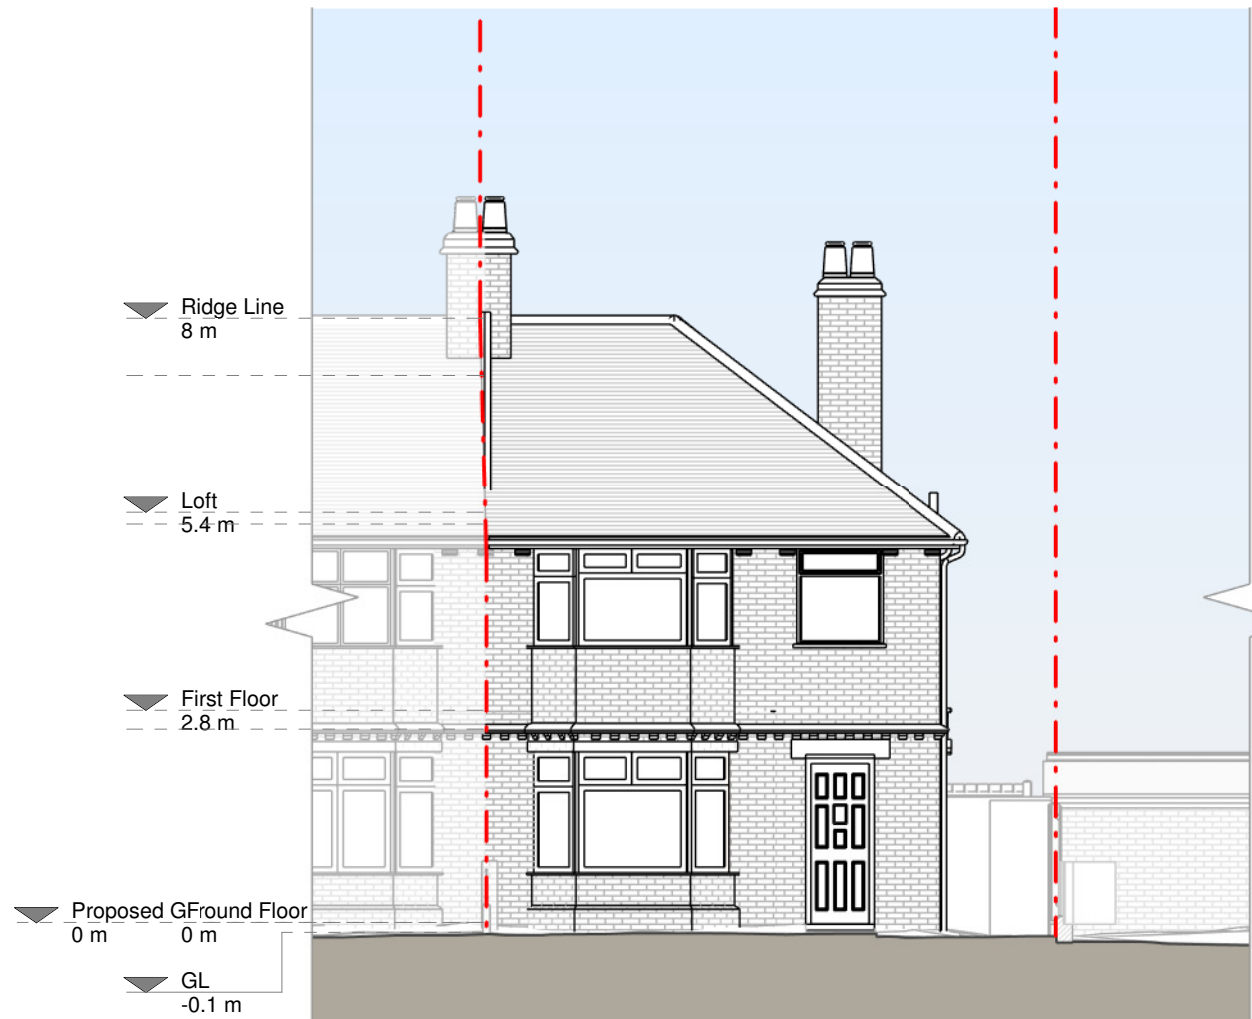

Front Elevation




Left Side Elevation

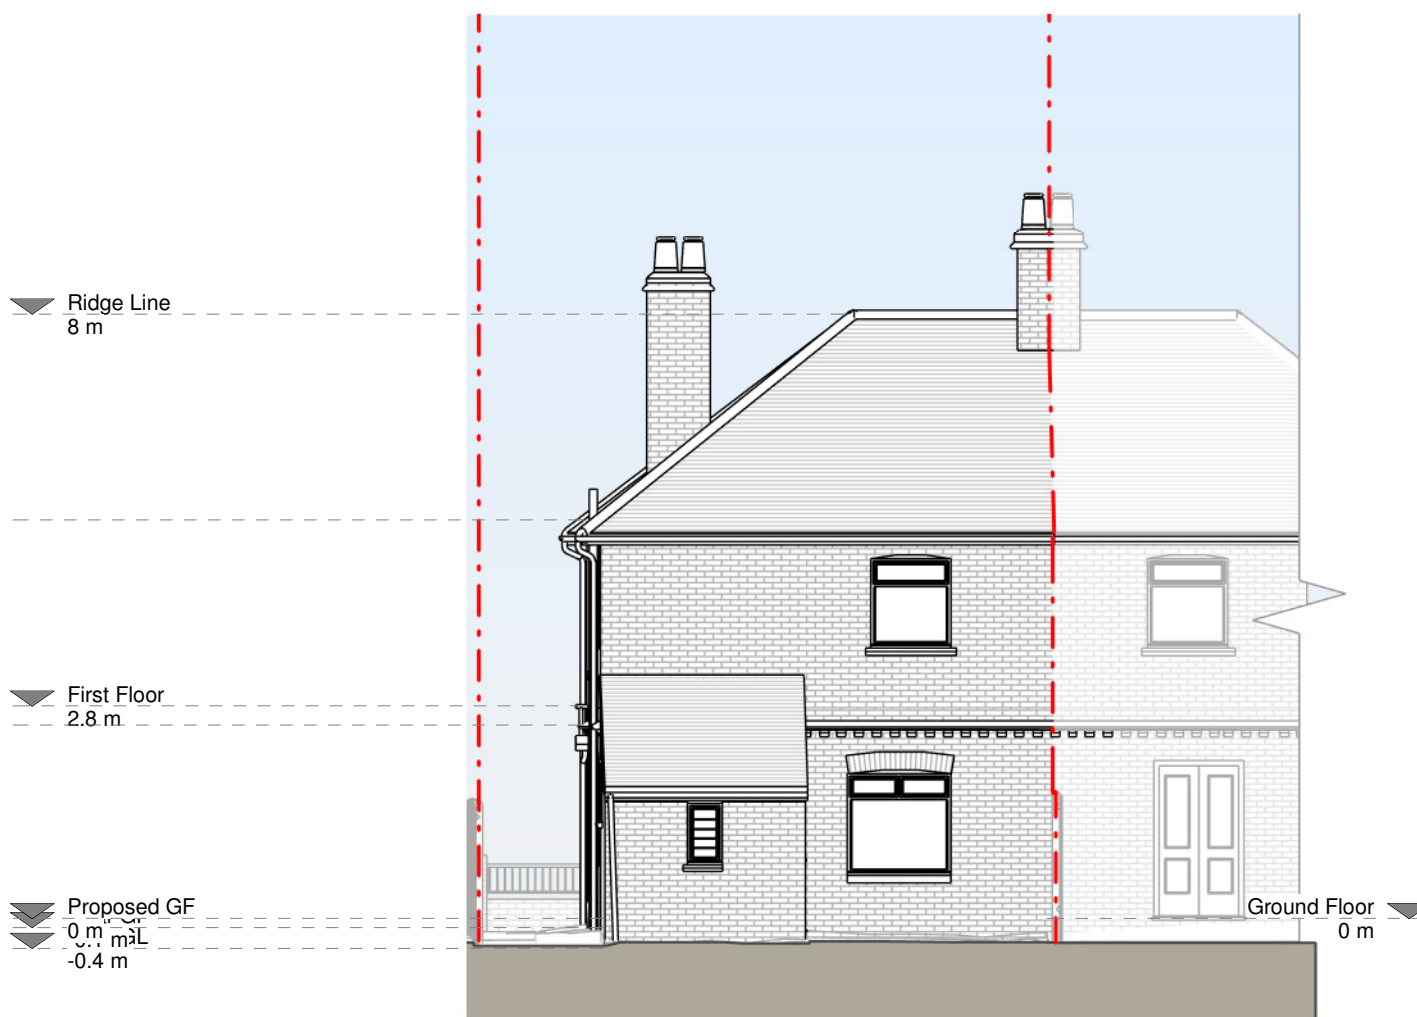

Rear Elevation



Right Side Elevation

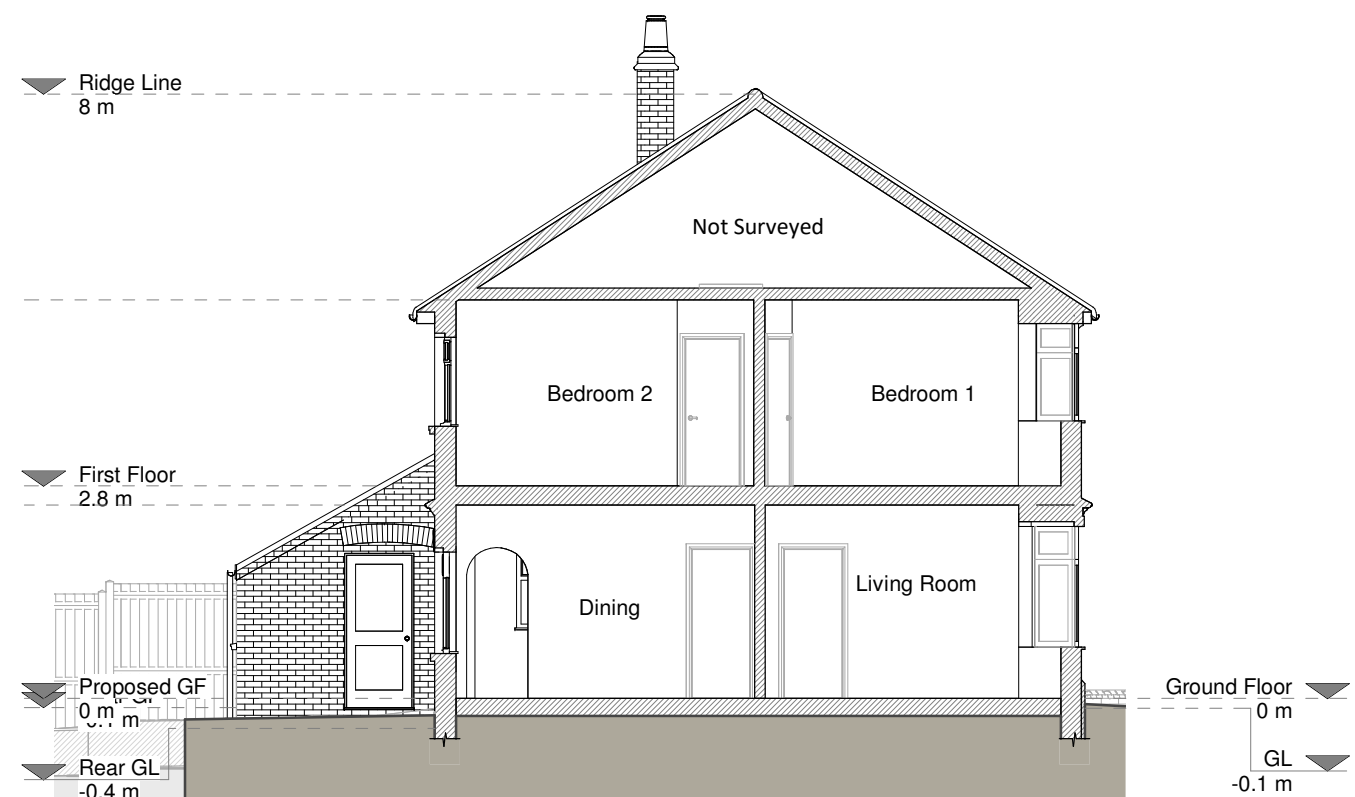

Section A - A



Copyright in the design and this drawing is the property of RESI. Reproduction in whole or in part is prohibited without the written consent of RESI. This drawing must be read in conjunction with all other relevant documentation and drawings.

RESI accepts no liability for any expense, loss or damage of whatsoever nature and however arising from any variations which have not been referred to them and their approval is obtained.

Print not to actual scale. Do not scale from this drawing, with the exception of the scale bar. All dimensions to be checked on site prior to construction and construction. Any discrepancies to be reported to RESI immediately.

Existing Materials:

- Brickwork / Walls - white painted red brick, red brick
- Pitched roof - slate tiles
- Flat roof -
- Windows - white upvc
- Doors - white upvc, stripcase timber
- RWPs / Gutter's / Fascia's - black upvc

KEY

- Existing walls
- Existing furniture
- Boundary line
- Level line
- 1.5m head height
- 1.8m head height

Revision		
Rev	Notes	Date
A	Planning Issue	20/05/2022

RESI
Grow your home

Job Title:
Proposed rear ground floor extension and floor plan redesign and all associated works at 155 Wolsley Street, RG1 6AY

Drawing Status:
Existing Drawings

Client:
Lara Stavrinou

Drawing Title:
Existing Drawings

Scale	Drawn
1:100 @ A1	AR

Date	Checked
May 2022	AK

Drawing No.	Rev
8137196-1100	A