


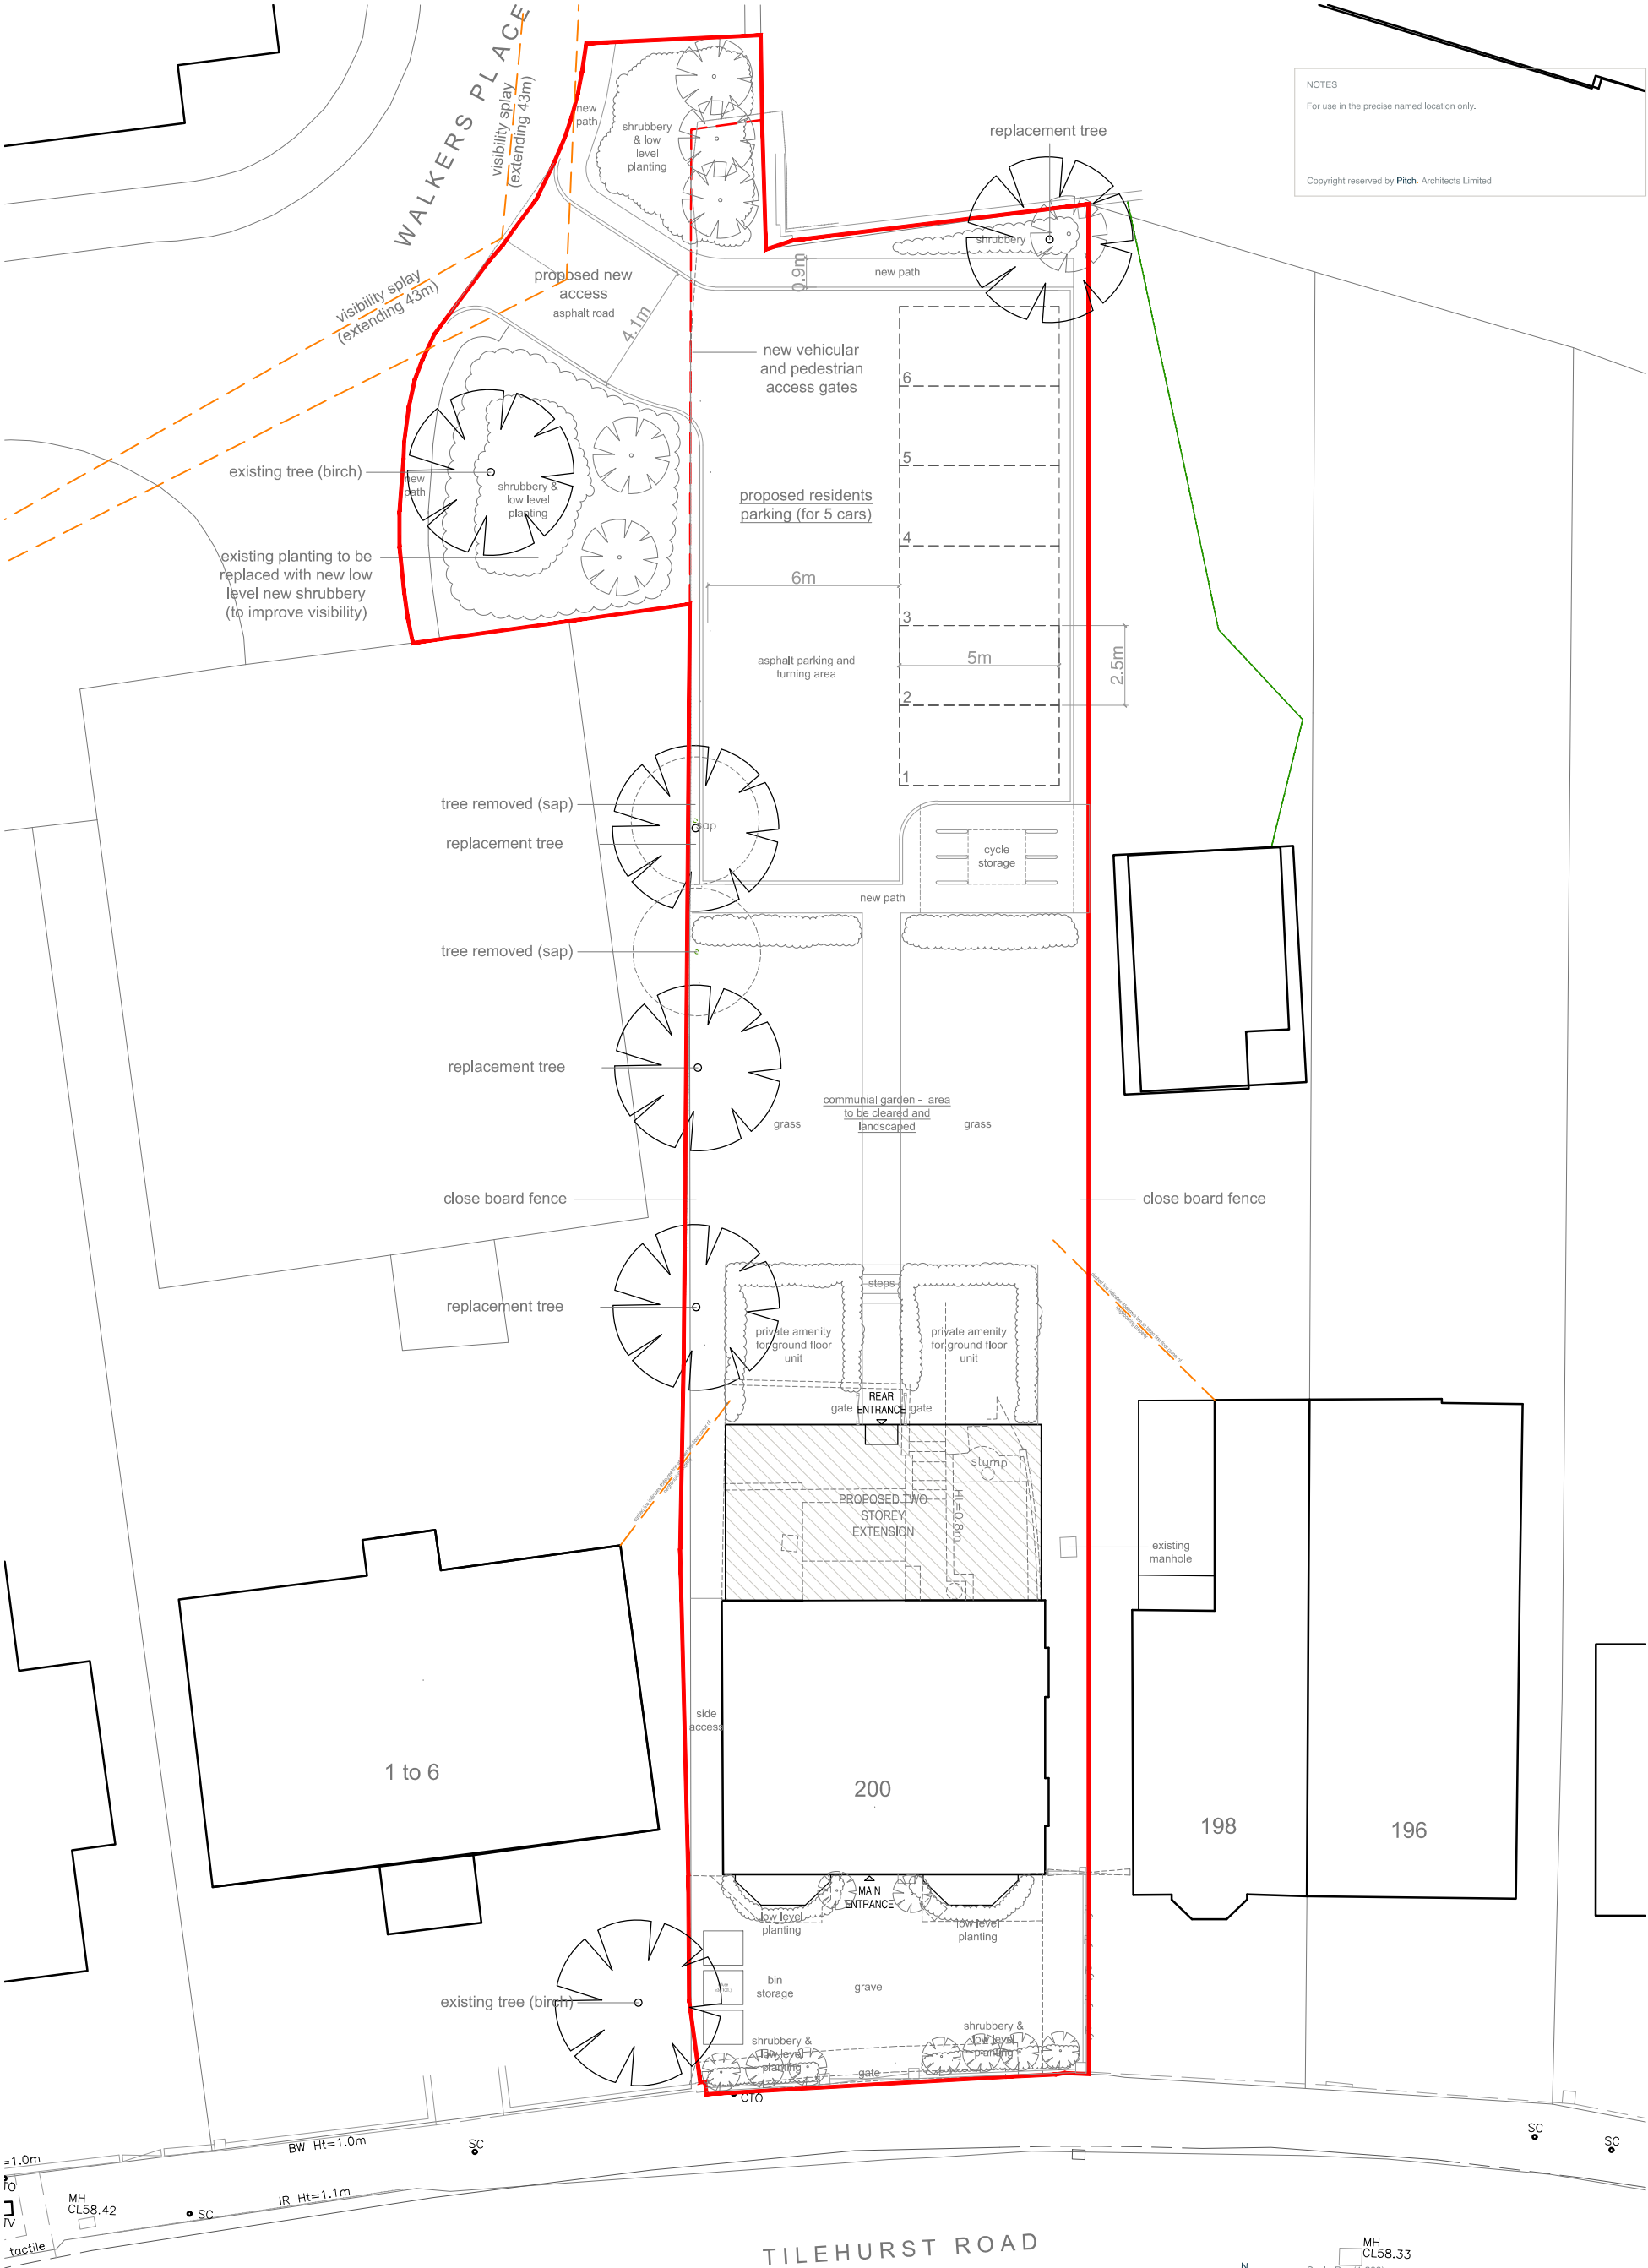

NOTES

For use in the precise named location only.

Copyright reserved by Pitch Architects Limited

Rev - B		Date - 30/05/22	Revision - Tree stumps omitted from drawings	
Drawing Title				
Proposed Site Plan (block plan)				
Drawing Scale	Date	Status	Drawn/checked	
1:200 @ A3	Nov '21	Planning	KM/KM	
Drawing Ref			Rev	
21007 - DD - 001			- B	

© Pitch Architects Limited

pitch.
ARCHITECTS

a. 1 Chiltern Court,
37 St. Peter's Avenue,
Caversham,
Reading
RG4 7DH
t. 0118 948 4618
e. info@pitcharchitects.co.uk
w. www.pitcharchitects.co.uk

Project Title
**Proposed Alterations
to
200 Tilehurst Road,
Reading,
RG30 2LY**
Client Name
Yeulet Properties