


FARRELL & CLARK LLP © Do not scale from this drawing			
Rev.	Description	Date	By
P1	Planning Issue	29/05/22	AA

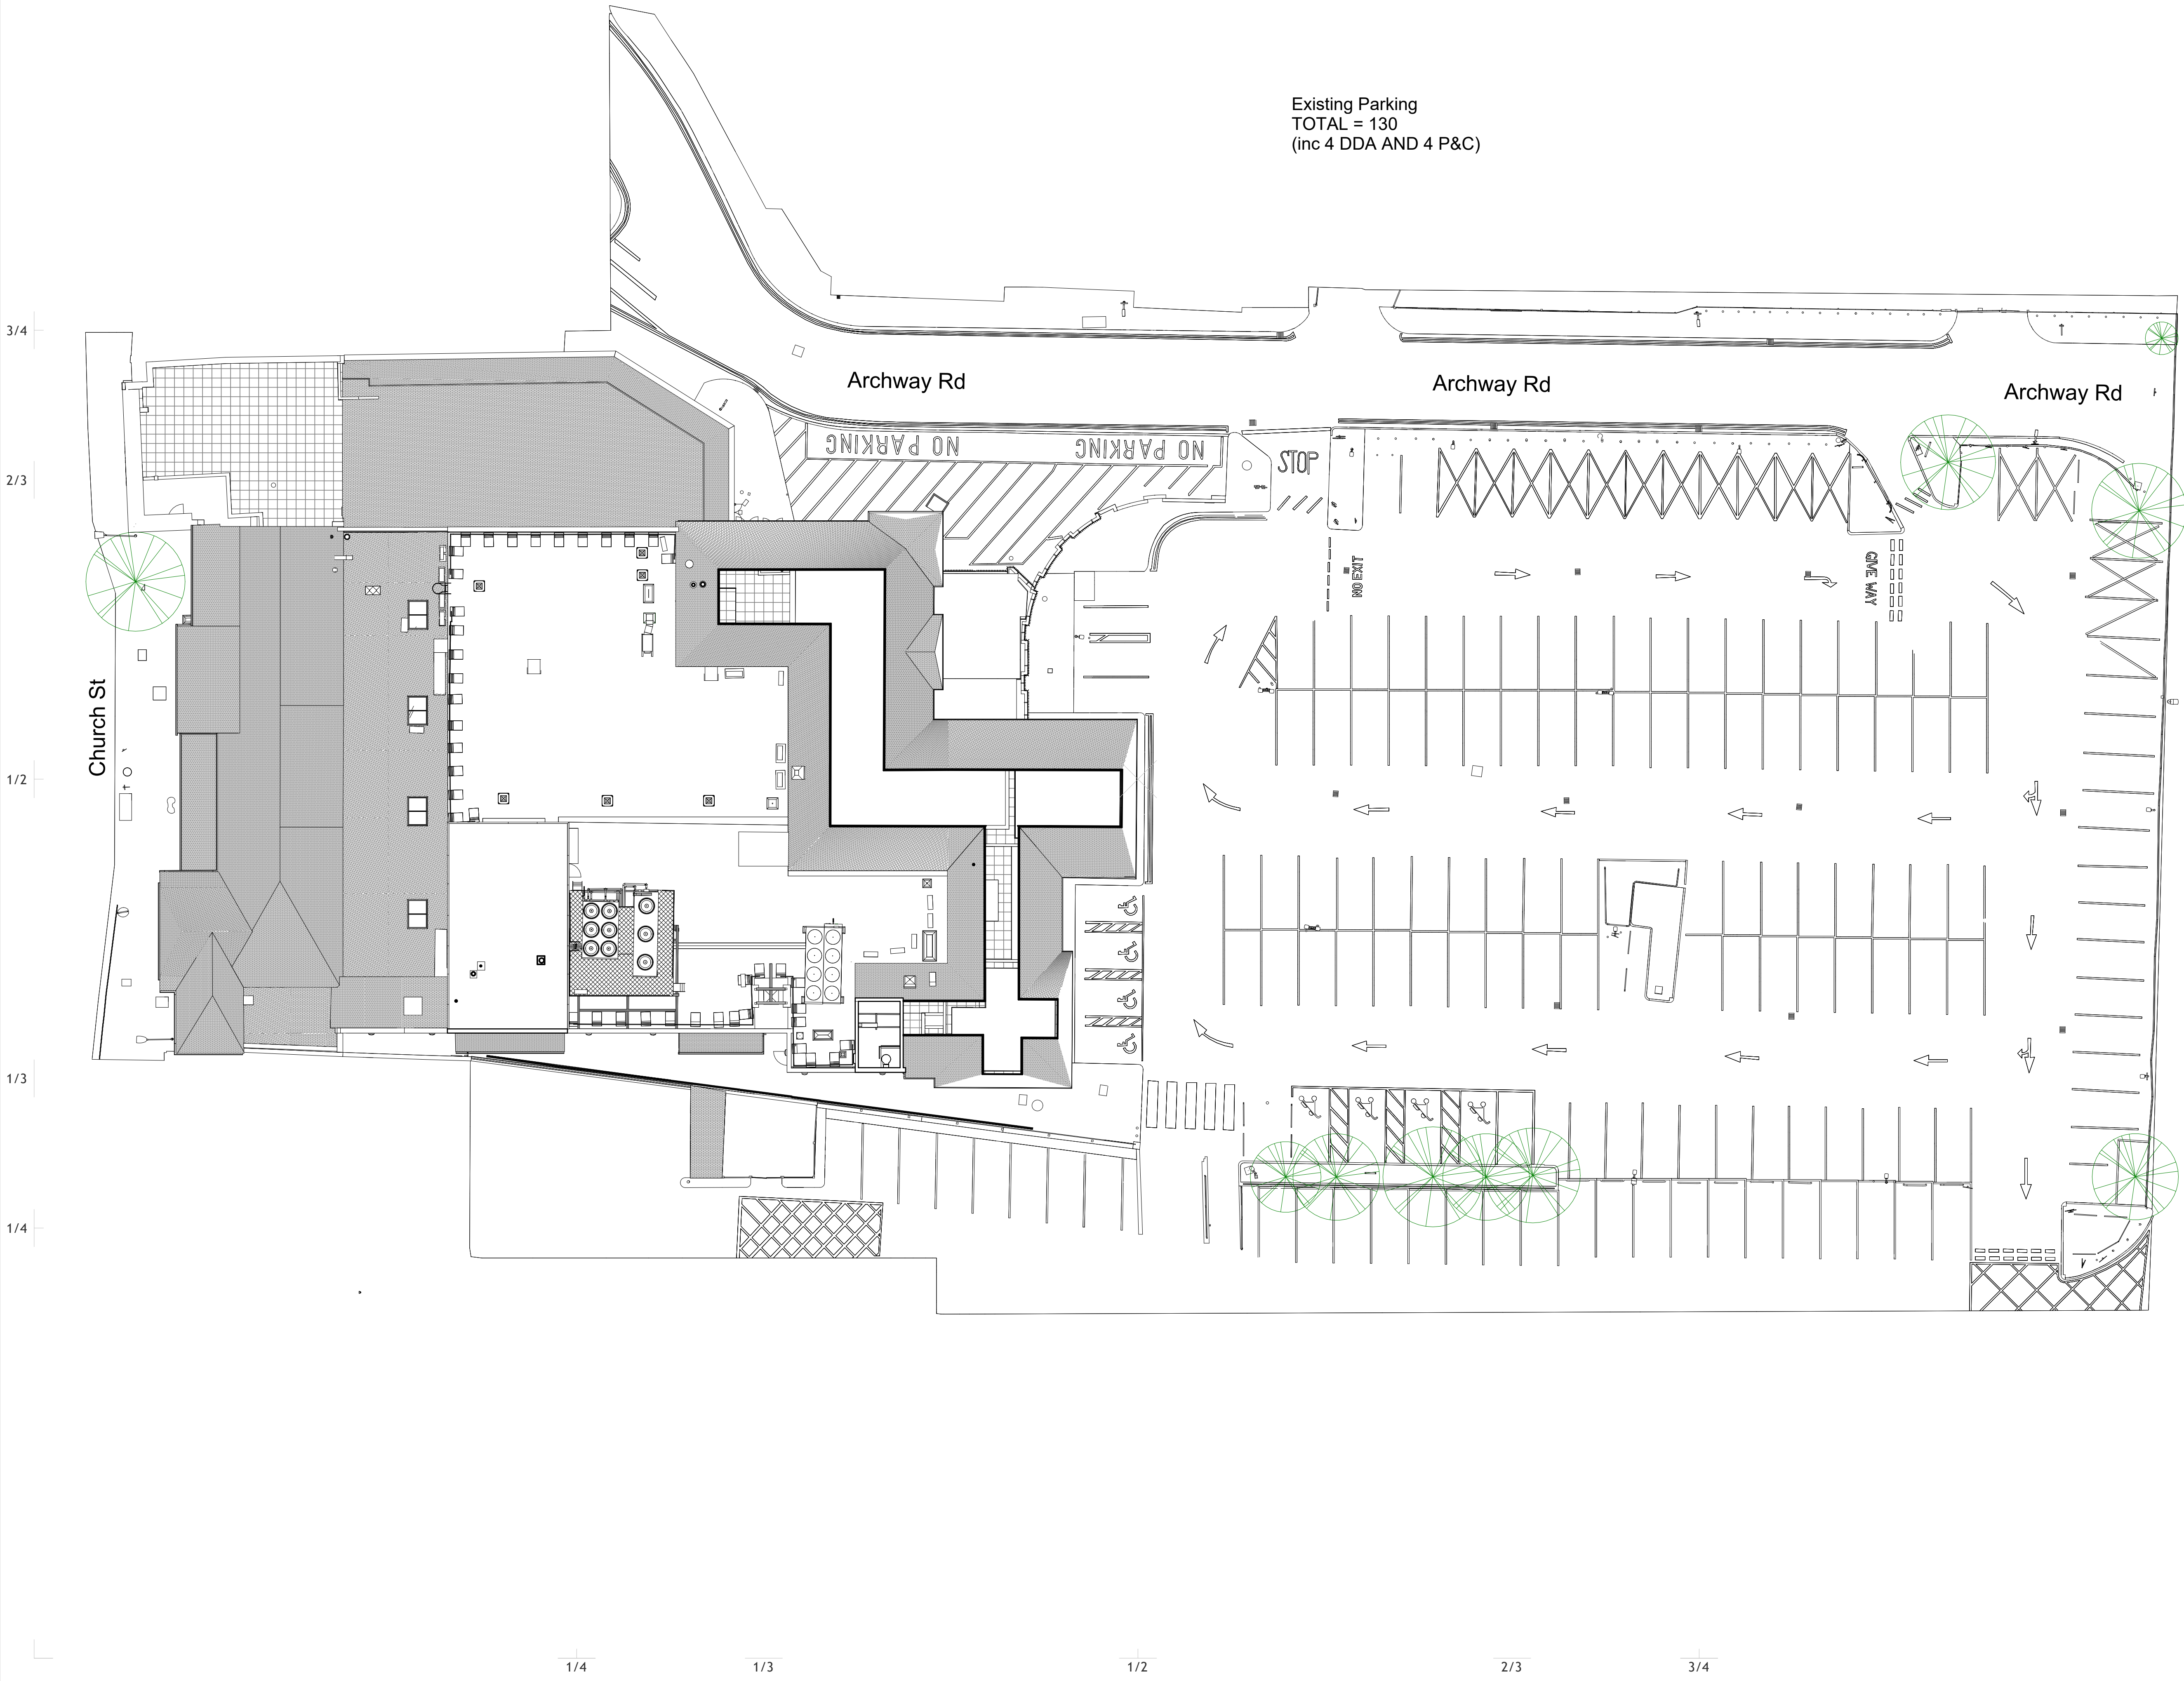

Farrell & Clark
Architects

LEEDS
0113 259 0922
Leeds@farrellandclark.co.uk

LONDON
0207 580 9210
London@farrellandclark.co.uk

www.farrellandclark.co.uk

Status: Planning S0

Client: JOHN LEWIS PARTNERSHIP

Project: 184 Waitrose Caversham L4L 2022

Title: Existing Site Plan

Drawn: Author Date: May 2022

Check: Checker Scale: 1 : 200 @A1

Drawing No.: PROJECT ORIGINATOR ZONE LEVEL TYPE SCALE NUMBER
174-149-FCA-00-00-A-P02 Rev: P1