



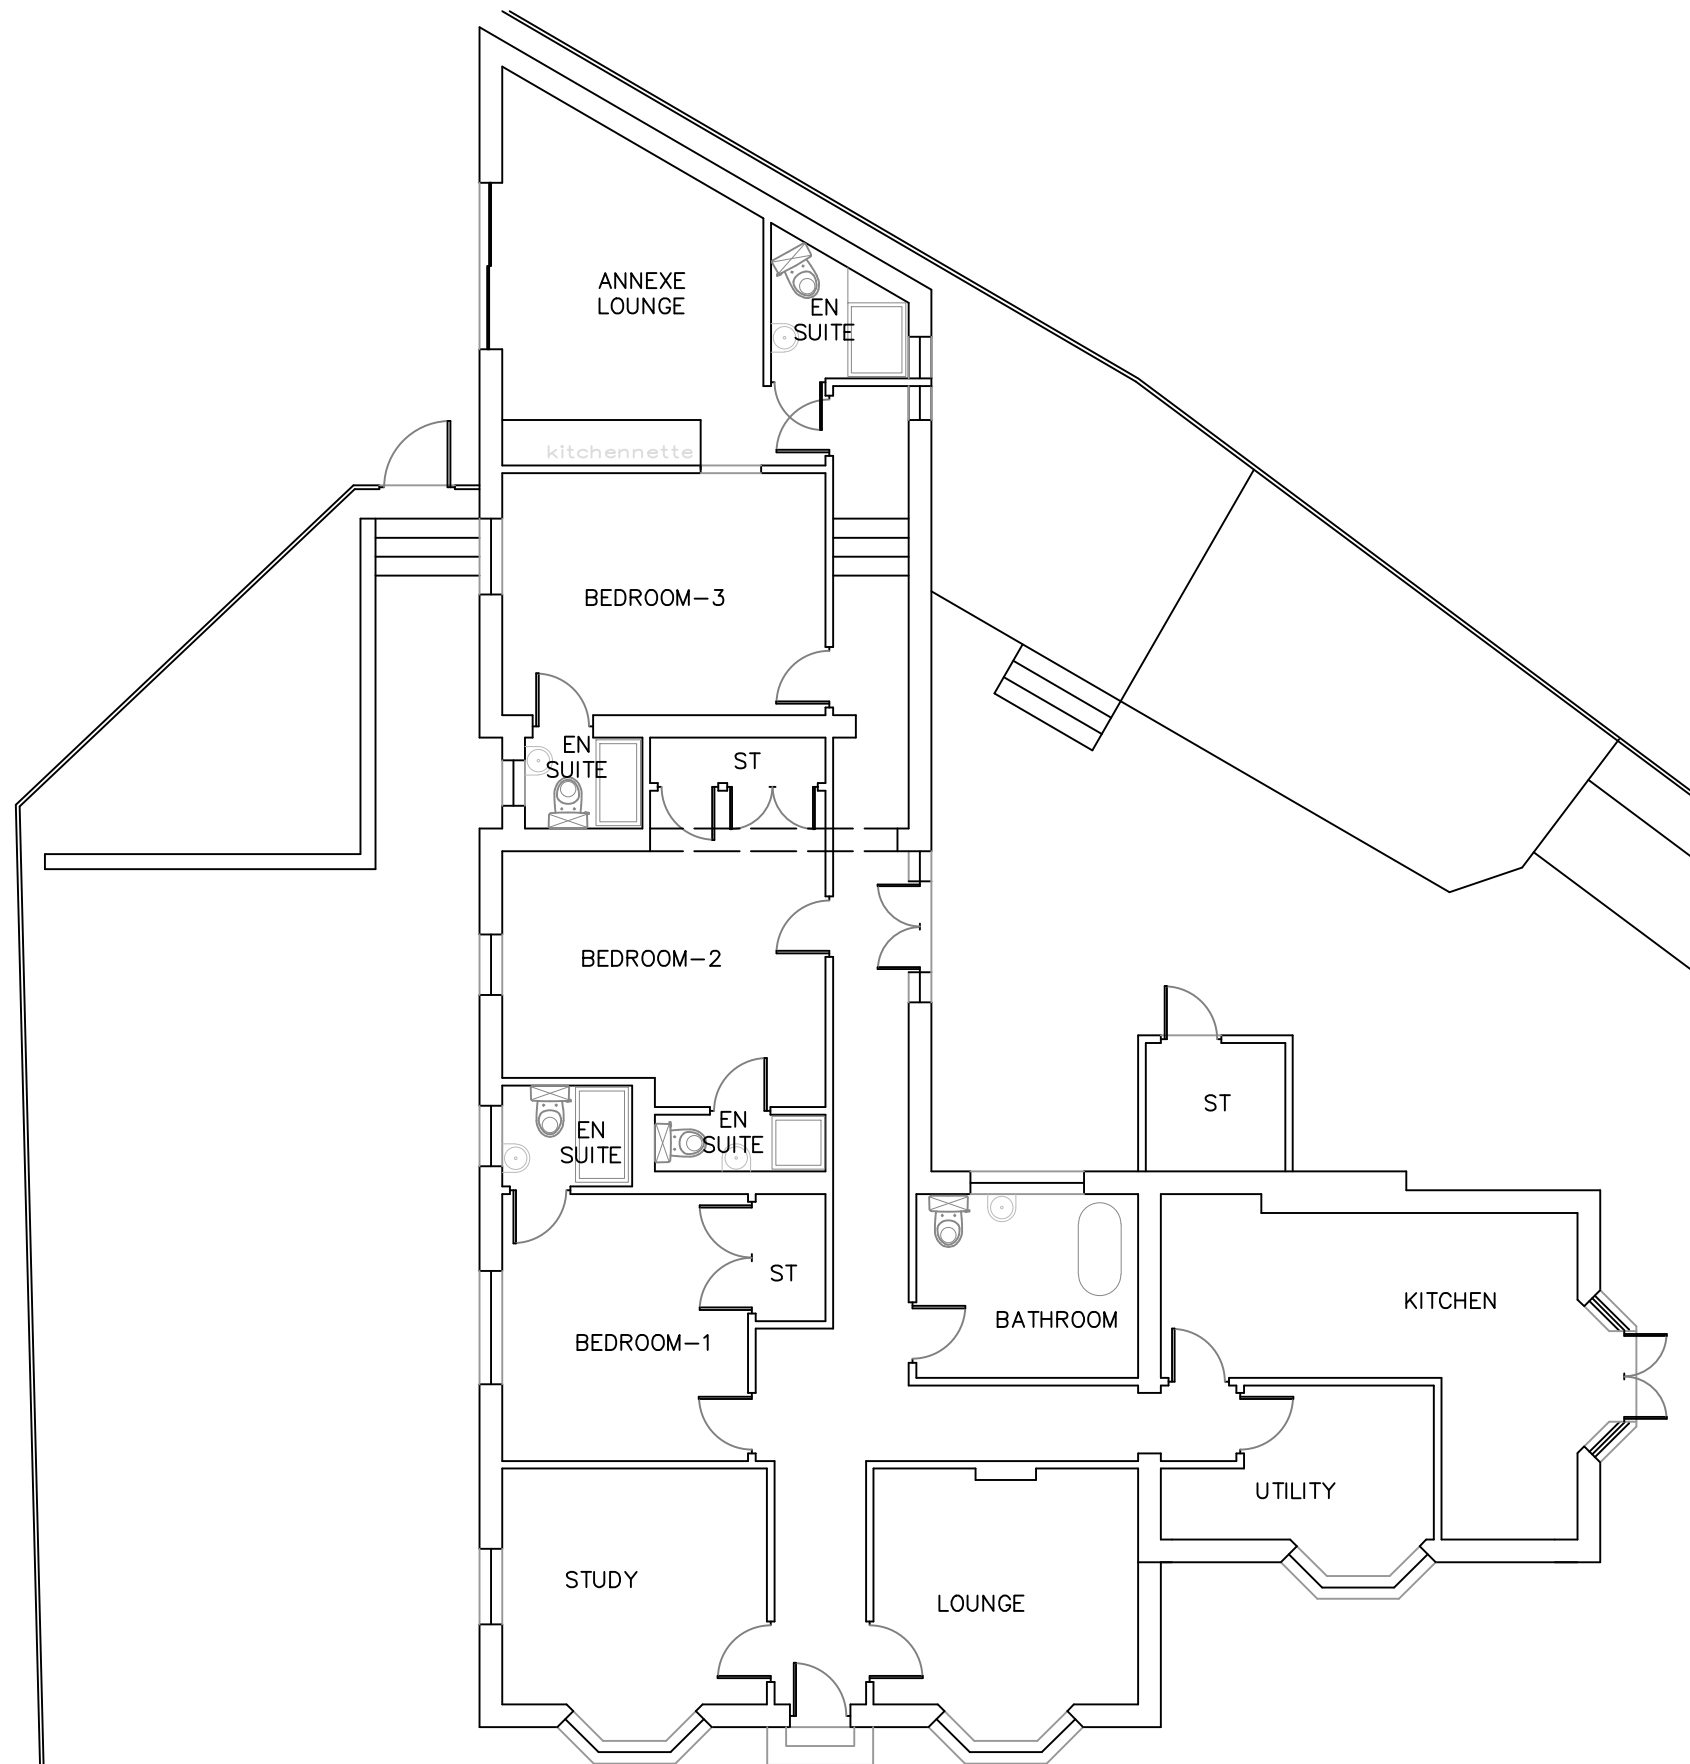

EXISTING GROUND FLOOR PLAN

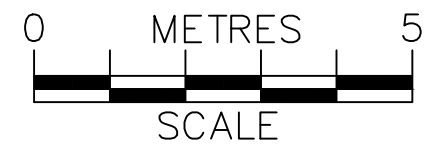

PROJECT:

PROPOSED SINGLE STOREY EXTENSION AND LOFT CONVERSION

16 Ashley Road, Reading

DRAWN BY:

P.S.

DATE:

20/12/2021

SCALE:

1:100@A3

FILENAME:

21081

DRAWING TITLE:

EXISTING PLANS

DRAWING NUMBER:

AR-02

ArchDezine Limited
archdeziner7@gmail.com