


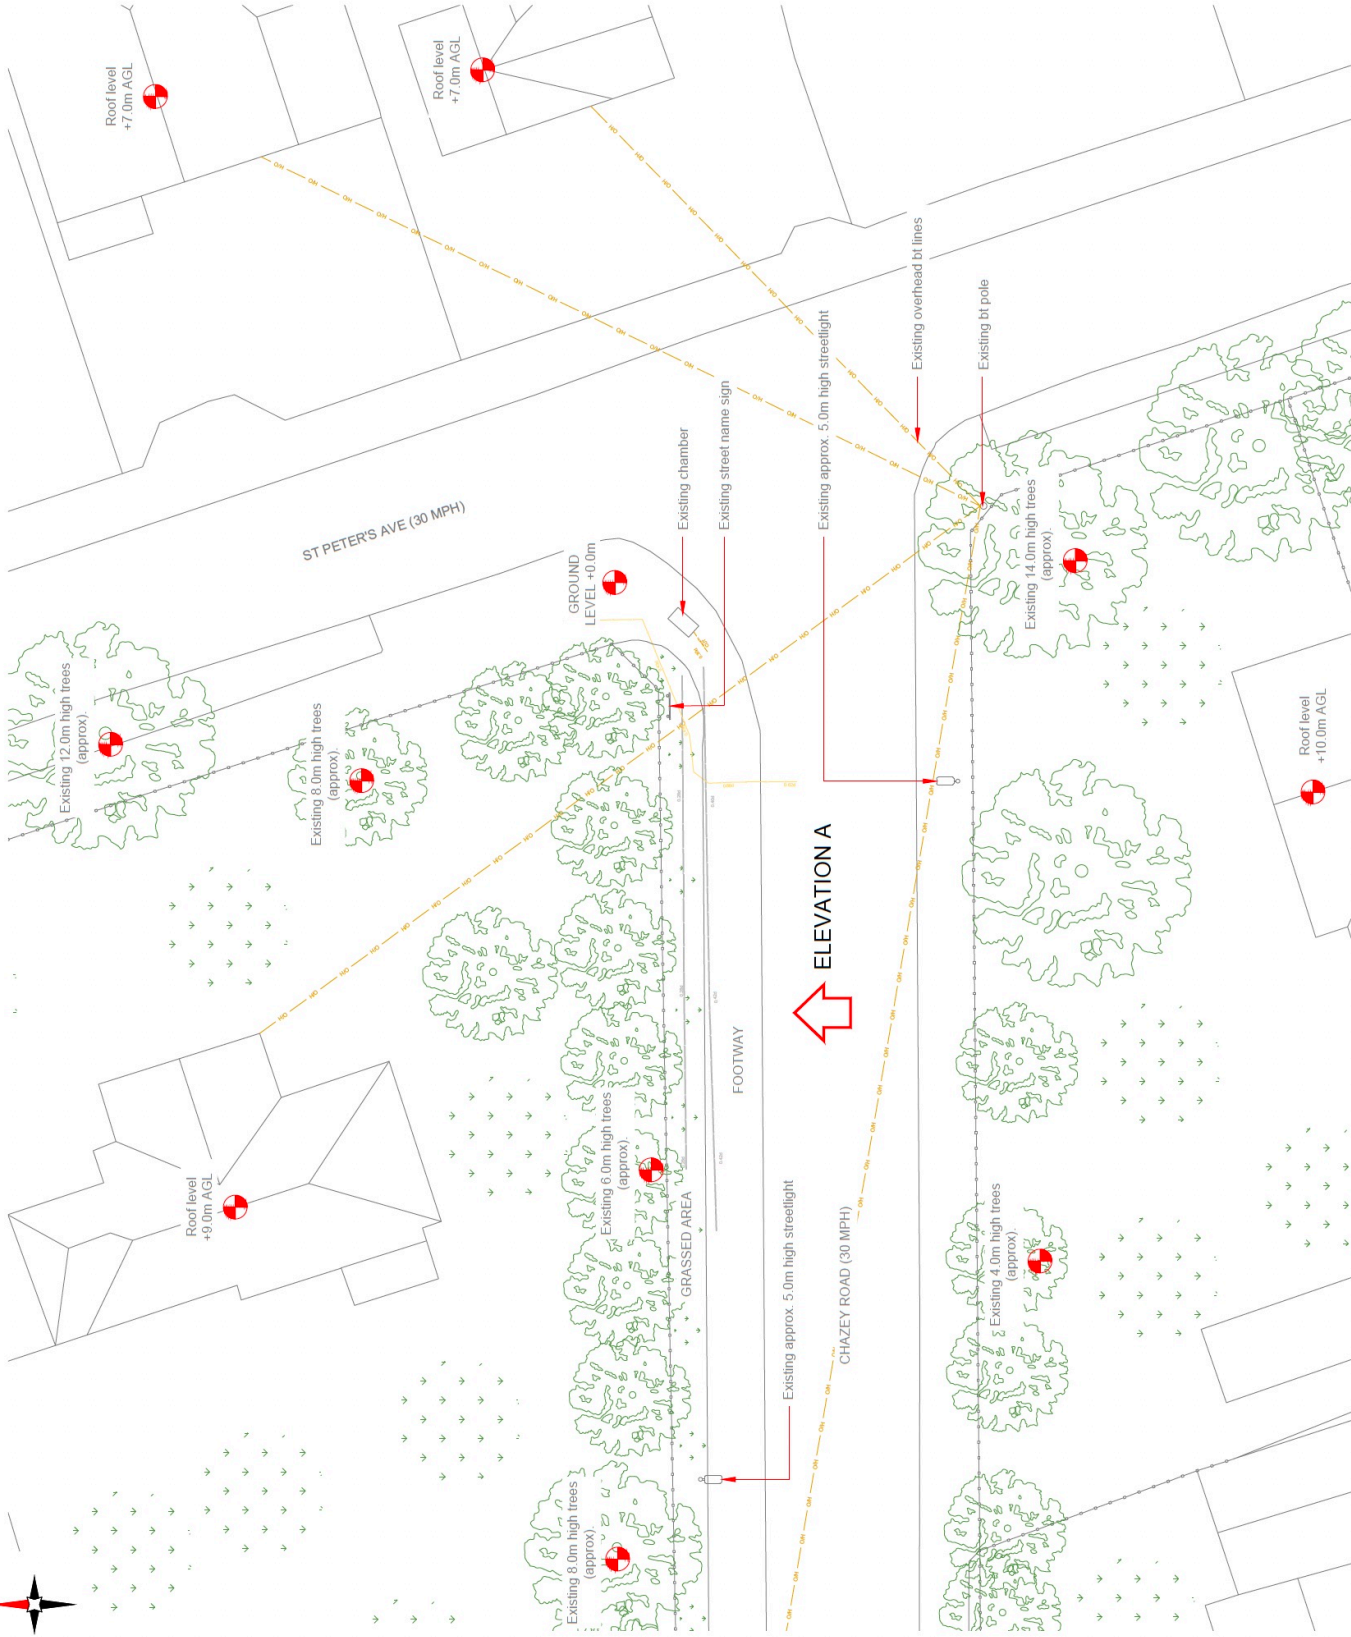

NOTES:

1. ALL DIMENSIONS IN MM UNLESS OTHERWISE NOTED.

SERVICES:



NOTES:

Radar Scan and Stats to be reviewed prior to any build works commencing

Number	MRNL / EET / H3G	Project	Issue
MD01	H3G	H3G DENSIFICATION	Planning
Date	07/11/2022	Approved / Upgrade Description	A
Drawn	CDN	First Issue - Site nomination dated: TBC	
Checked	J. Glover		
Approved	A. Smeaton		



Hutchison 3G UK Limited
Green Park, 450 Longwater Avenue
Reading, RG30 3UR
Tel: 01628 765 000
Fax: 01628 765 001
H3G Base Station Information line:
0945 6643000
Available 8am-5pm Monday to Friday
Web: www.clarke-telecom.com

Design Consultant & Principal Contractor:



Site Name	CHAZEY ROAD STREETWORKS
Site ID	RDG25323
Address	CHAZEY ROAD, CAVERSHAM HEIGHTS, READING, ENGLAND, RG4 7DS
Title	100 EXISTING SITE PLAN
Project	H3G DENSIFICATION STREETWORKS
Purpose of Issue	PLANNING
MRNL Call ID	RG7206
Master Drawing No.	RDG25323_B35_GA_A
Issue	A