



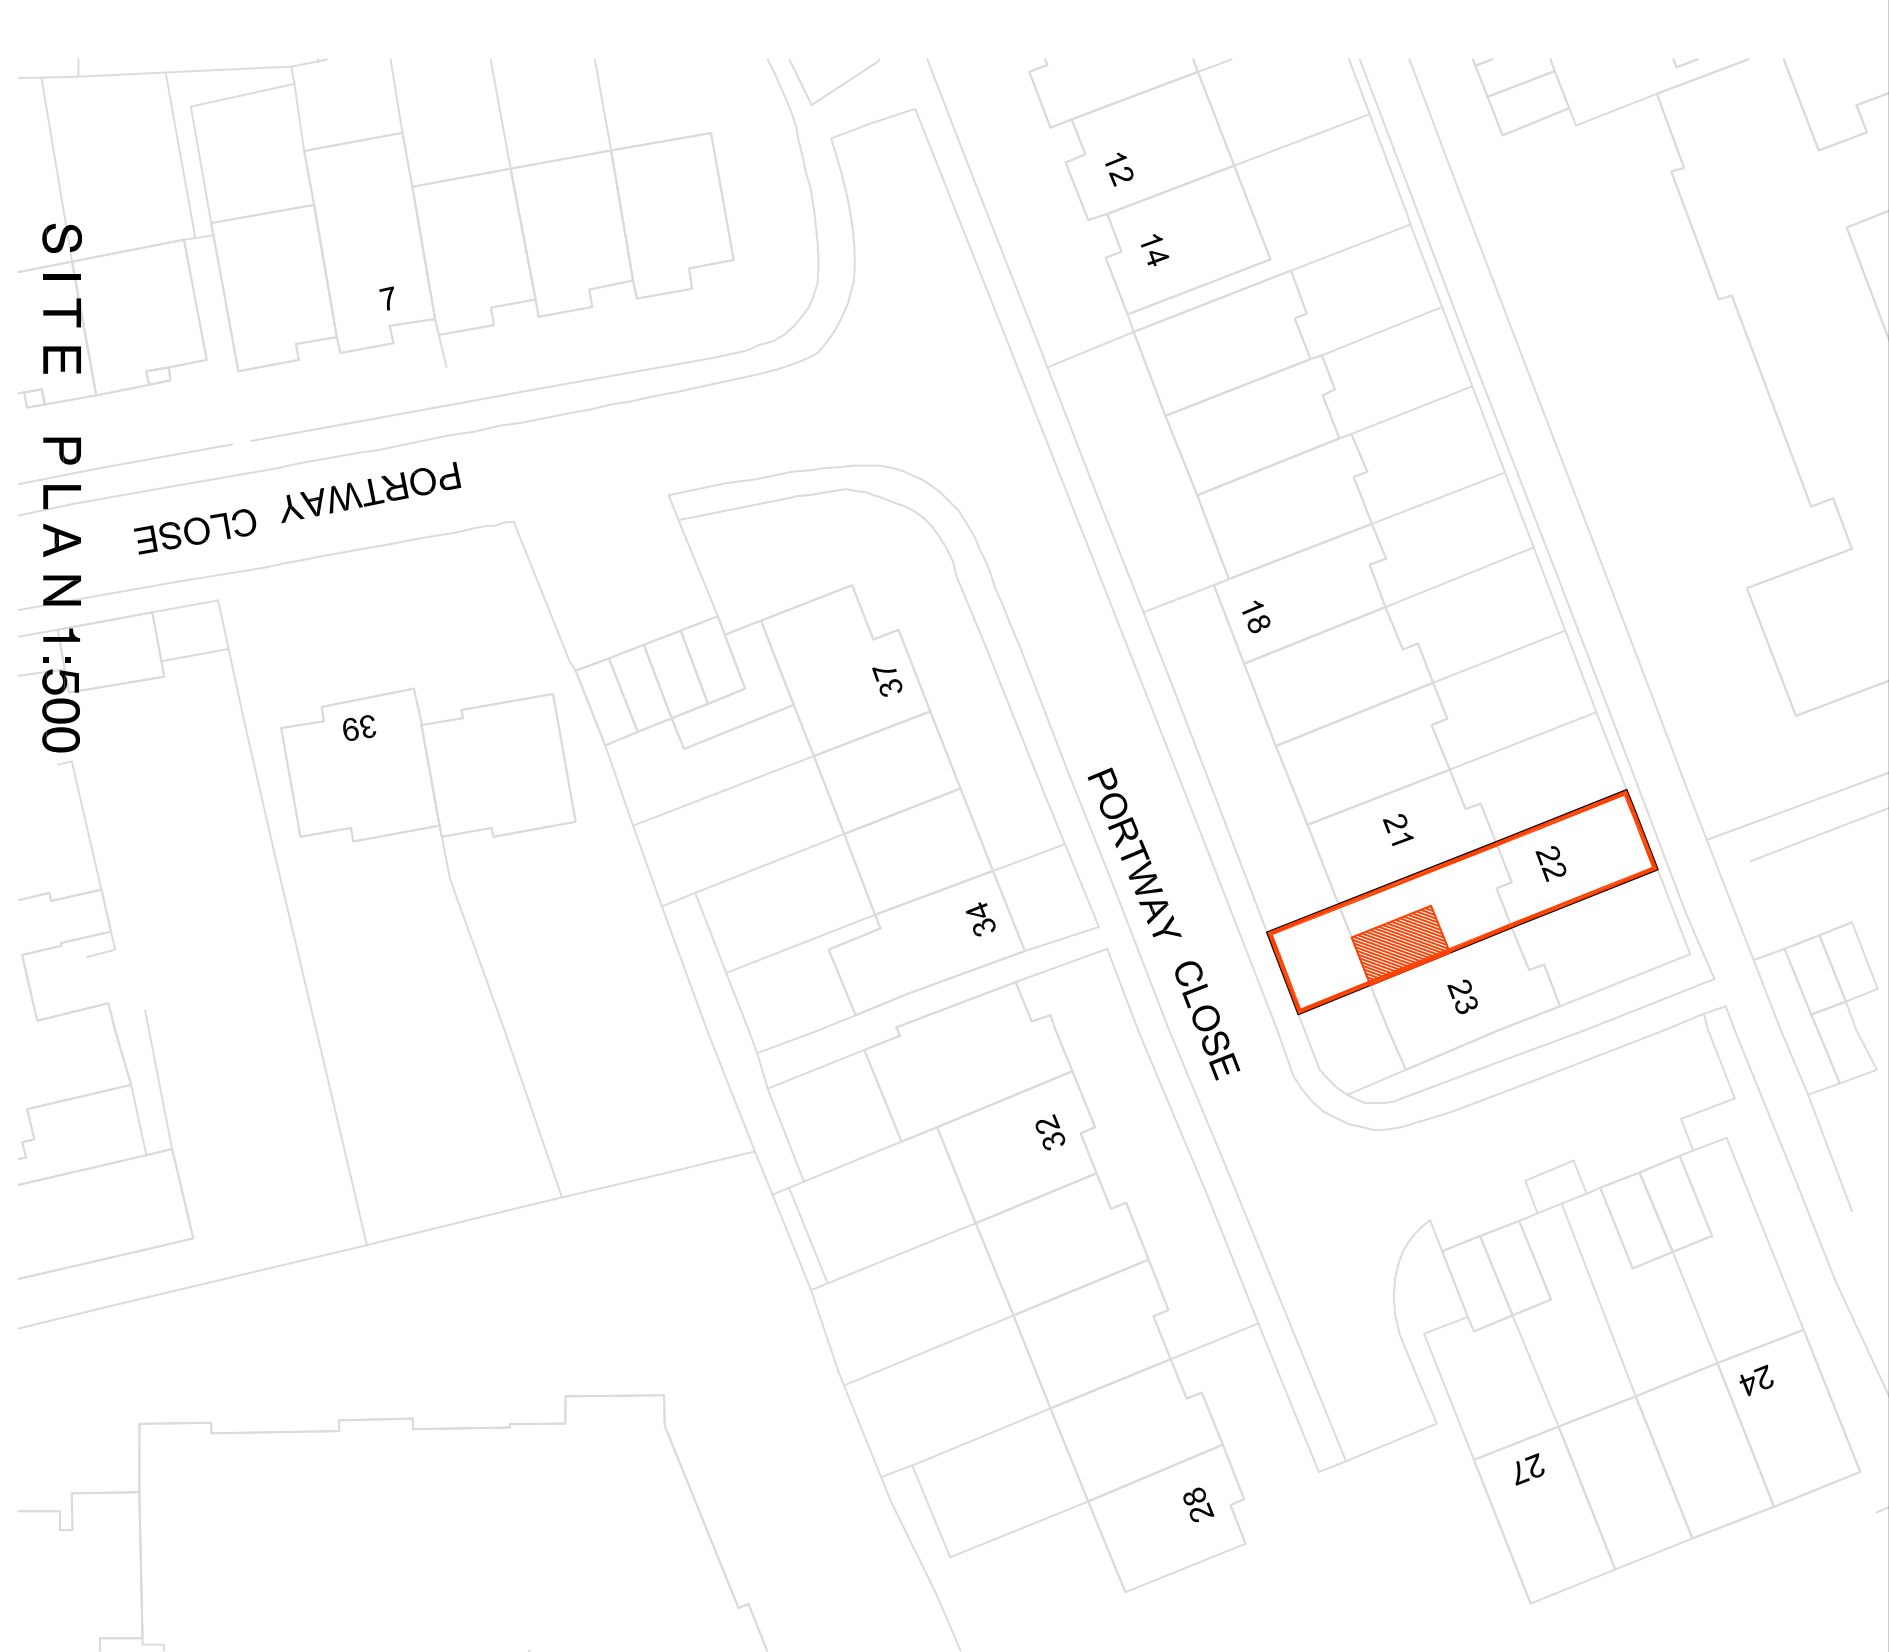


SITE PLAN 1:500



LOCATION PLAN 1:1250

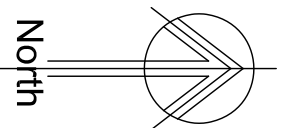

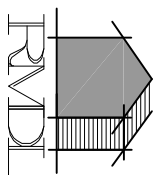


RAMMURTI DESIGN LTD

ARCHITECTURAL & PLANNING SERVICES

268 TILGHURST ROAD, READING RG30 2NE

TEL/FAX: 01189510628 MOB: 07799883574

 

Proposed internal alterations and conversion of garage to habitable accommodation at 22 Portway Close, Reading RG1 6LB for Mr & Mrs Mrigank & Priti Mishra

SITE BLOCK & LOCATION PLANS
Scale: as shown
Date: February 2022
PC22:001 Rev -