




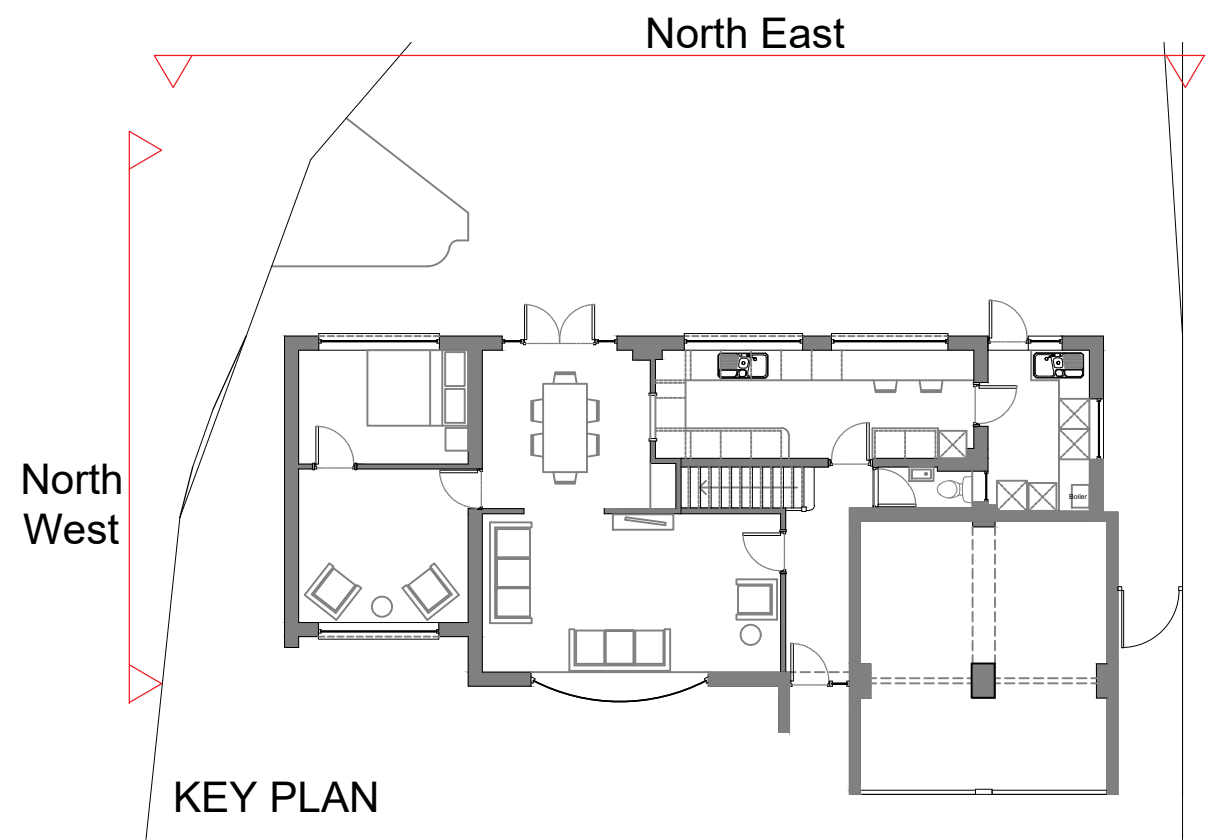


Front / South West Elevation 1:50@A1

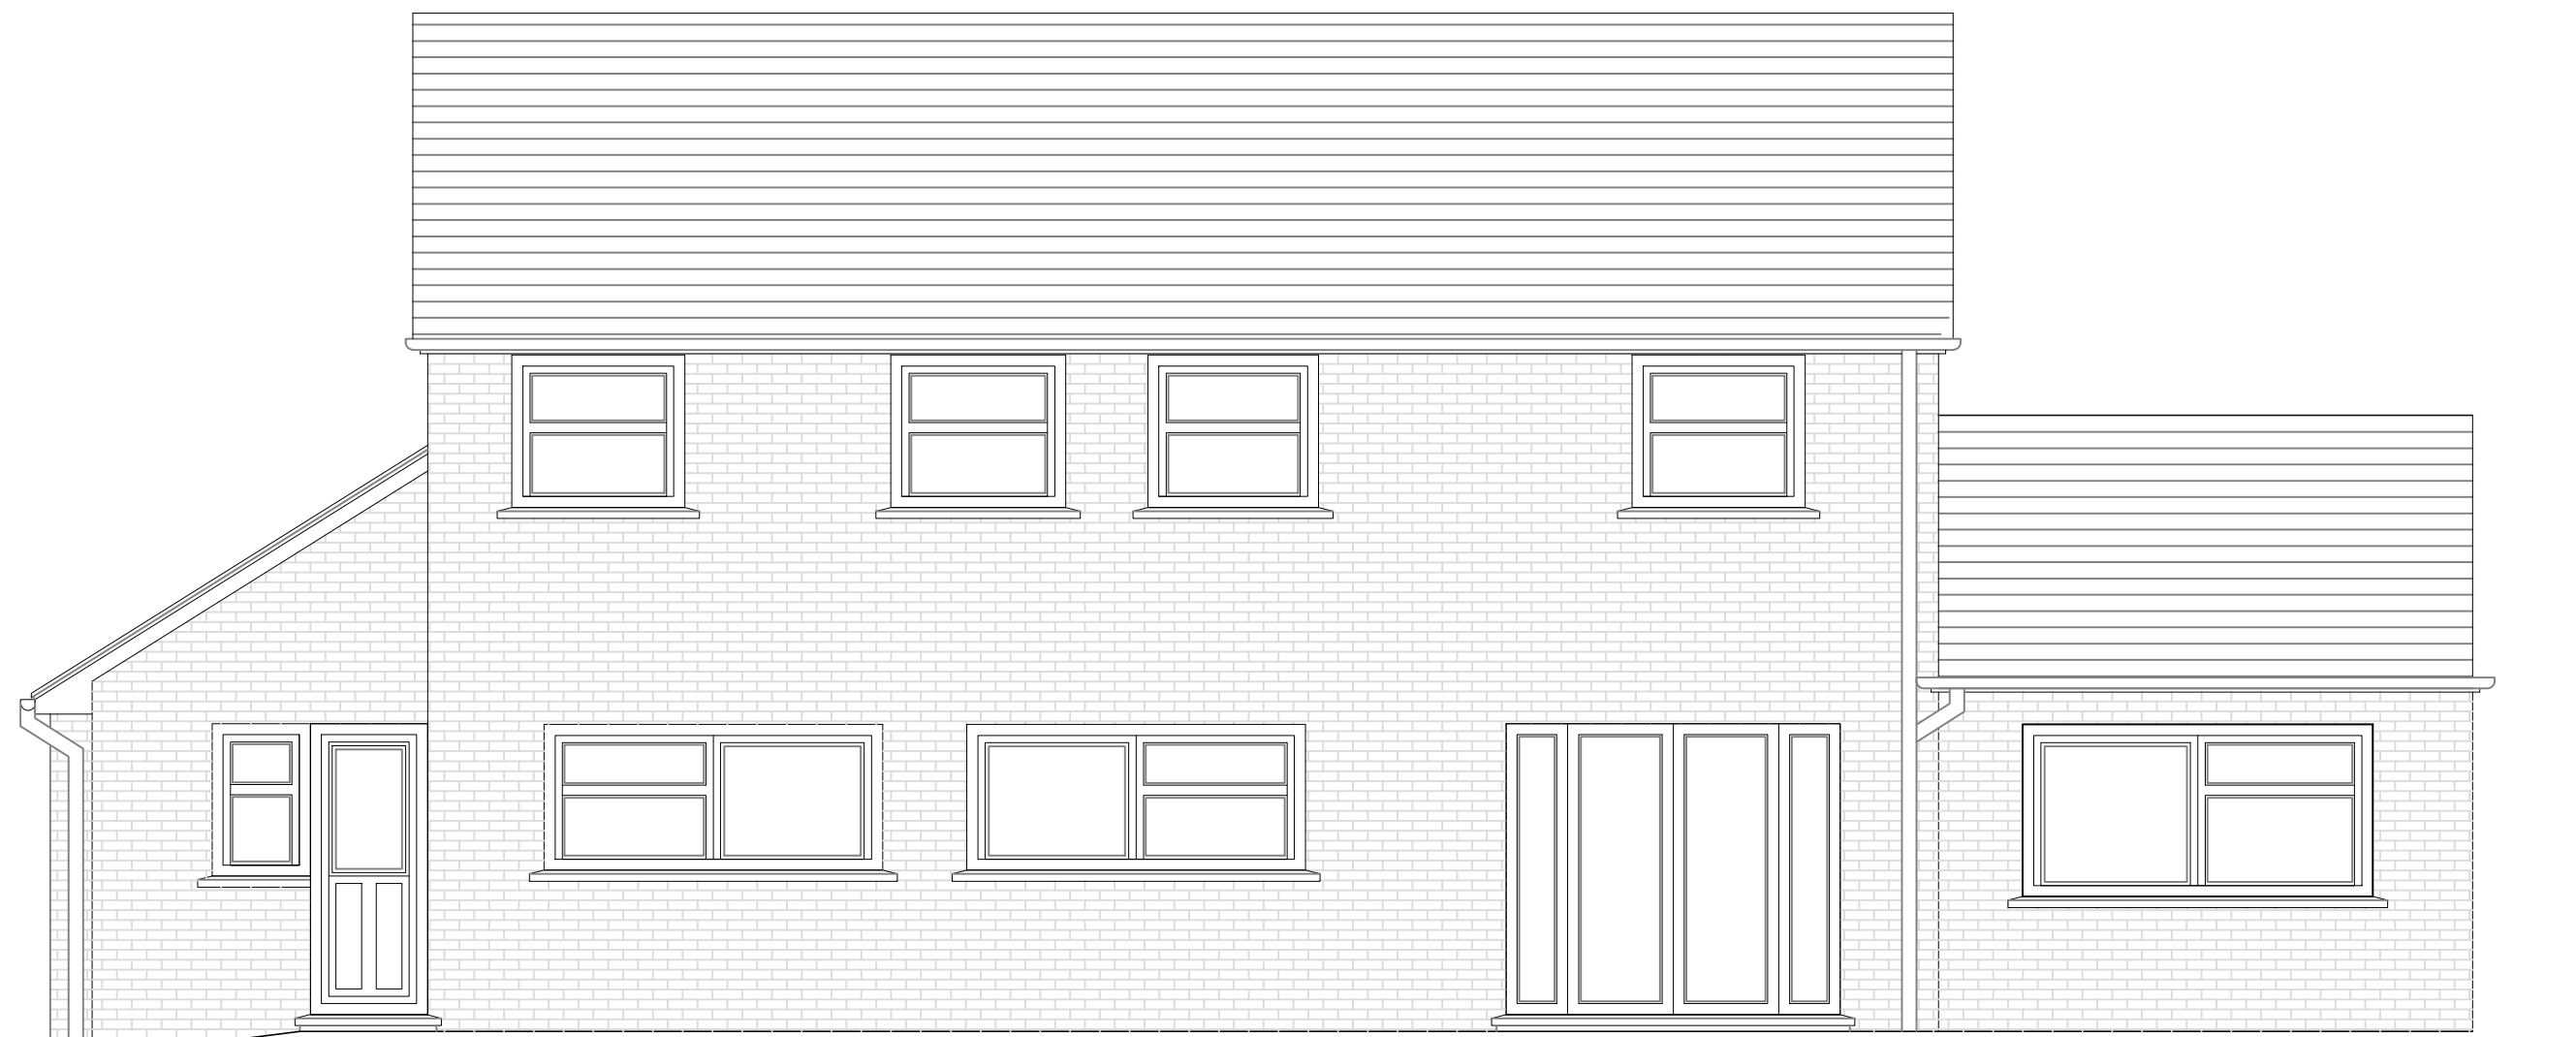

Rear / North East Elevation 1:50@A1

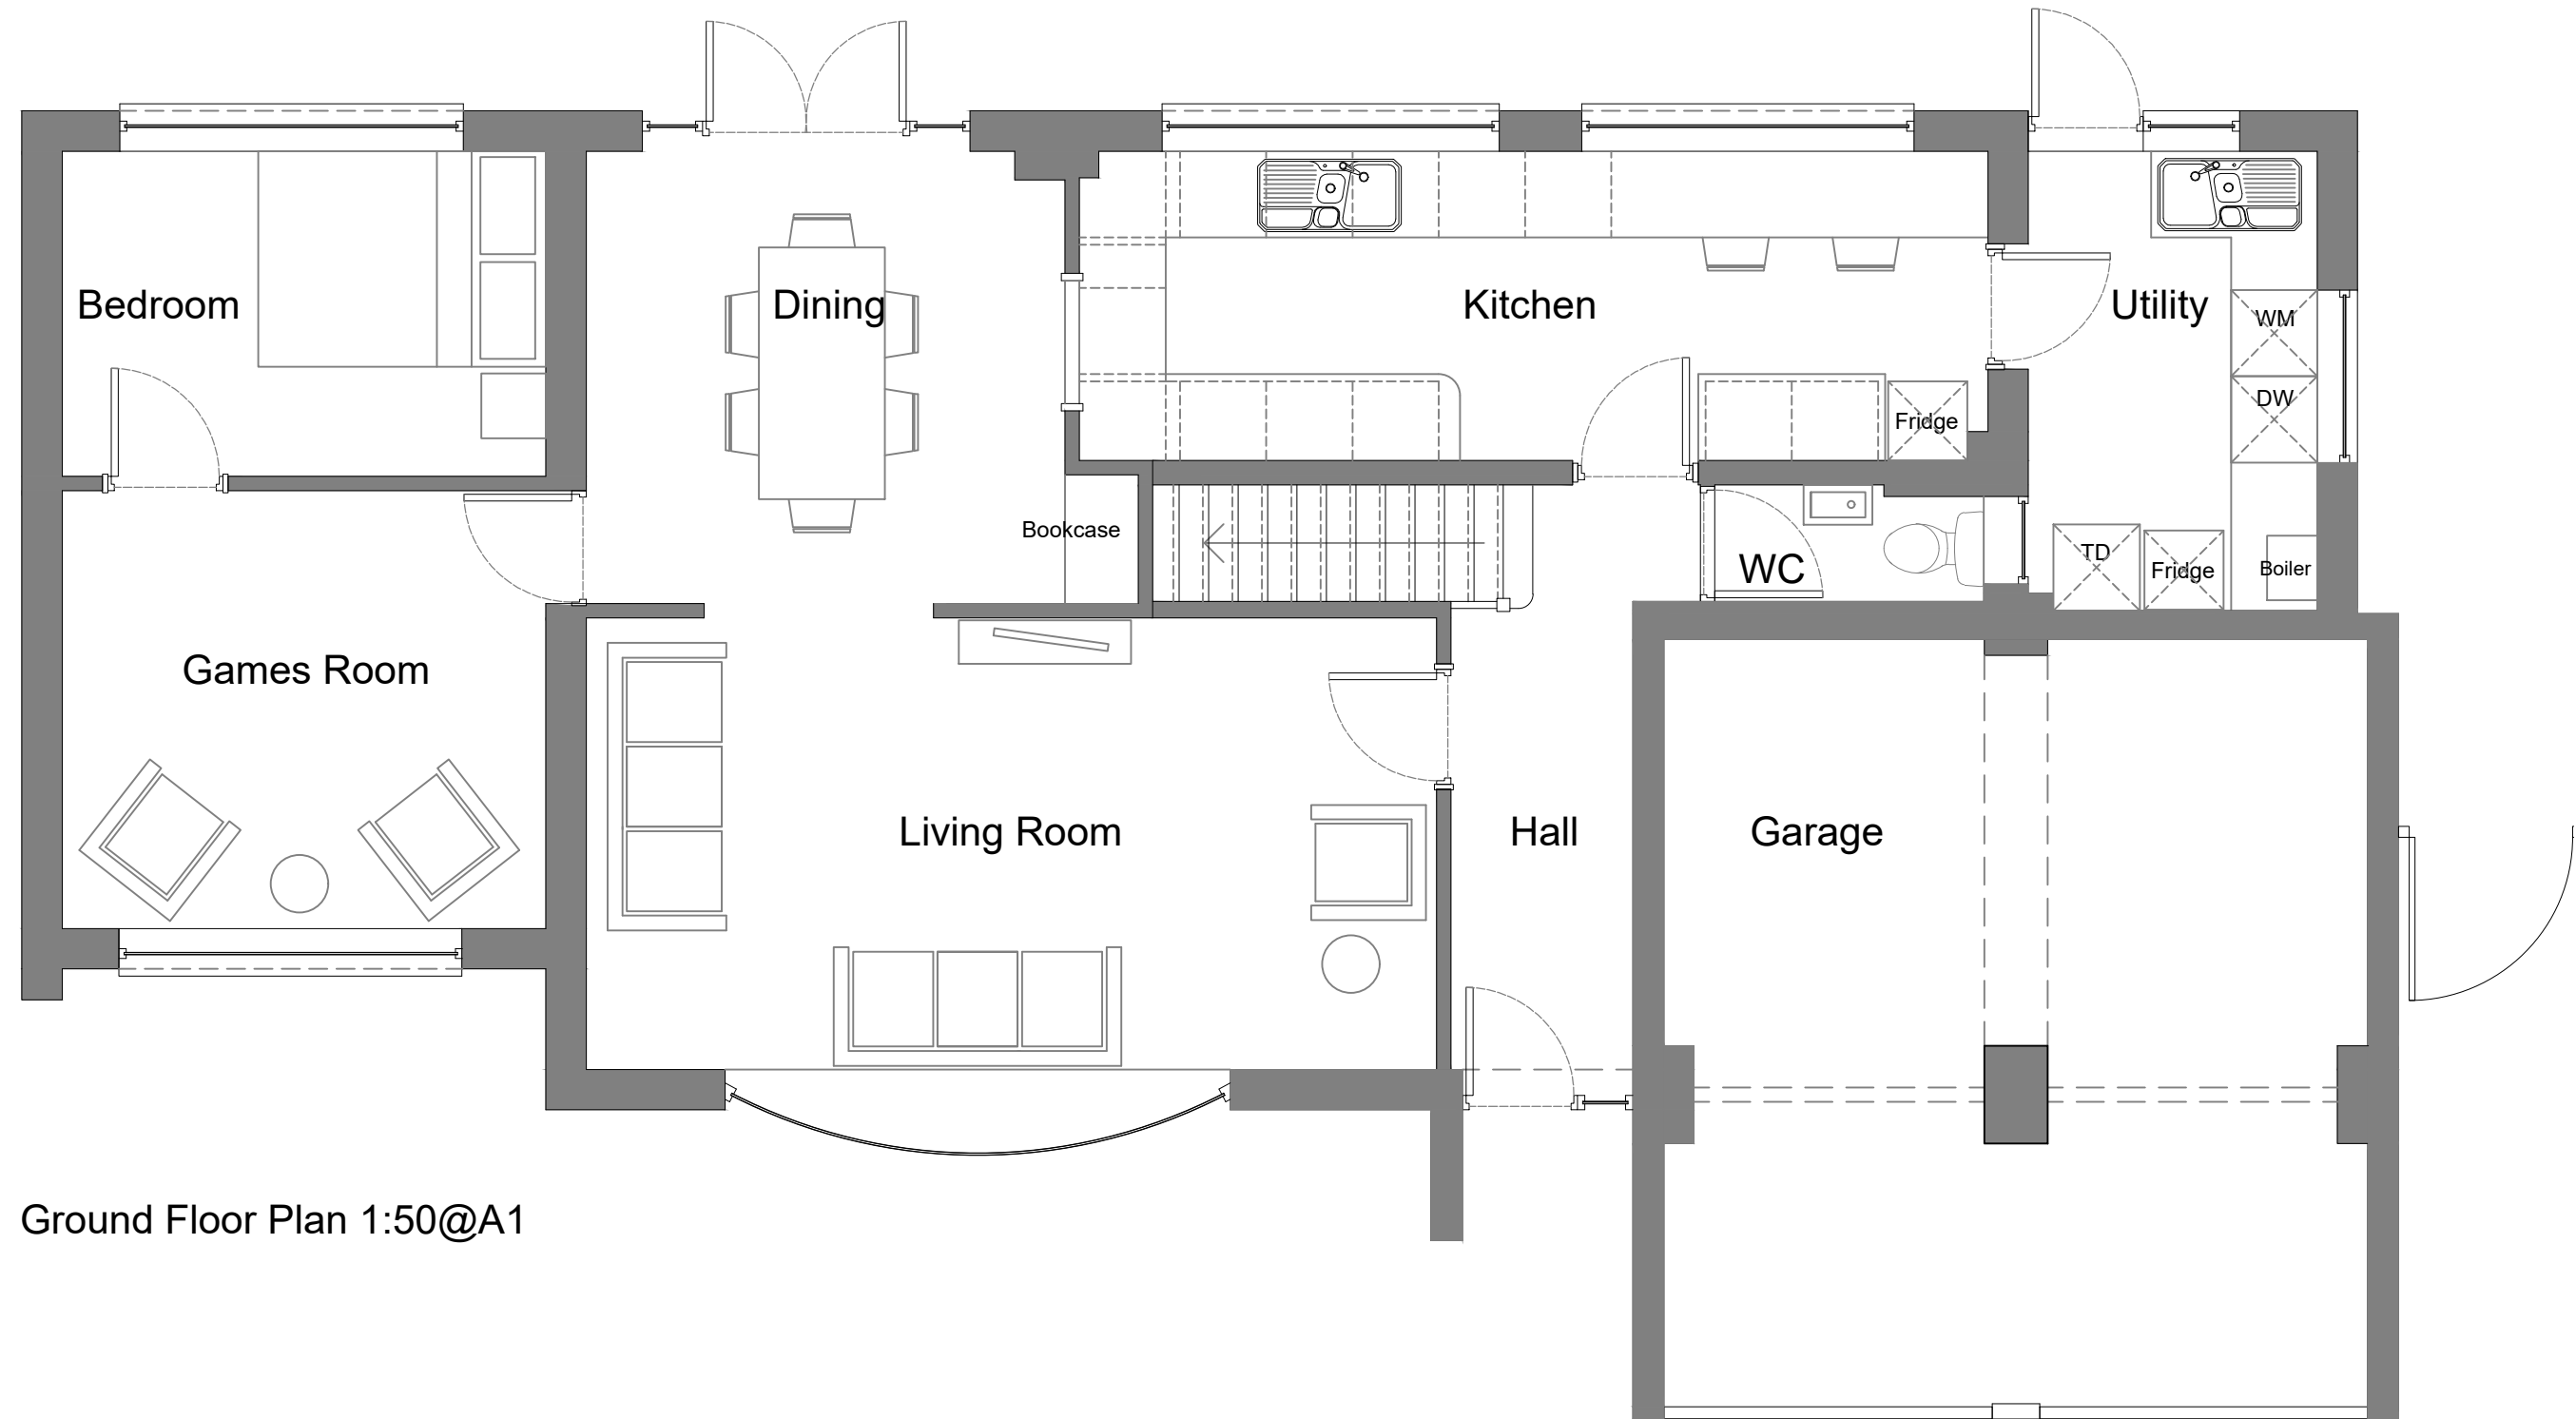


Ground Floor Plan 1:50@A1

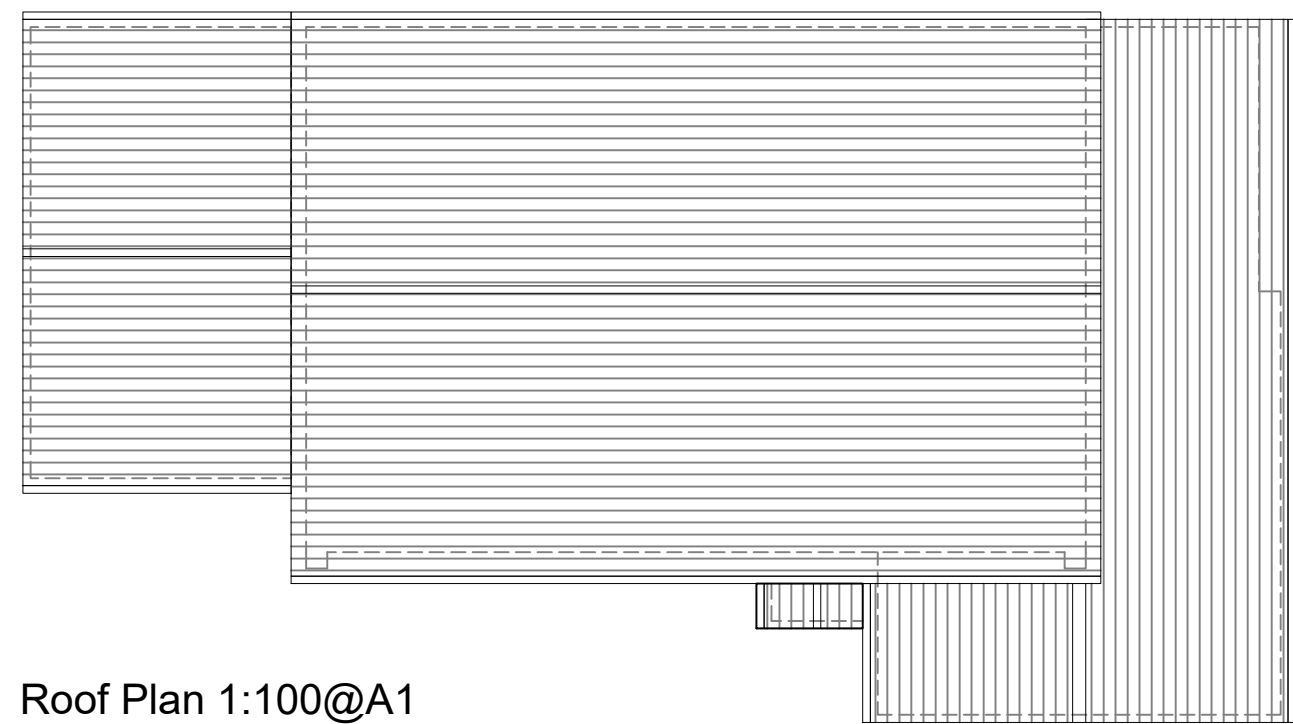

Roof Plan 1:100@A1




Side / Northern West Elevation 1:50@A1

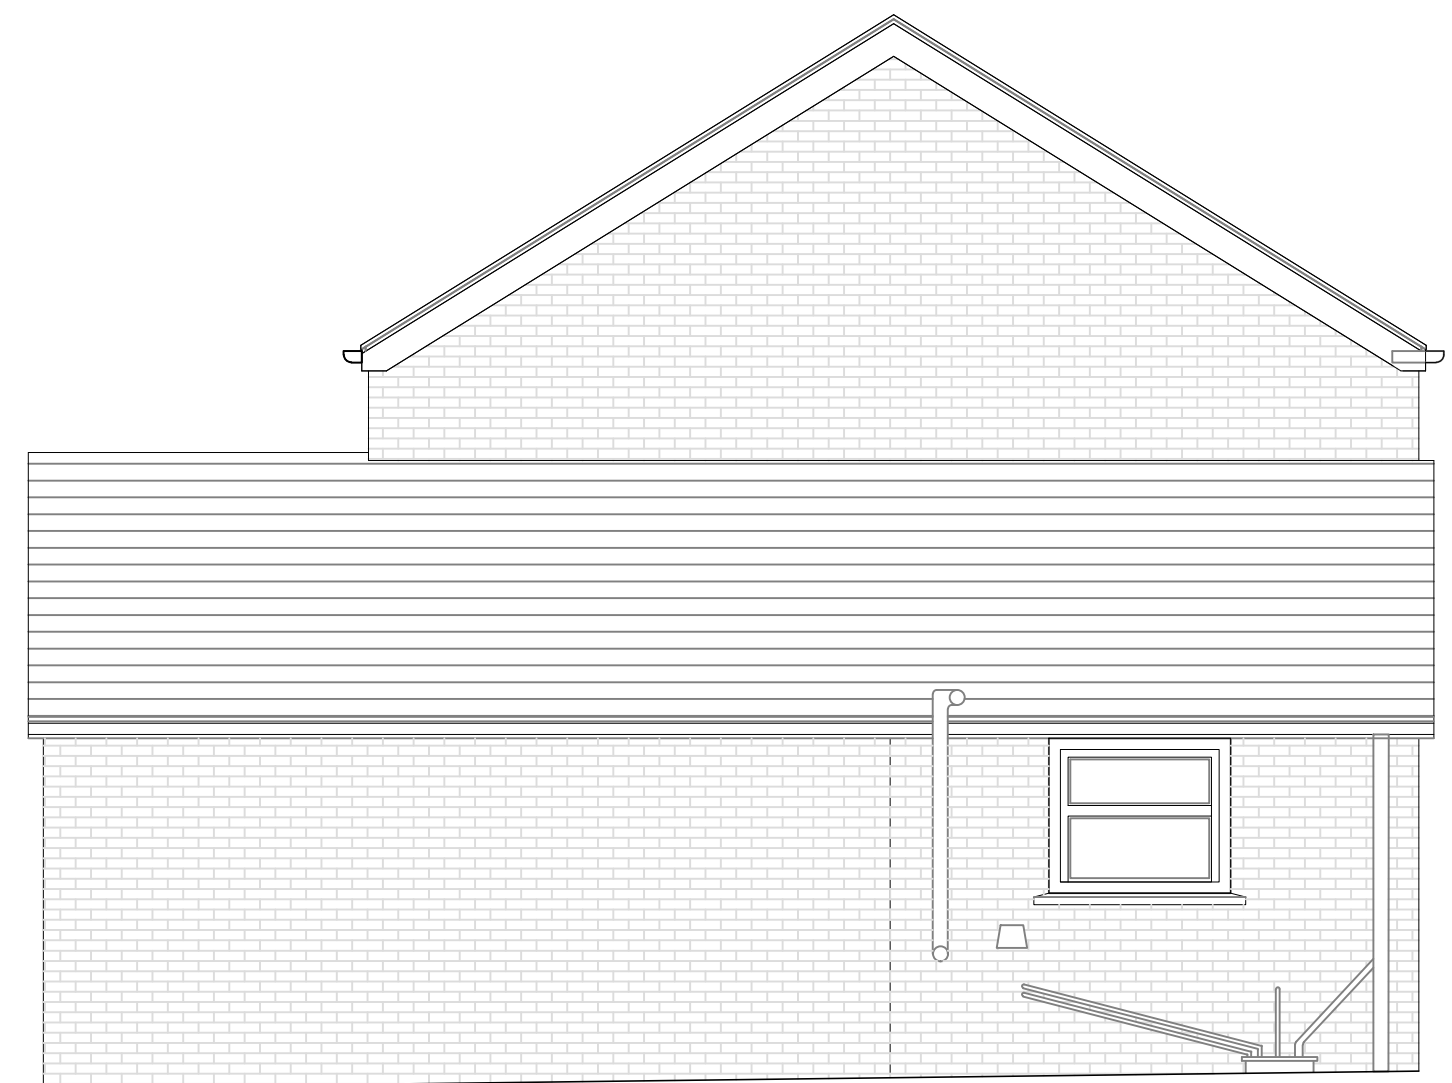

Side / South East Elevation 1:50@A1

Note
Dimensions to be checked prior to works starting.
Any discrepancies to be reported to the Architect.
Drawing for Feasibility issue only

 

NOTES
Do not scale drawings dimensions govern. All dimensions to be checked on site. Drawing to be read in conjunction with all consultants information. Any discrepancies to be reported to Architect. LUPA does not take responsibility for legal boundary lines and advises a specialist should produce a separate drawing. DWG files are issued for information only use PDF for records
Copyright of this drawing is held by LUPArchitecture Ltd. Not to be used for any purpose without consent.
LUPARCHITECTURE Ltd. ©Copyright

Rev	Description	Dr	Ch	Date
00	Client issue prior to Planning Sub	LUP		24.01.22

Rev	Description	Dr	Ch	Date

Client
D.GILLINGHAM
&
Z.WOODHOUSE

Project
1 WOODLANDS GROVE
RG4 6NB READING
SINGLE STOREY
REAR EXTENSION

Title
PLANNING
EXISTING PLANS & ELEVATIONS

LUPARCHITECTURE Ltd.
103 Mayfield Drive Caversham, RG4 5JR
+44 (0) 7777470630
lupa@luparchitecture.com

Date	Drawn	Checked	Scale
JUNE 2021	LUP	LUP	1:50&1:100@A1
Job No.	Drawing No.	Revision	
2169	007	00	