


NOTES
For use in the precise named location only.


Copyright reserved by Pitch, Architects Limited

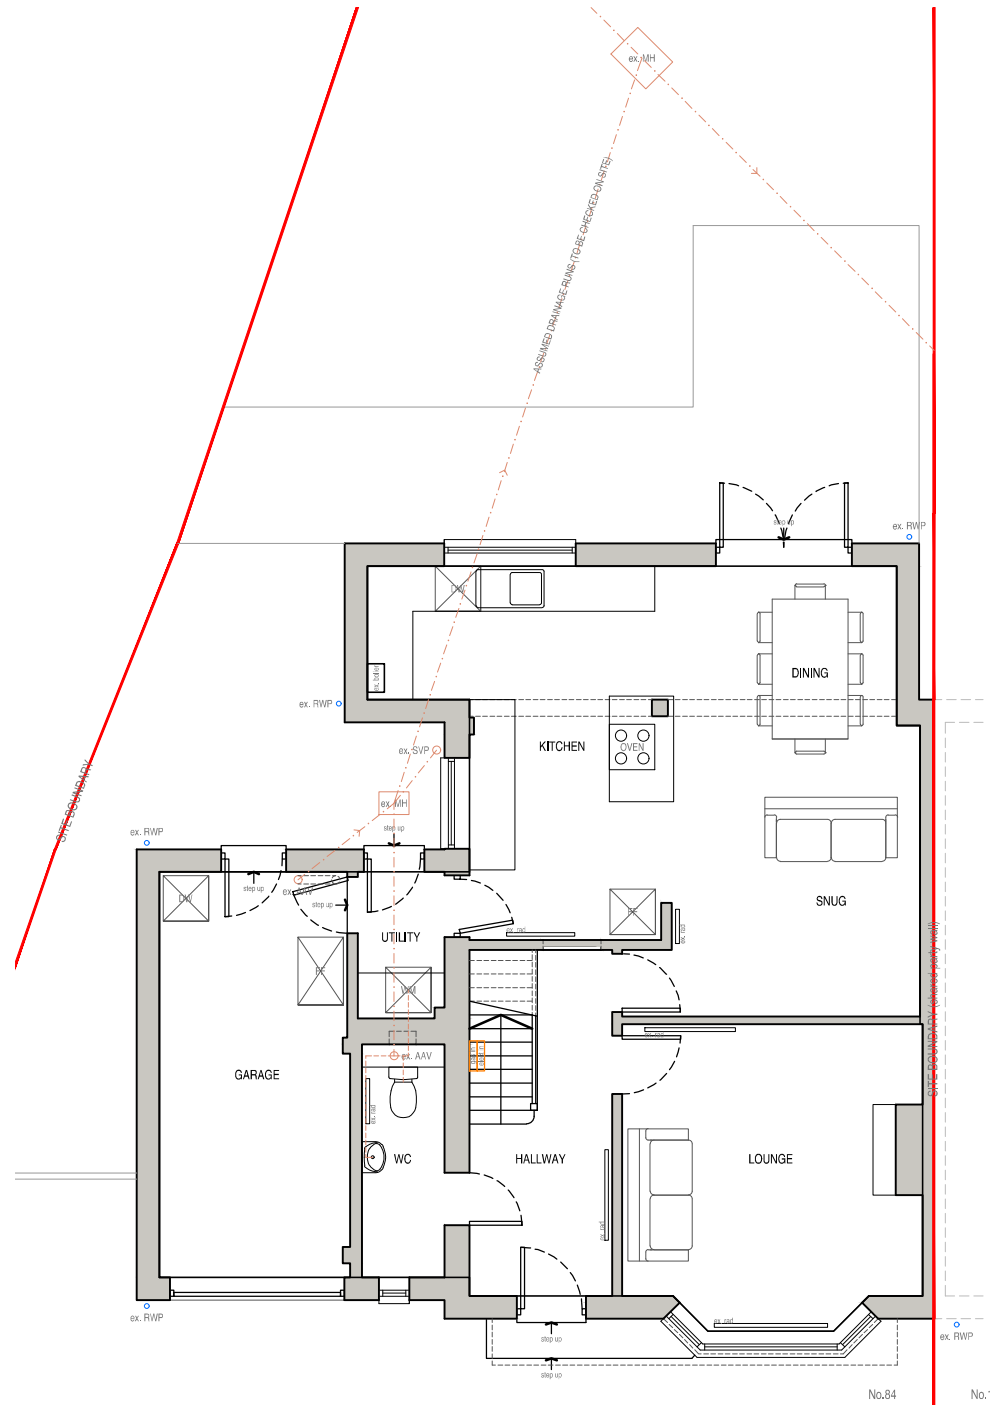


GROUND FLOOR PLAN

GIFA

ex. GF - 82.4 m2 (886.9 ft2)
ex. FF - 67.4 m2 (725.5 ft2)
ex. TOTAL - 149.8 m2 (1612.4 ft2)

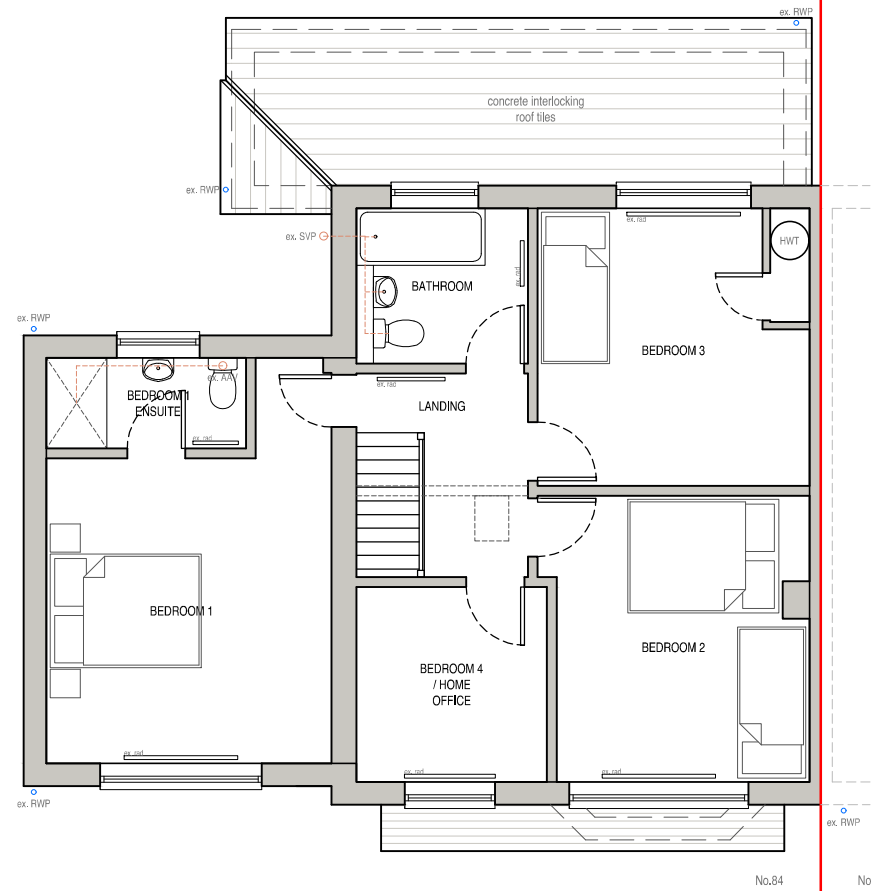

FIRST FLOOR PLAN

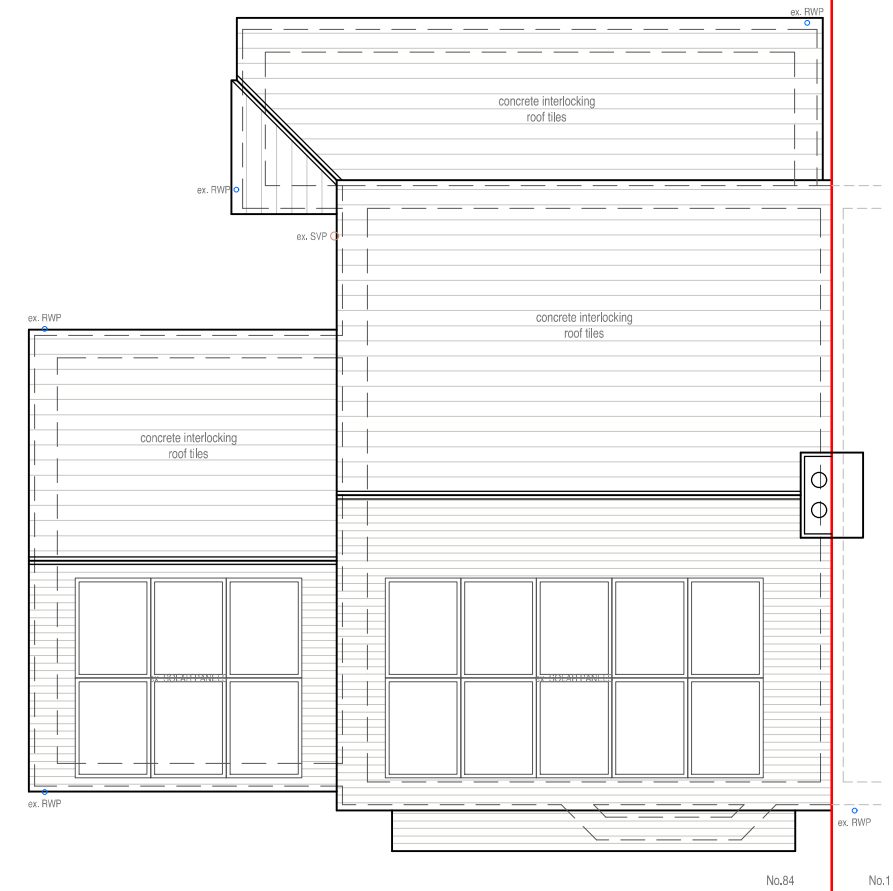

ROOF PLAN



Scale Bar (1:100)



Rev - Date - Revision -

pitch.
ARCHITECTS

a. 1 Chiltern Court,
37 St.Peter's Avenue,
Caversham,
Reading,
RG4 7DH
t. 0118 948 4618
e. info@pitcharchitects.co.uk
w. www.pitcharchitects.co.uk

Project Title
**Proposed Alterations
to
84 Woodcote Way,
Caversham,
RG4 7HP**
Client Name
Mr & Mrs Warren

Drawing Title
Existing Floor Plans
Drawing Scale
1:100 @ A3
Date
May 22
Status
Planning
Drawn/checked
KM/KM
Rev

Drawing Ref
22004 - SU - 002 -

© Pitch, Architects Limited