


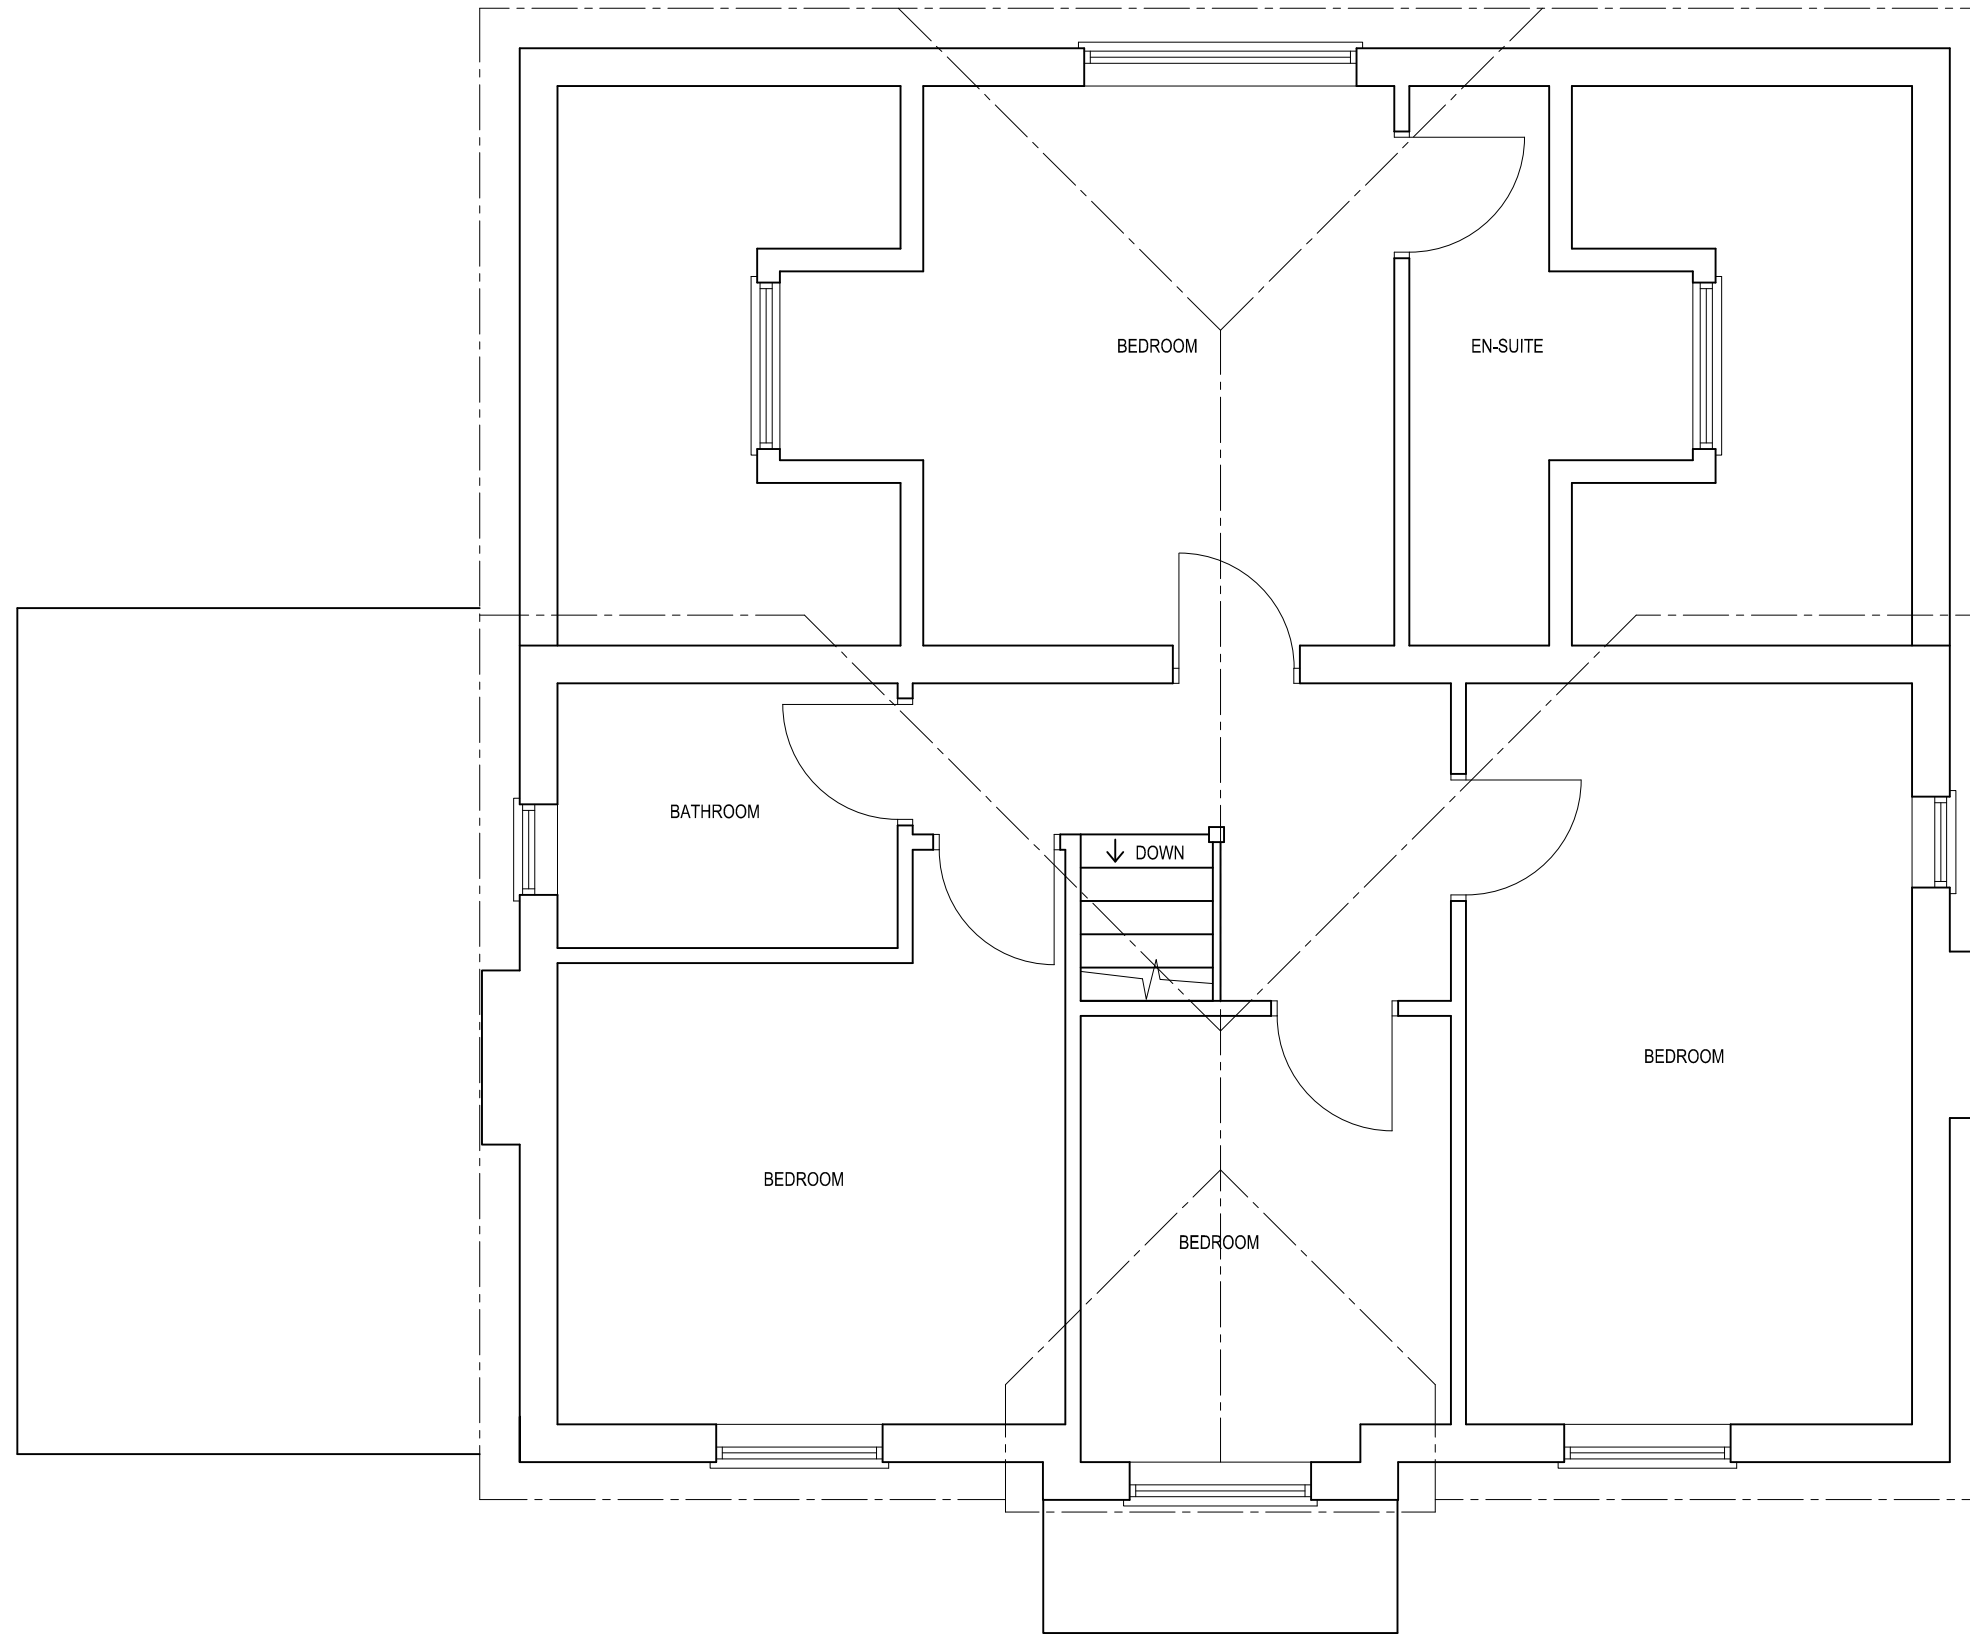

EXISTING FIRST FLOOR PLAN



PROJECT: 107 PEPPARD ROAD
EMMER GREEN
READING
RG4 8TR

DRAWING TITLE:
EXISTING FIRST
FLOOR PLAN



CREATIVE DESIGN
& STRUCTURE

UNIT 1, HENSON HOUSE, NEWTOWN ROAD
HENLEY-ON-THAMES, RG9 1HG
TEL: 01491411922

DRAWN: ER
SCALE: 1:50 @ A3
DATE: AUGUST 2021
STATUS: PLANNING

DRAWING NO.	REV.
31321-02	