


Notes
This drawing is prepared solely for design and planning submission purposes. It is not intended or suitable for either Building Regulations or Construction purposes and should not be used for such.
To be be read in conjunction with all other relevant documentation and drawings.
Express Planning to be immediately notified of discrepancies.
All dimensions to be cross-checked on-site prior to manufacture and construction.
Express Planning accepts no liability for any expense, loss or damage arising from any variation made to this drawing or in the execution of the work.
Copyright belongs to Express Planning Ltd.

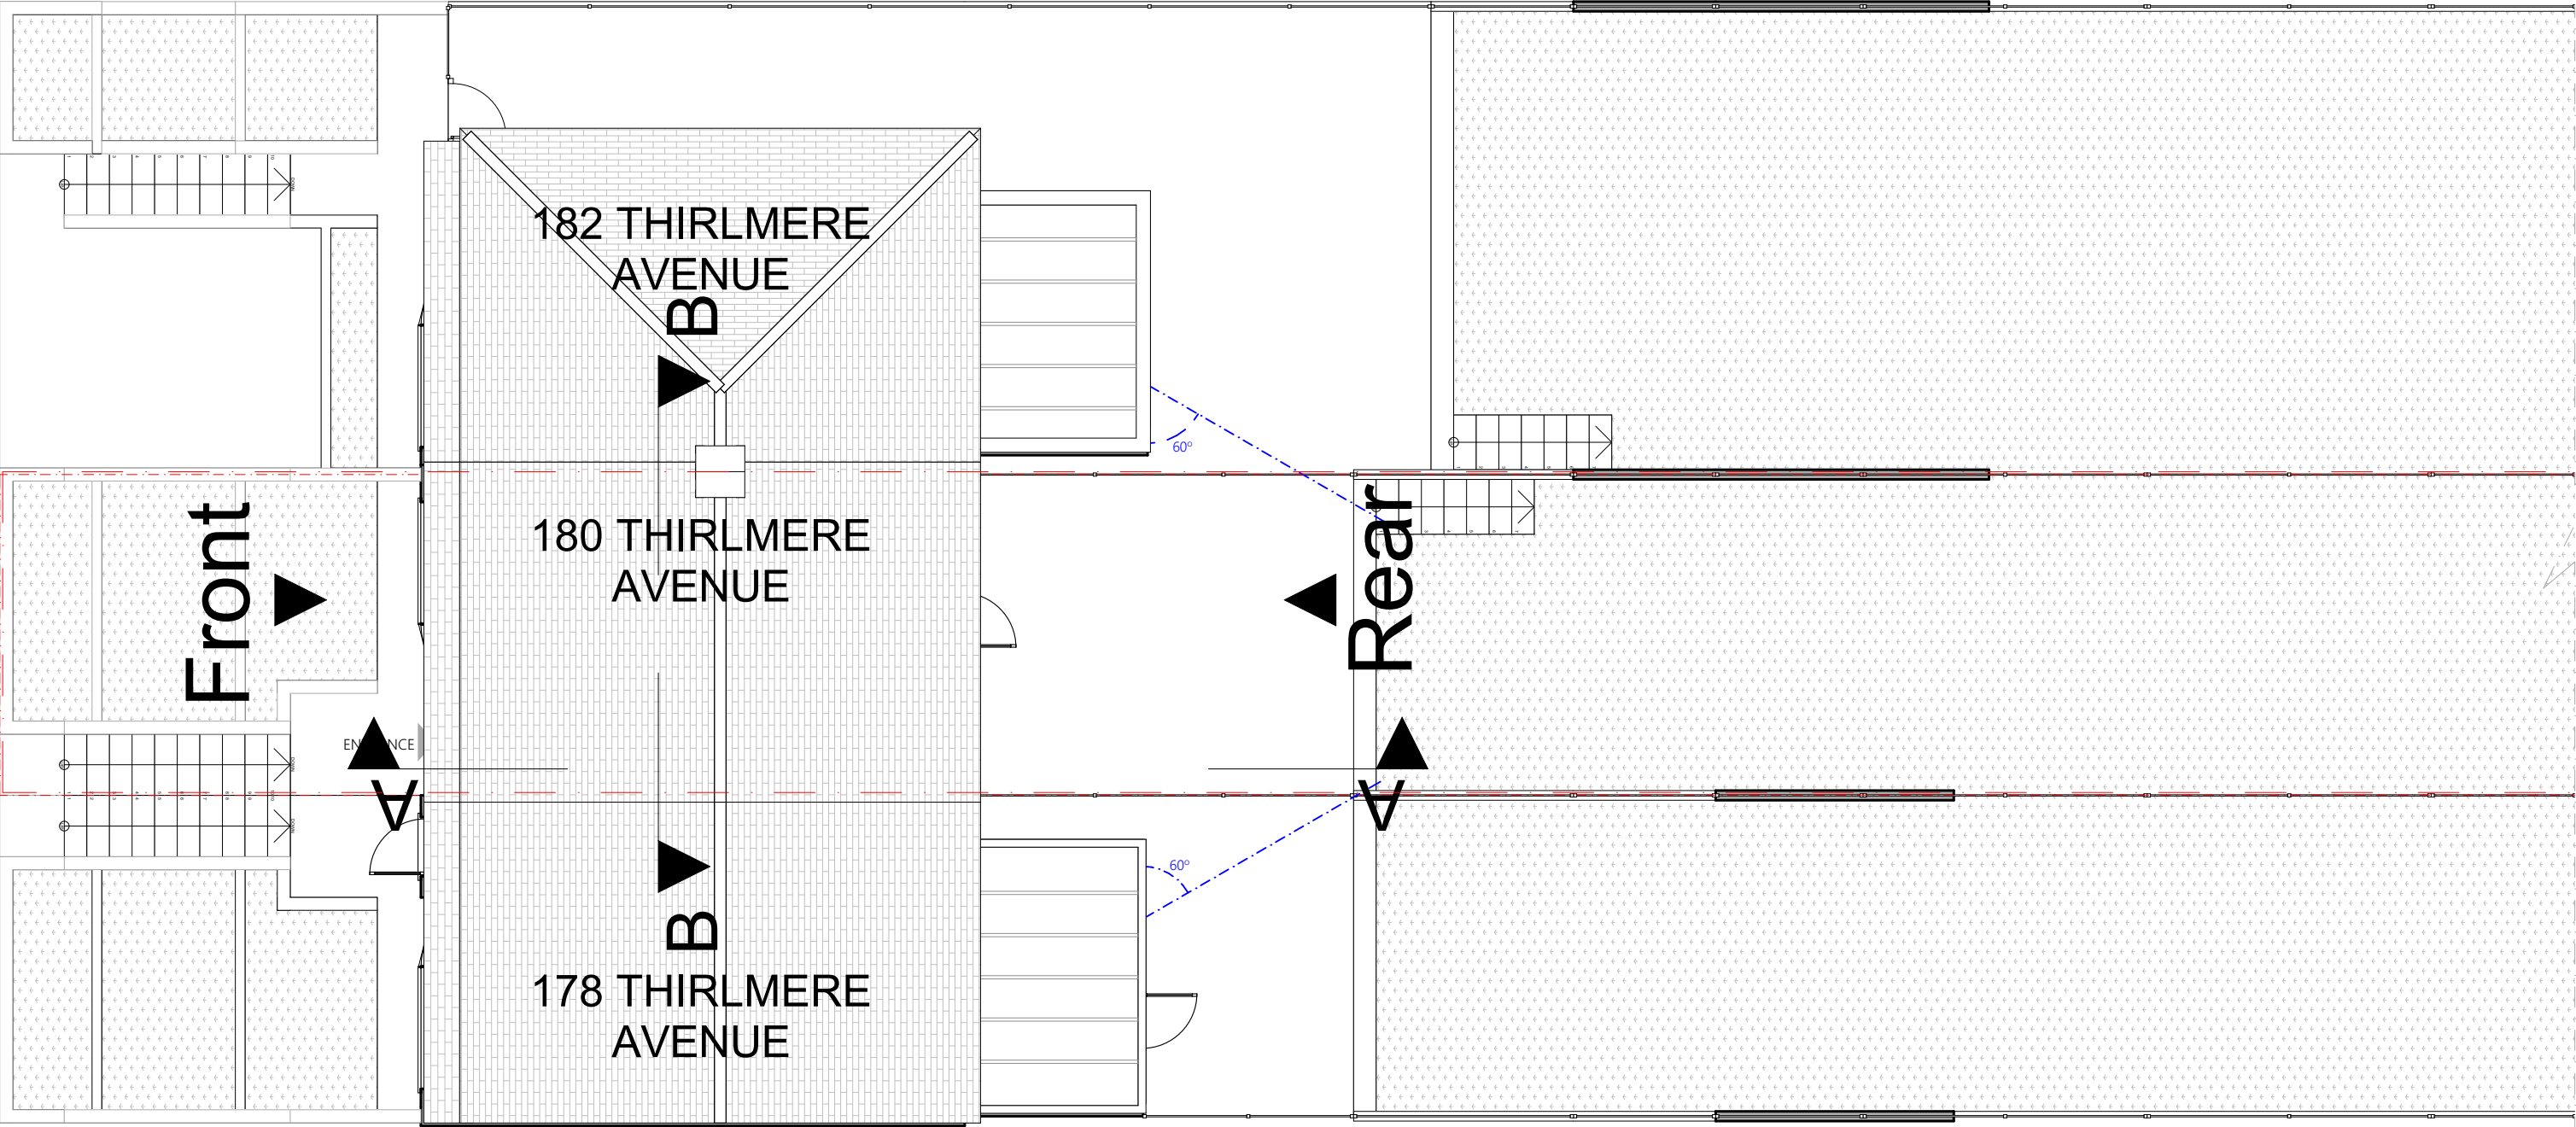

Existing Site Plan
Scale: 1:100



Status
S0

Scale @ A3
1:100

Project No:
146-RG306XJ

Purpose of Issue
Planning

Date
01 December 2022

Originator
Express Planning

Checked by
MA

Project Address
**180 Thirlmere Avenue, Tilehurst,
Reading, RG30 6XJ**

Project Description
**Erection of a single-storey (4.5m deep-
2.65 m high) rear extension**

Layout Title
**Existing Site
Existing Site Plan**

Drawing Number
project | originator | zone | level | type | role | number | rev
**146- - GA - ZZ - XX - DR -N/A- 100100
RG306XJ**