




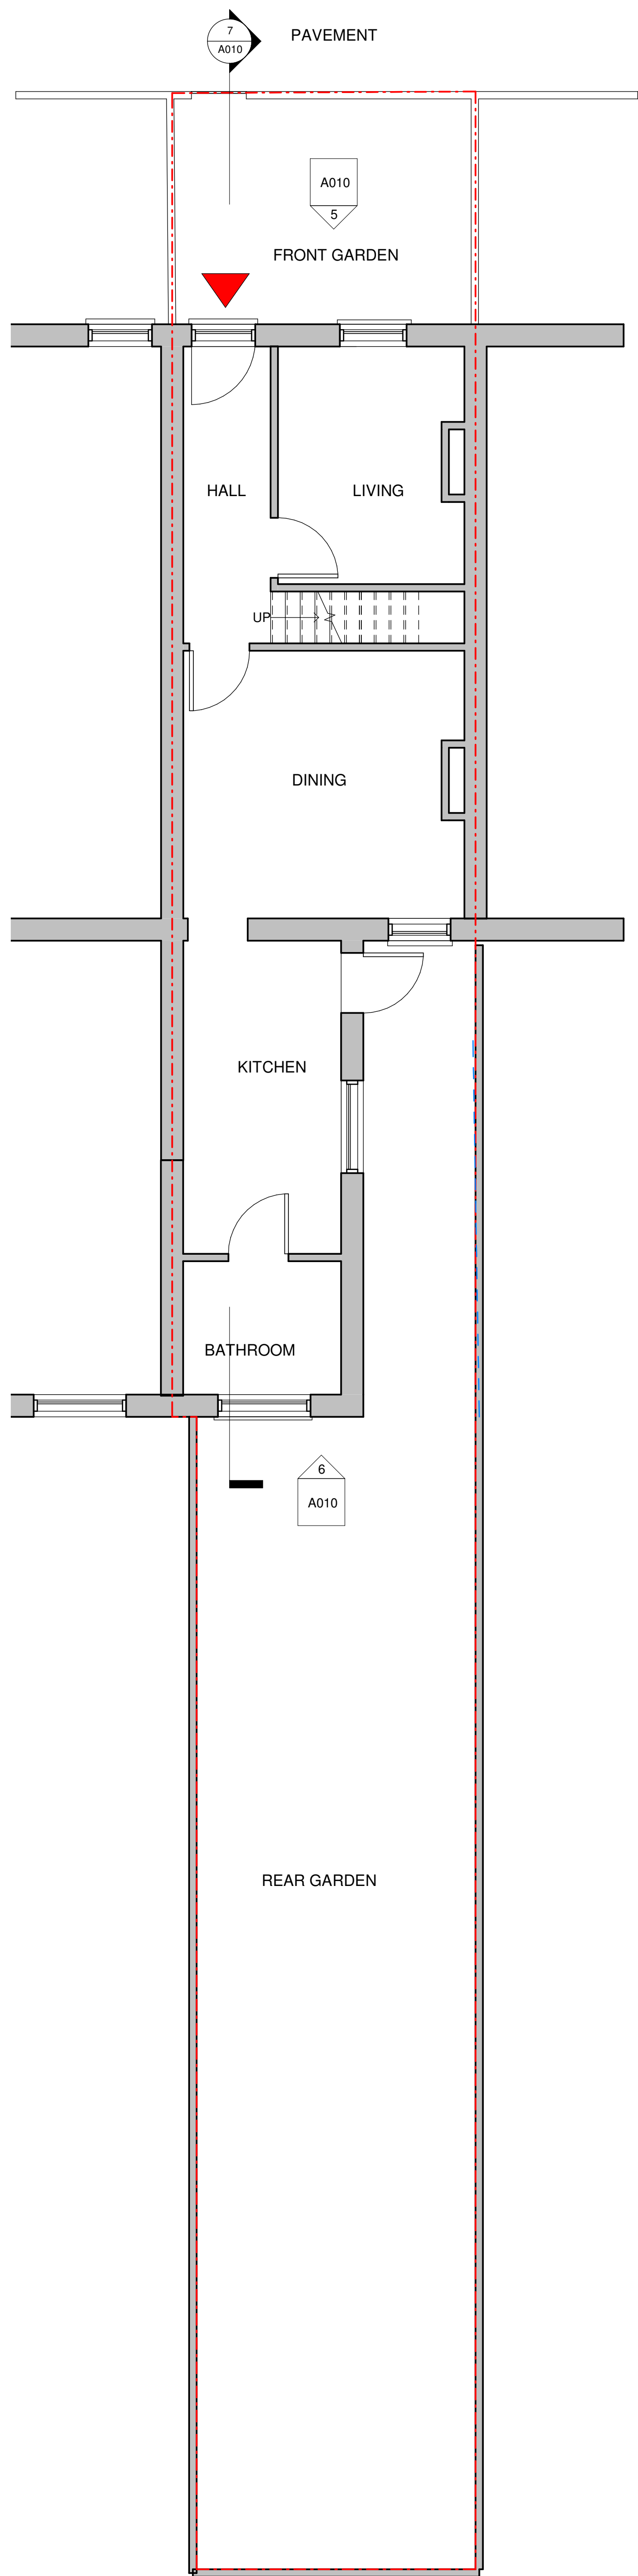

1 Existing GF Plan
1 : 50

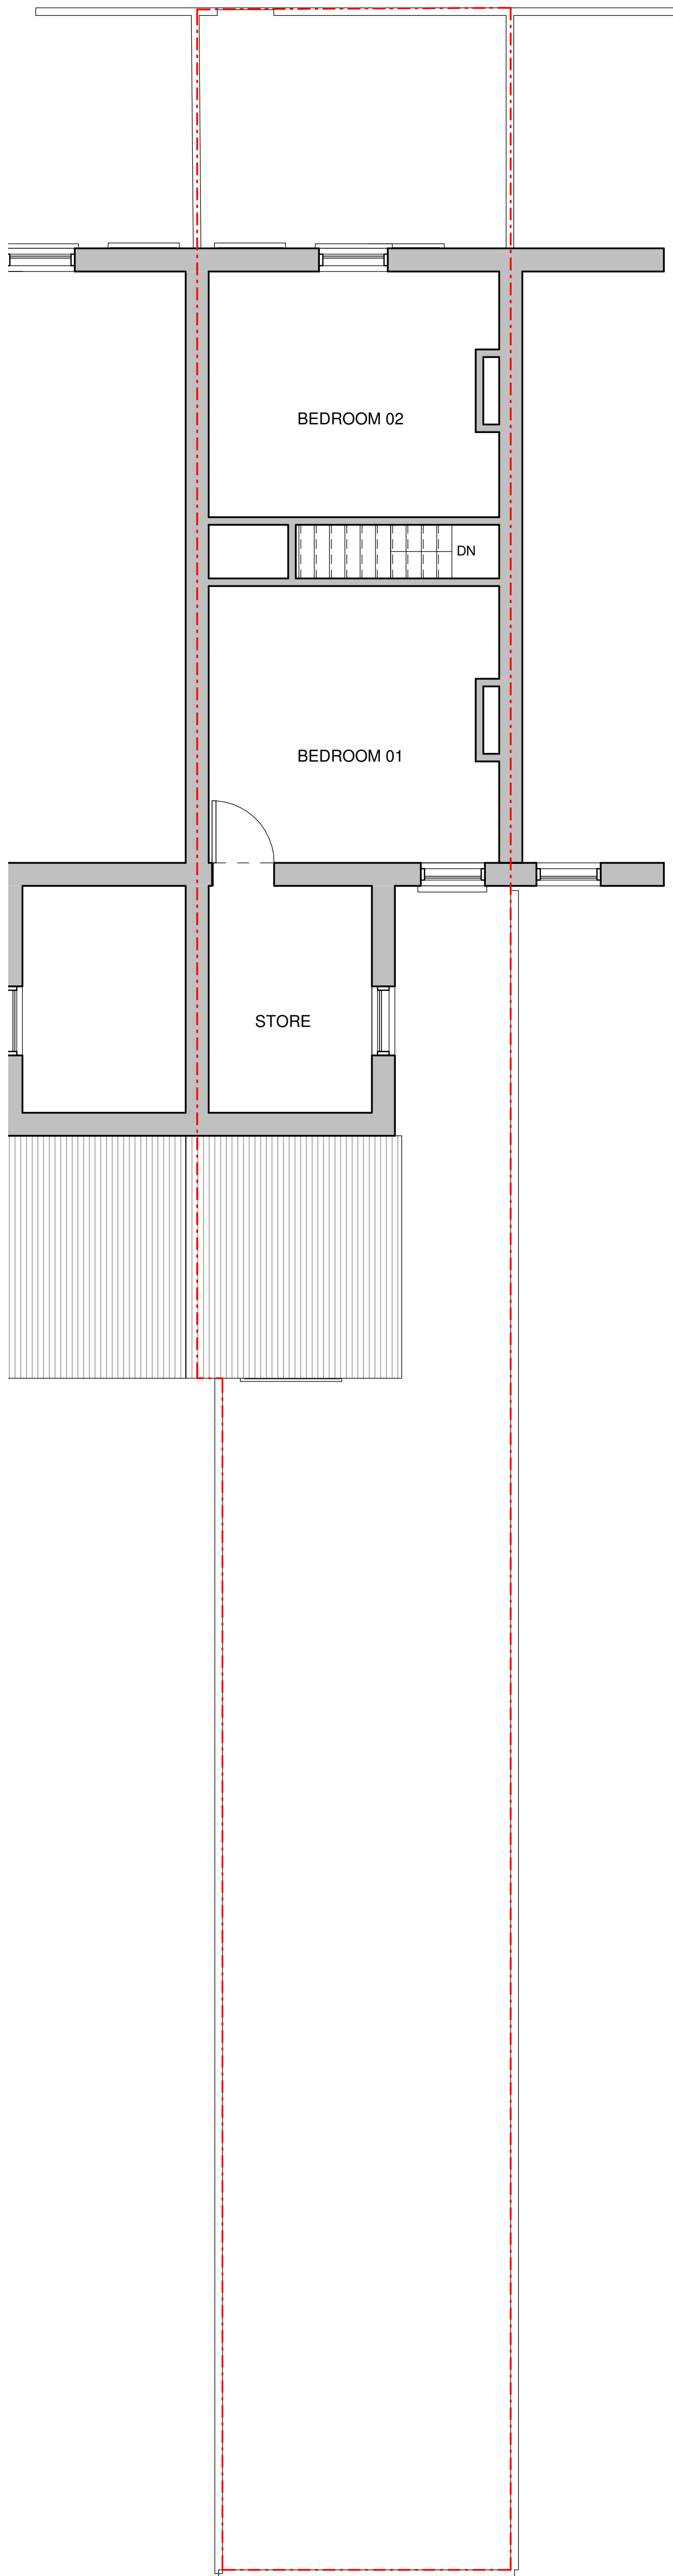

2 Existing 1F Plan
1 : 50

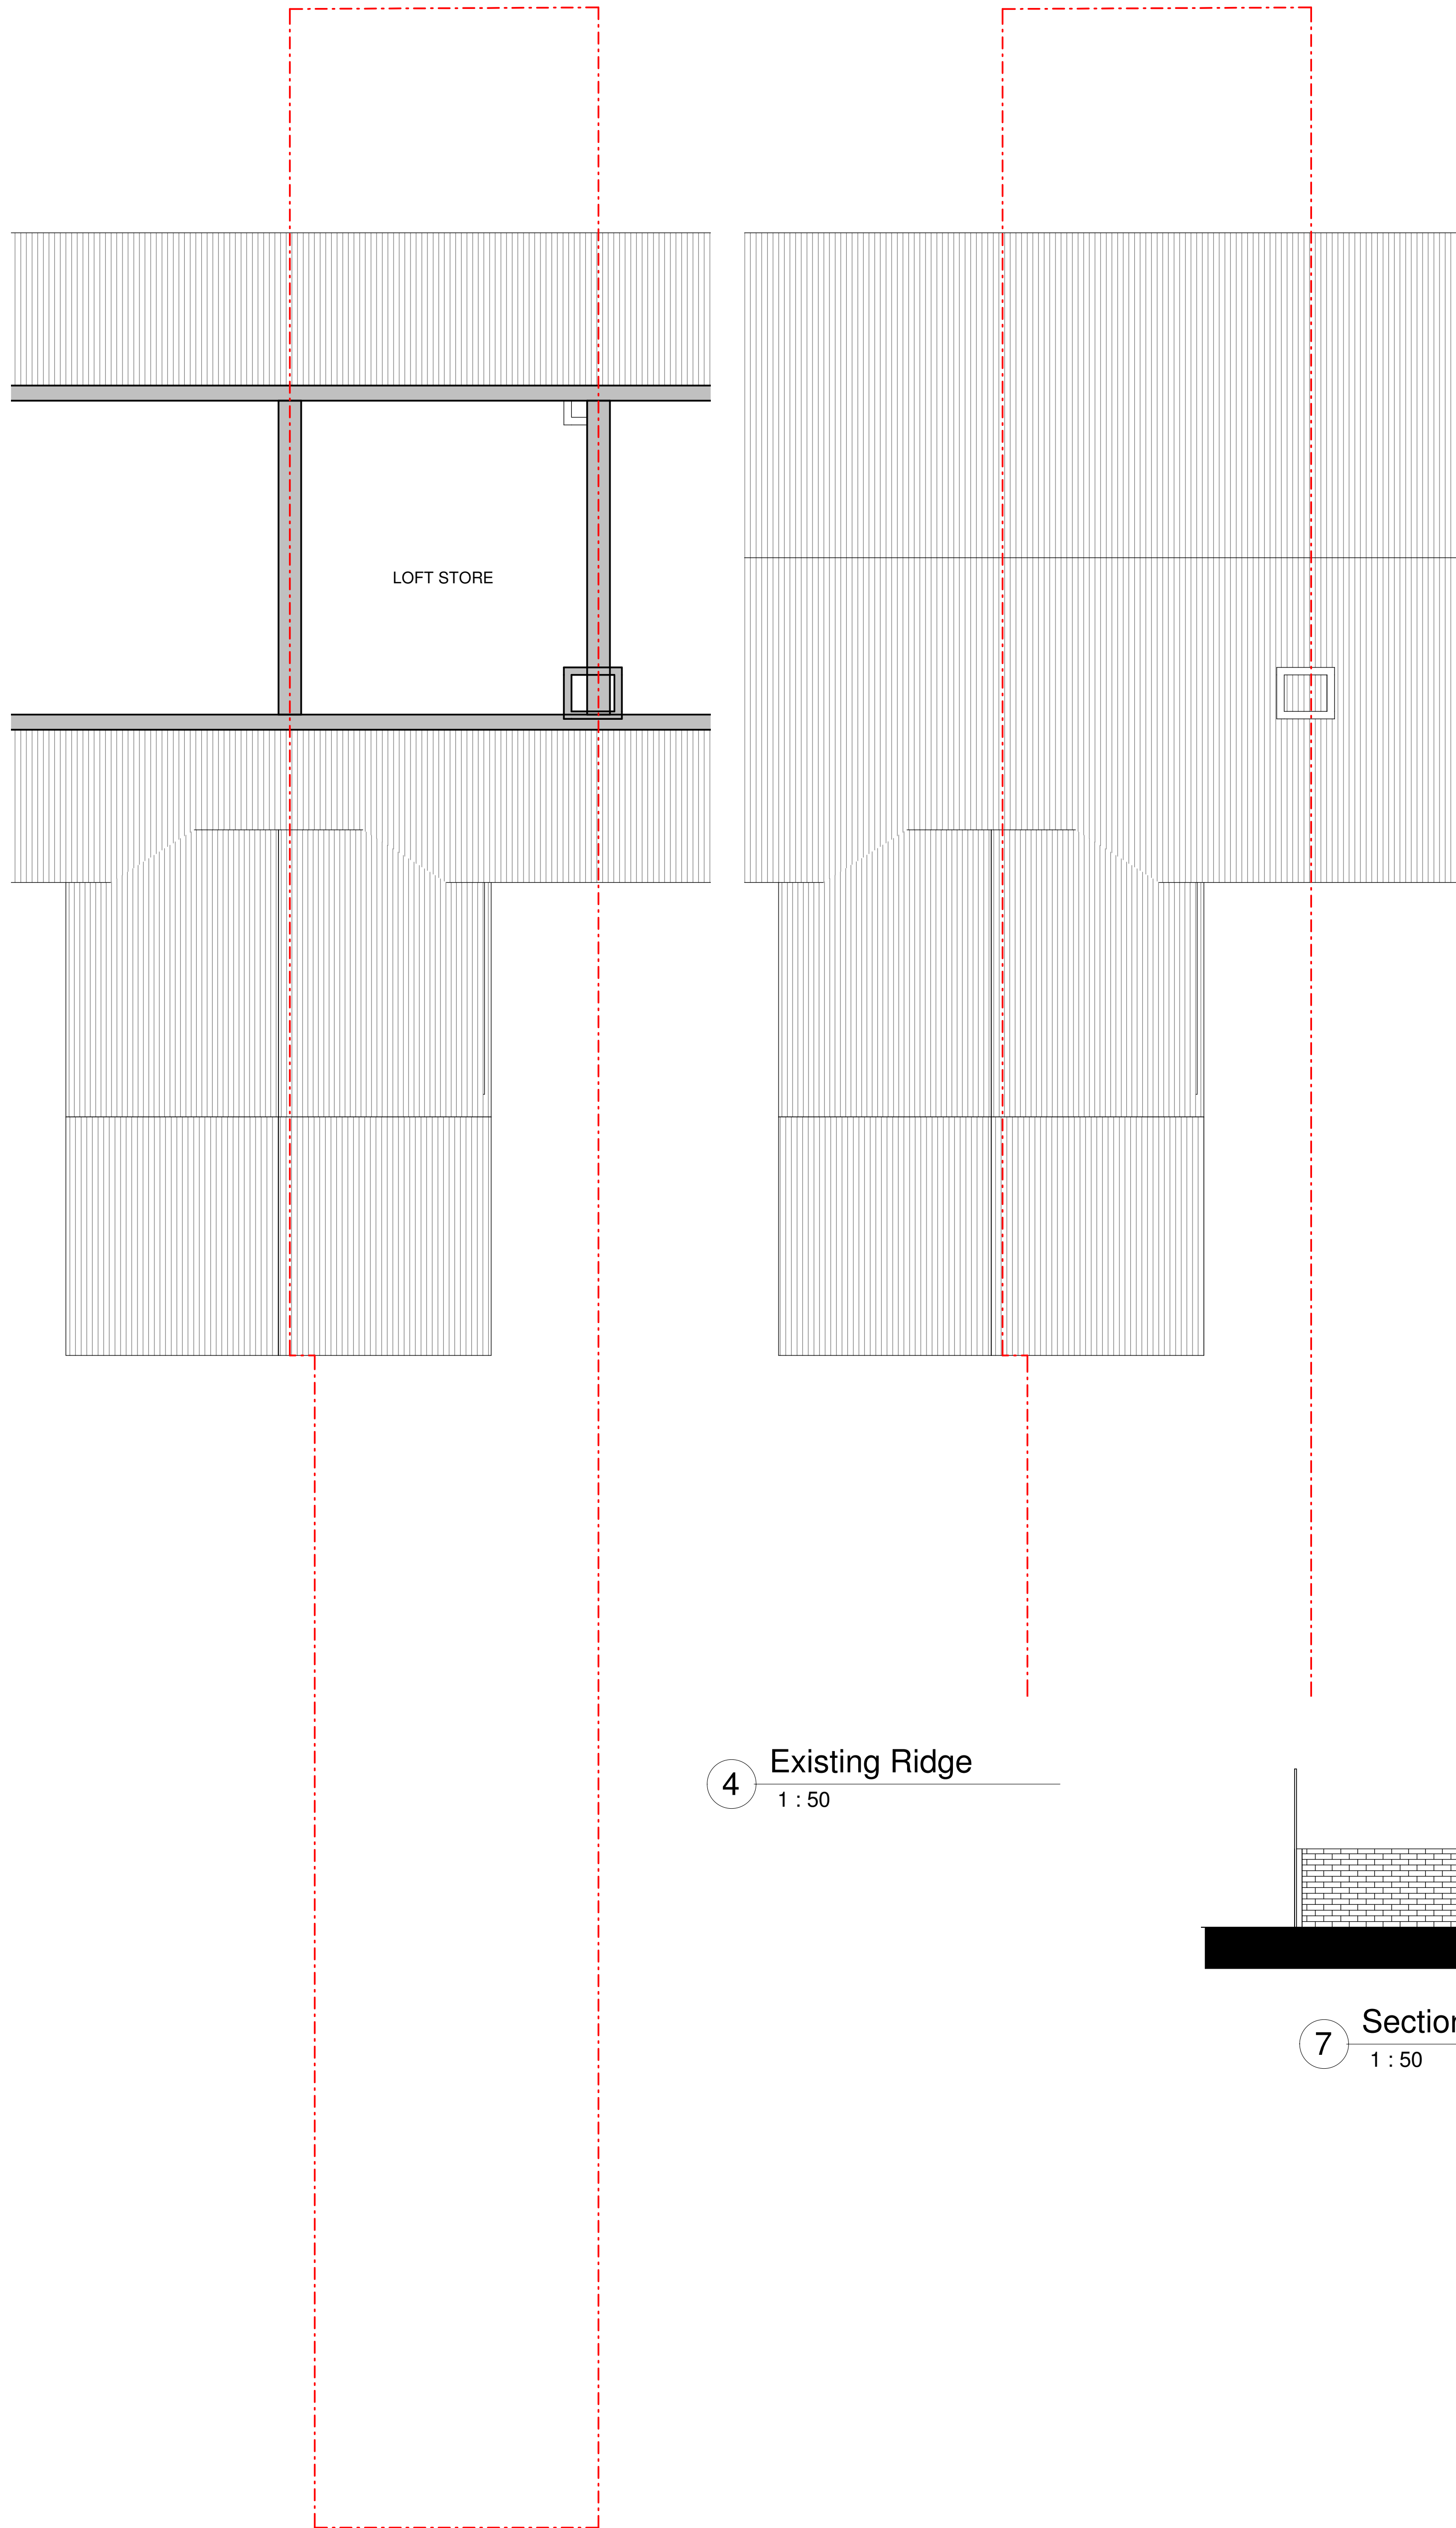


3 Existing Loft
1 : 50


4 Existing Ridge
1 : 50



5 FRONT ELEVATION
1 : 50

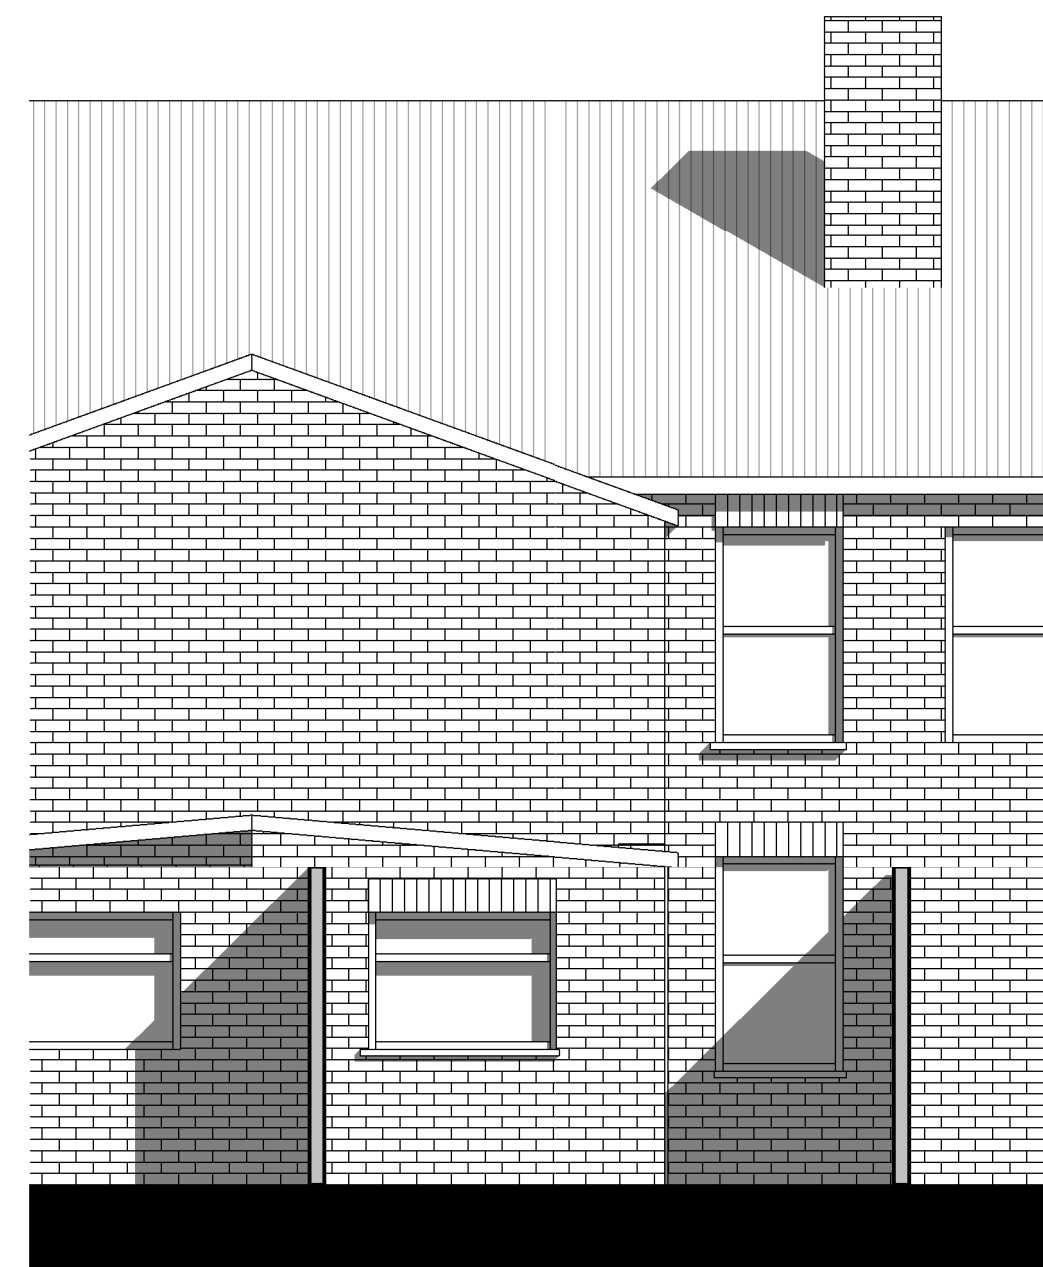


6 REAR ELEVATION
1 : 50

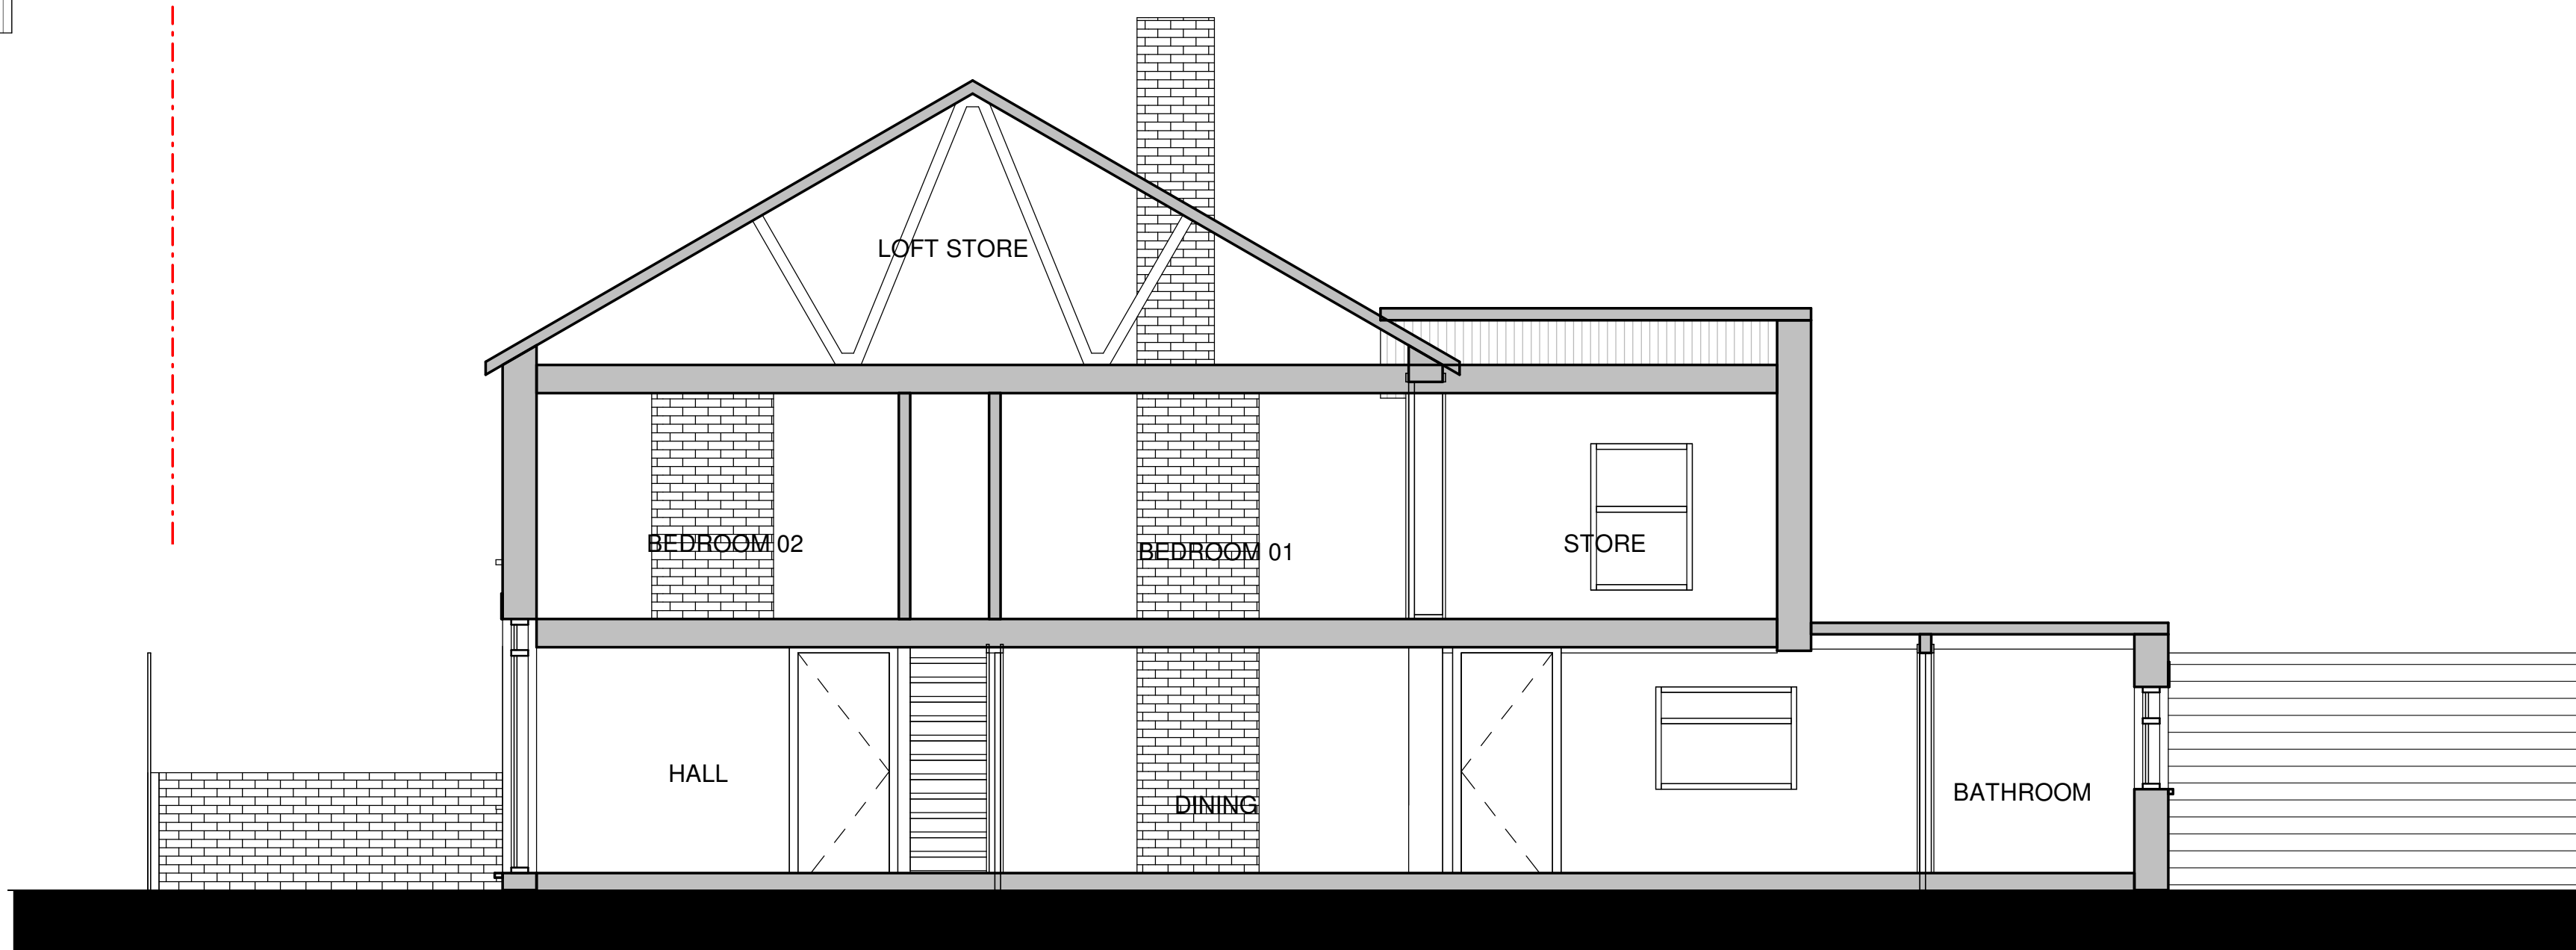

7 Section 5
1 : 50

General Notes:
1. Issued for planning purposes only.
2. Do not build from this drawing.
3. All dimensions in mm unless otherwise stated.
4. All dimensions & levels are to be checked on site by the contractor.
5. All dimensions to be checked on site prior to construction or fabrication. Any discrepancies should be reported to architect immediately.
6. All work to conform to current building regulations and all current legislation.
7. All drawings are to be read in conjunction with specification and drawings by all other consultants.
8. Final legal site boundary to be confirmed by site survey and solicitor prior to contract exchange.
9. Client & contractors have full responsibility to check the drawings prior to submission.

PLAN KEY
--- SITE BOUNDARY
--- PROPOSED WORK
▲ HOUSE ENTRANCE

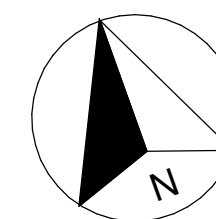

Issue no. i1

ISSUE NO.	DATE	COMMENTS
i1	23/09/22	INFO ISSUE

SITE 101 Sherwood Street Reading RG30 1LE	
PROJECT PROPOSED OUTBUILDING	
DRAWING TITLE EXISTING GA DRAWINGS	
Project number	1858
Date	SEPT 2022
Drawn by	AJ
Checked by	AS
Drawing no.	A010
Scale 1:50 @ A0 0m 1 2 3M	