




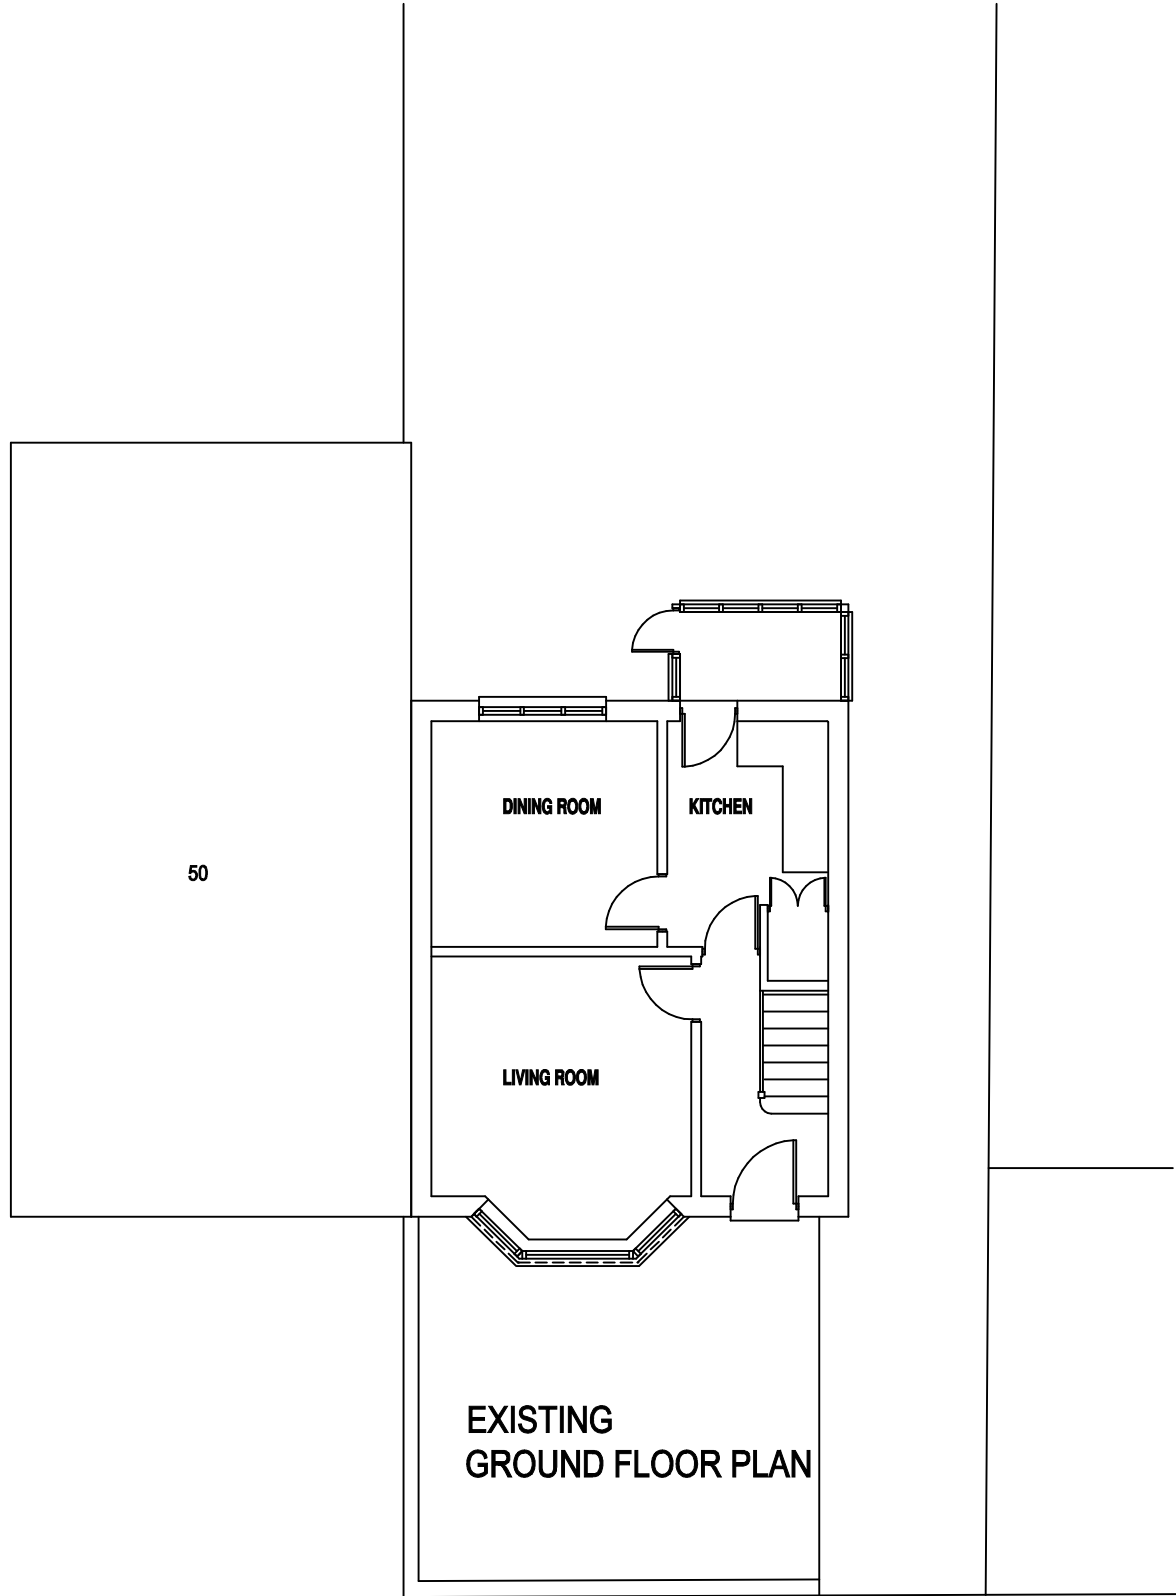

EXISTING
GROUND FLOOR PLAN

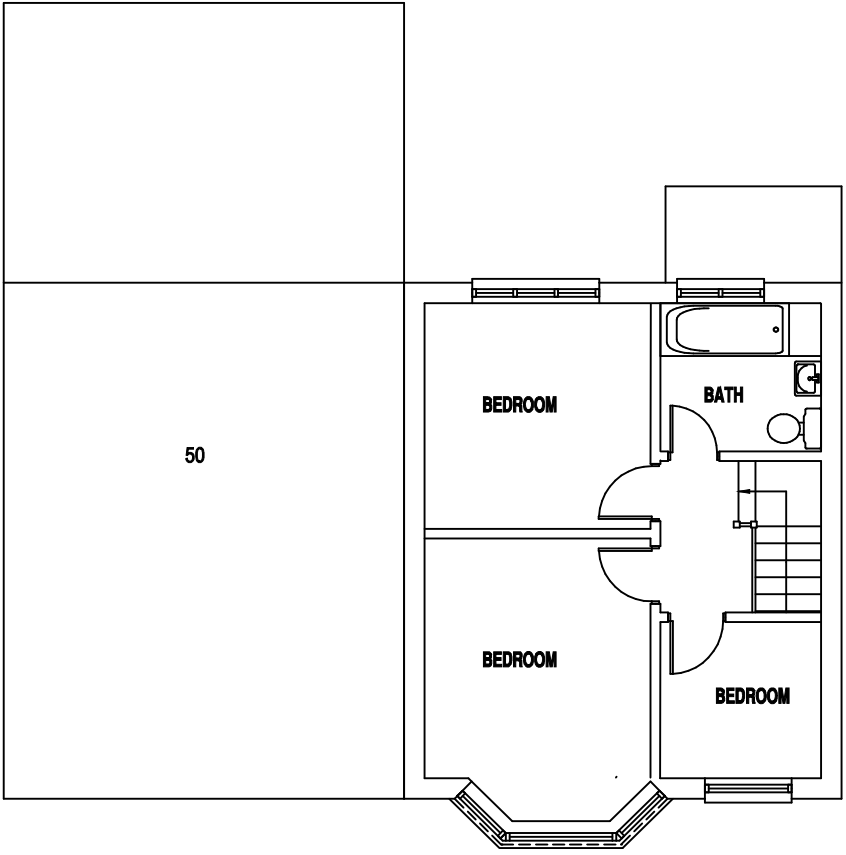

EXISTING
FIRST FLOOR PLAN

 

Job			SINGLE STOREY EXTENSION 48 OSBORNE ROAD READING RG30 2PG		pioneer designs ltd 17 Kingswood Court, Reading RG30 2AU 01183475590 / 07725338742 pioneerdesignsltd@gmail.com
Client			MRS MARYAM ASHRAFI		
Drawing			EXISTING FLOOR PLANS		Date Revisions A 18.05.21 DRAWING UPDATE
Date	AUGUST 2022	Scale	1:100	Dwg. No.	