



EXISTING EAST ELEVATION
SCALE 1 : 100




EXISTING WEST ELEVATION
SCALE 1 : 100



NOTES

© SpaceOffice - THIS DRAWING AND DESIGN REMAINS THE COPYRIGHT AND INTELLECTUAL PROPERTY OF SPACE OFFICE LIMITED (SpaceOffice) AND SHALL NOT BE COPIED IN ANY FORMAT WITHOUT APPROVAL.


THIS DRAWING IS TO BE READ IN CONJUNCTION WITH ALL OTHER DRAWINGS AND DOCUMENTS PROVIDED. THE CONTRACTOR MUST CHECK ALL DIMENSIONS ON SITE BEFORE PLACING ORDERS FOR MATERIALS OR SHOP FABRICATIONS OR COMMENCING WORKS ON SITE. ANY DISCREPANCIES SHOULD BE NOTIFIED BEFORE PROCEEDING.

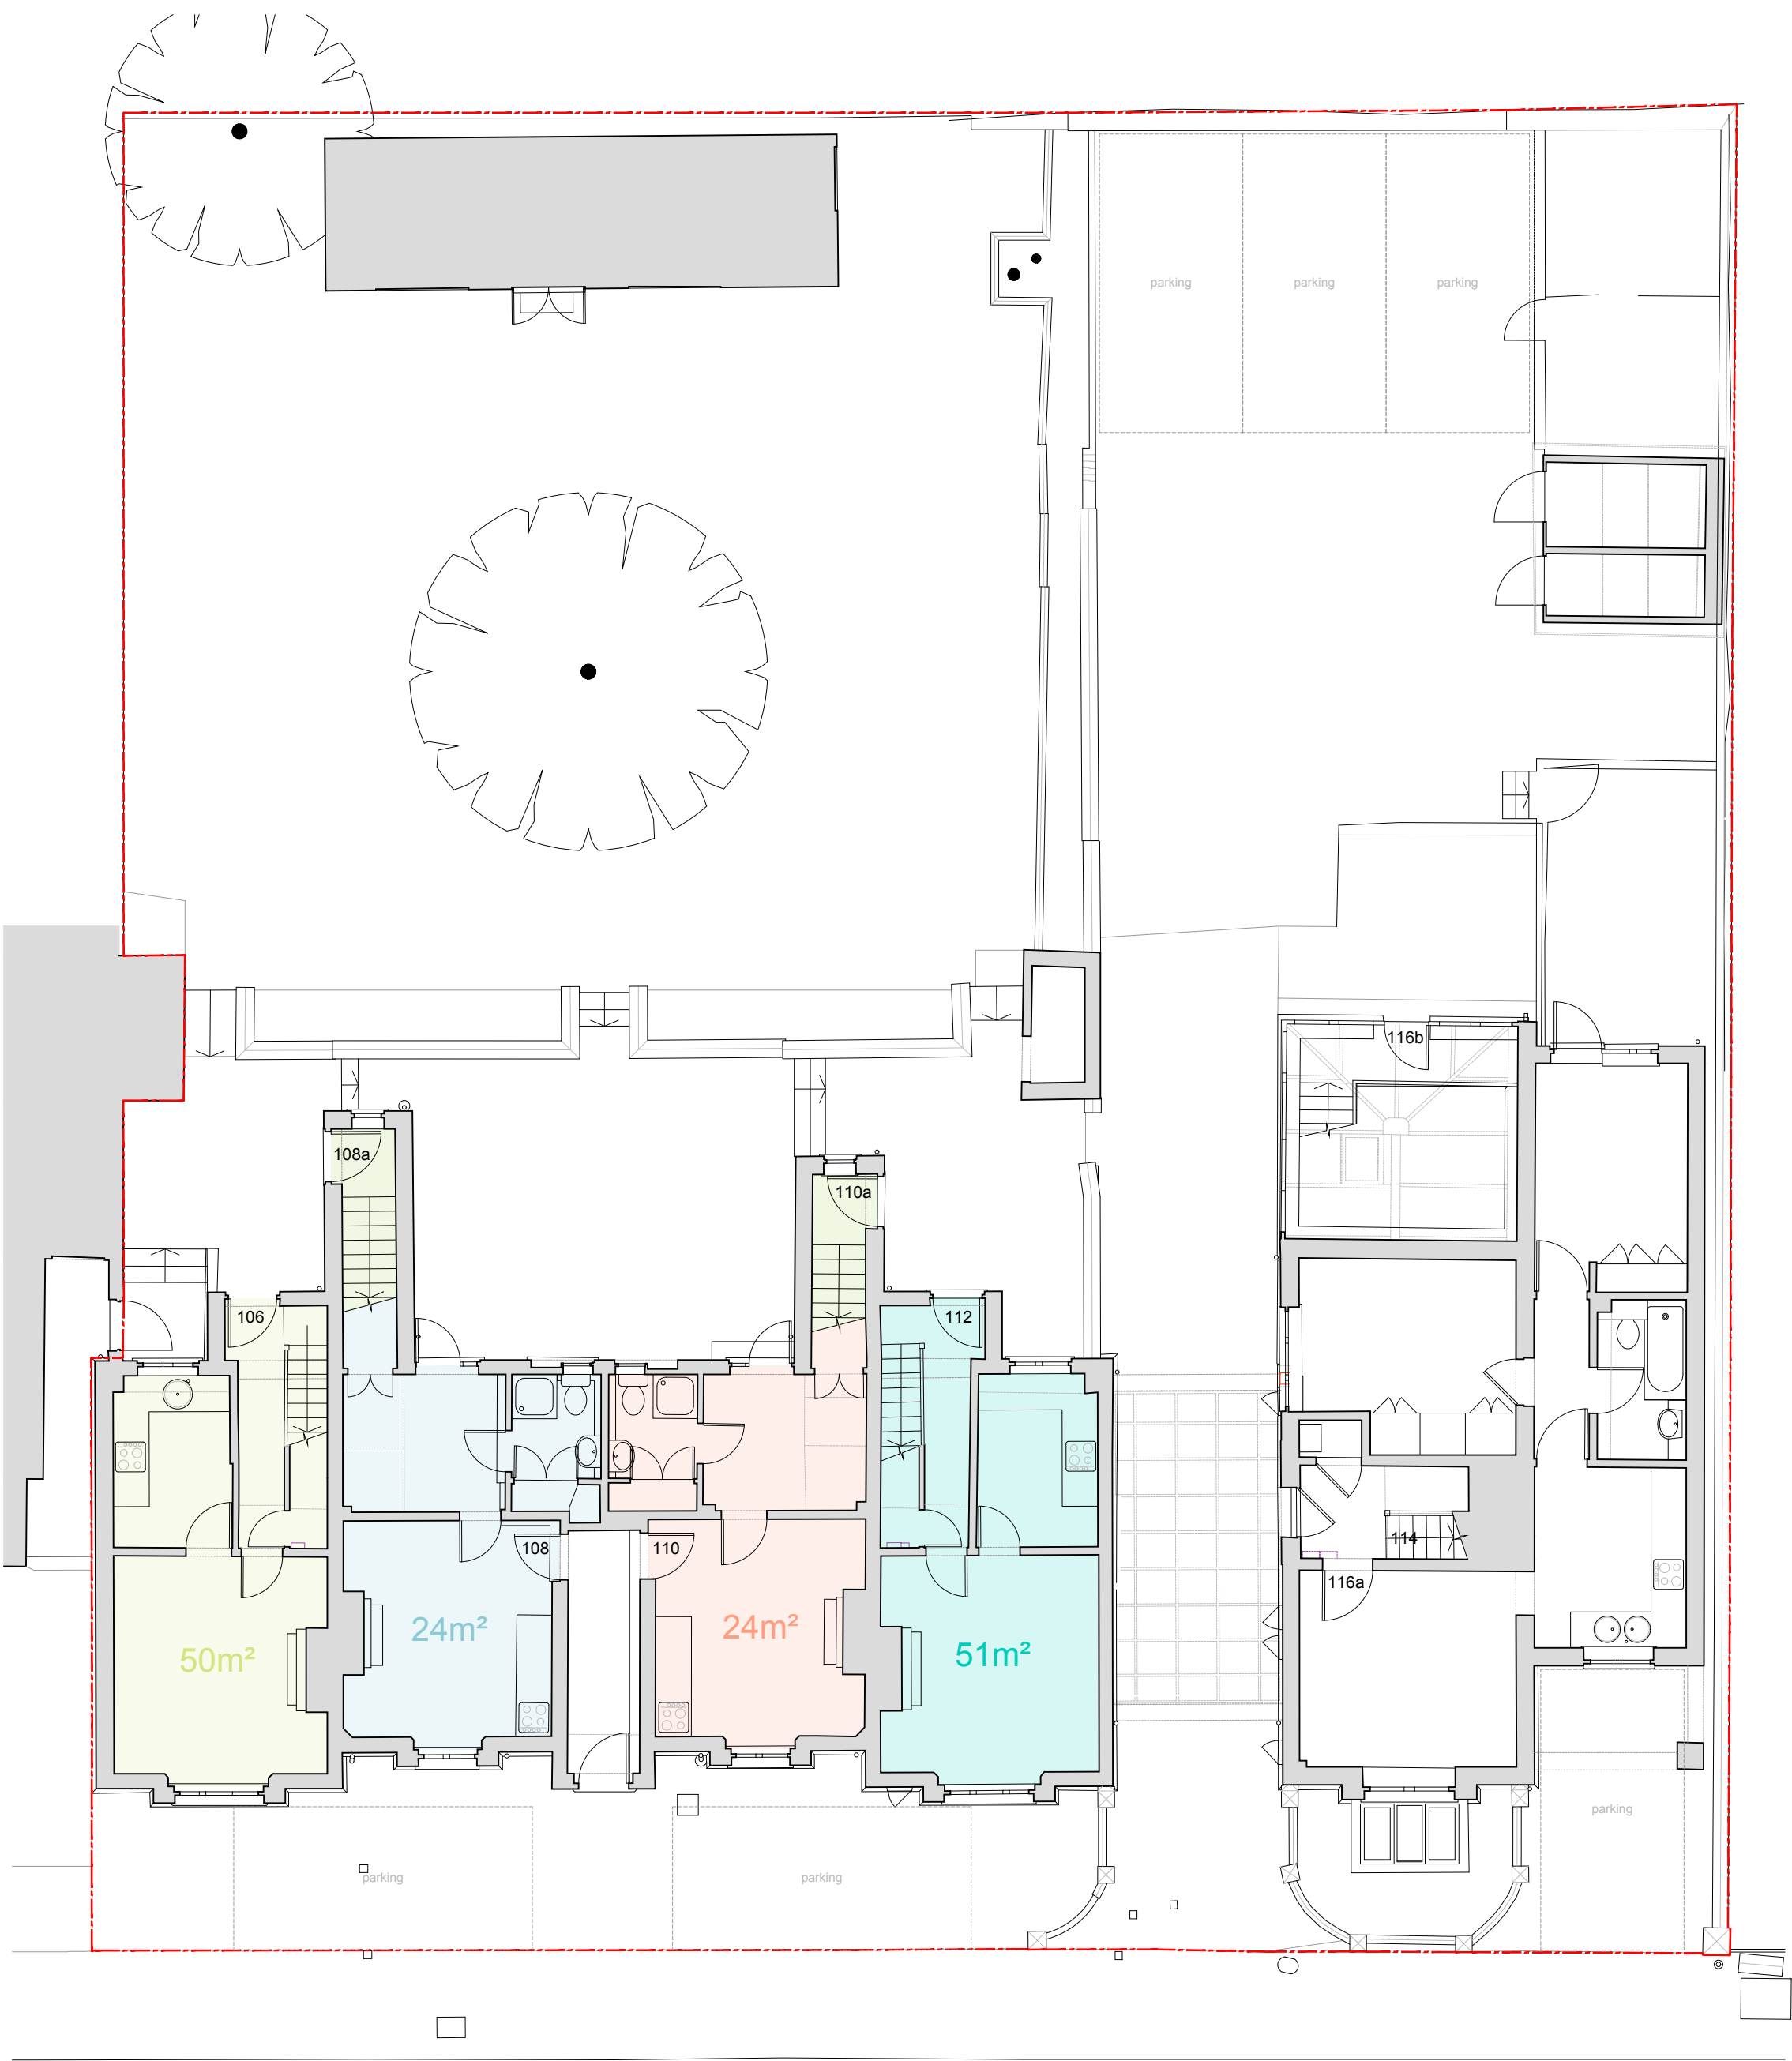

EXISTING GROUND FLOOR & SITE PLAN
SCALE 1 : 100

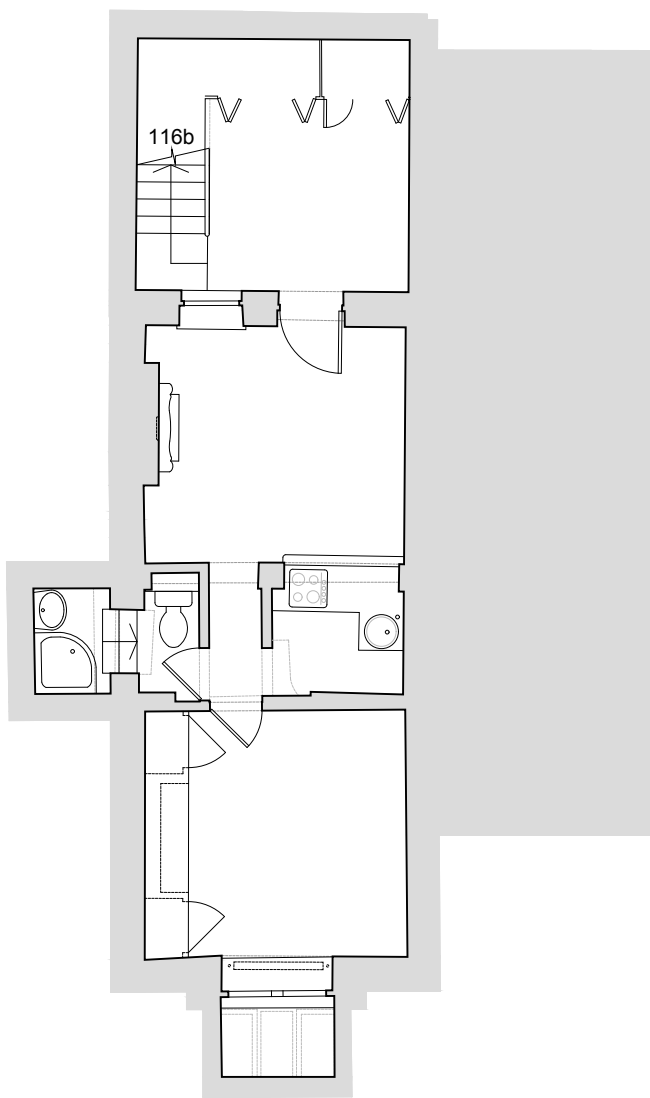 

EXISTING BASEMENT
SCALE 1 : 100

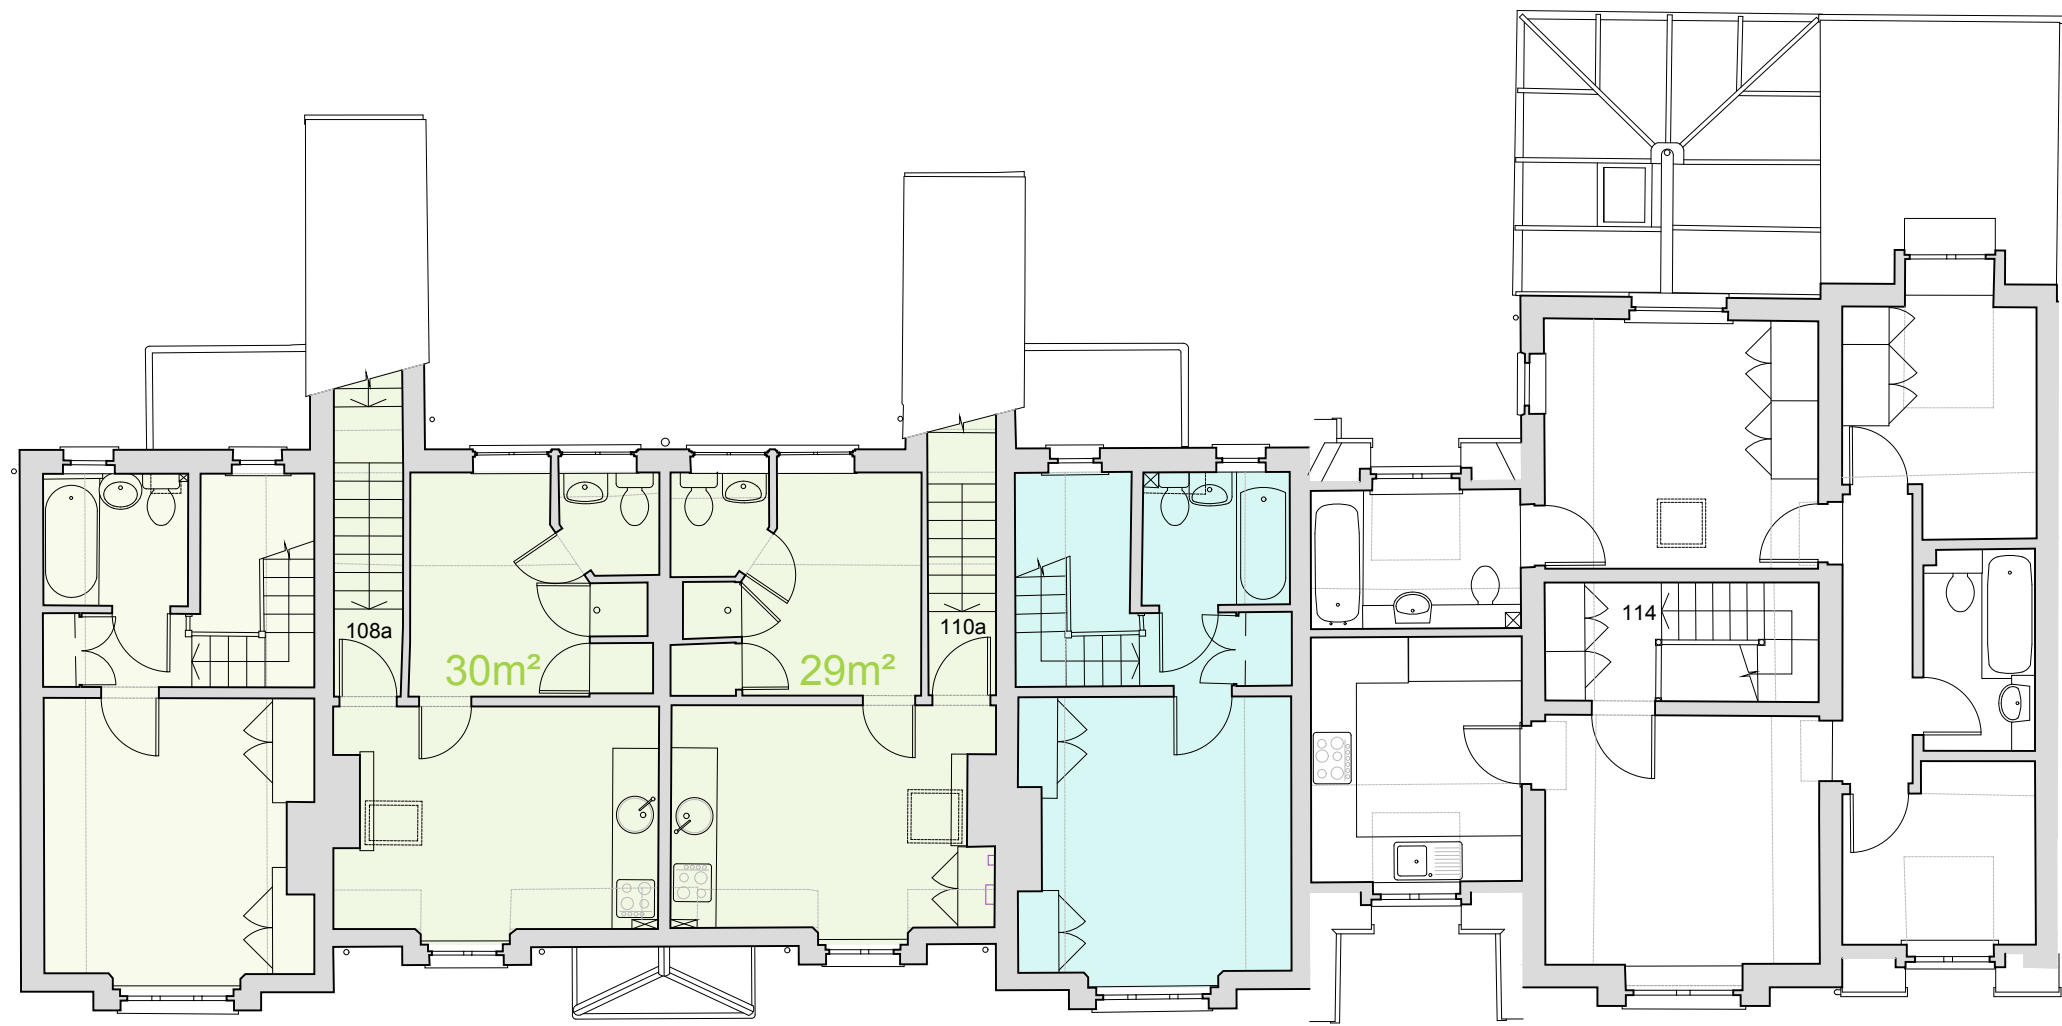

EXISTING FIRST FLOOR
SCALE 1 : 100

Rev B 11.04.22 Existing Basement Plan added. Existing flat numbers added.

SPACE
OFFICE
ARCHITECTURE • PLANNING • BUILDING DESIGN

email: mail@spaceoffice.com mobile: 07974 707832

Client:
PROSPECT DEVELOPMENTS (LONDON) LTD

Project:
SINGLE STOREY REAR EXTENSION
AND INTERNAL ALTERATIONS

Location:
106-116 WESTFIELD ROAD
CAVERSHAM, READING RG4 8HJ

Drawing Title:
EXISTING PLANS & ELEVATIONS

Date:
MAR 2022

Sheet Size:
A1

Drawn:
MC

Drawing No:
P2203-02

Revision:
B