




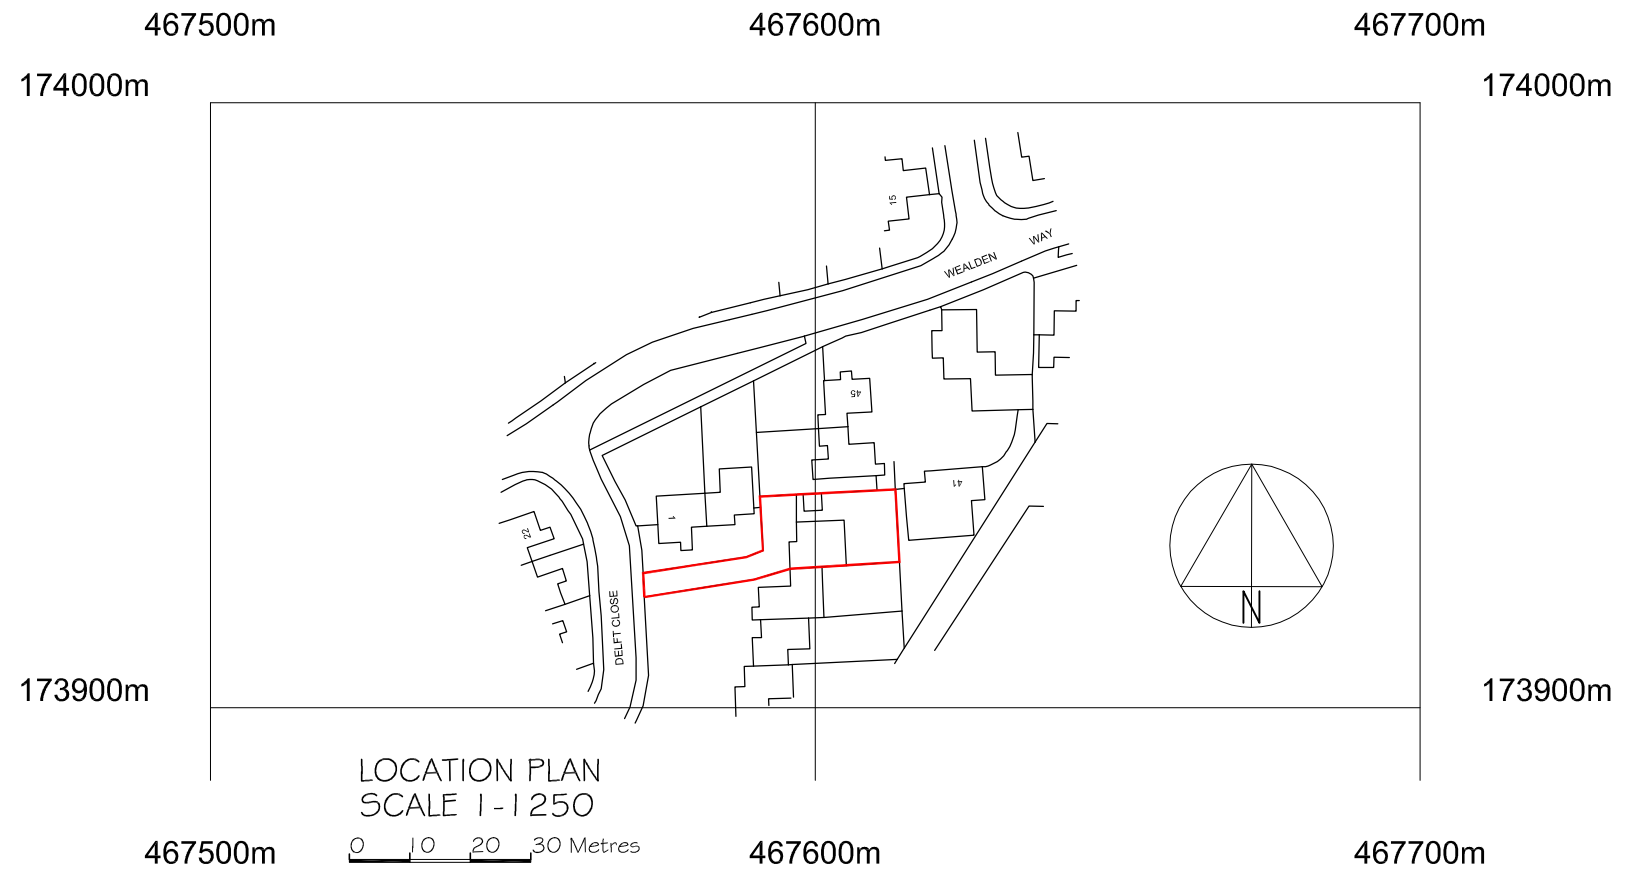

©Crown Copyright and database rights 2022 OS 100019980

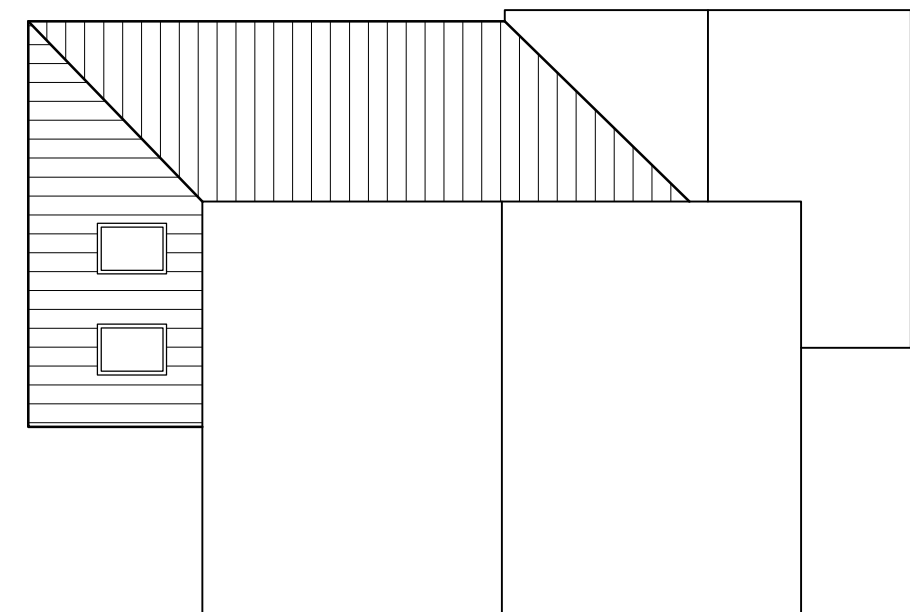

PROPOSED ROOF PLAN

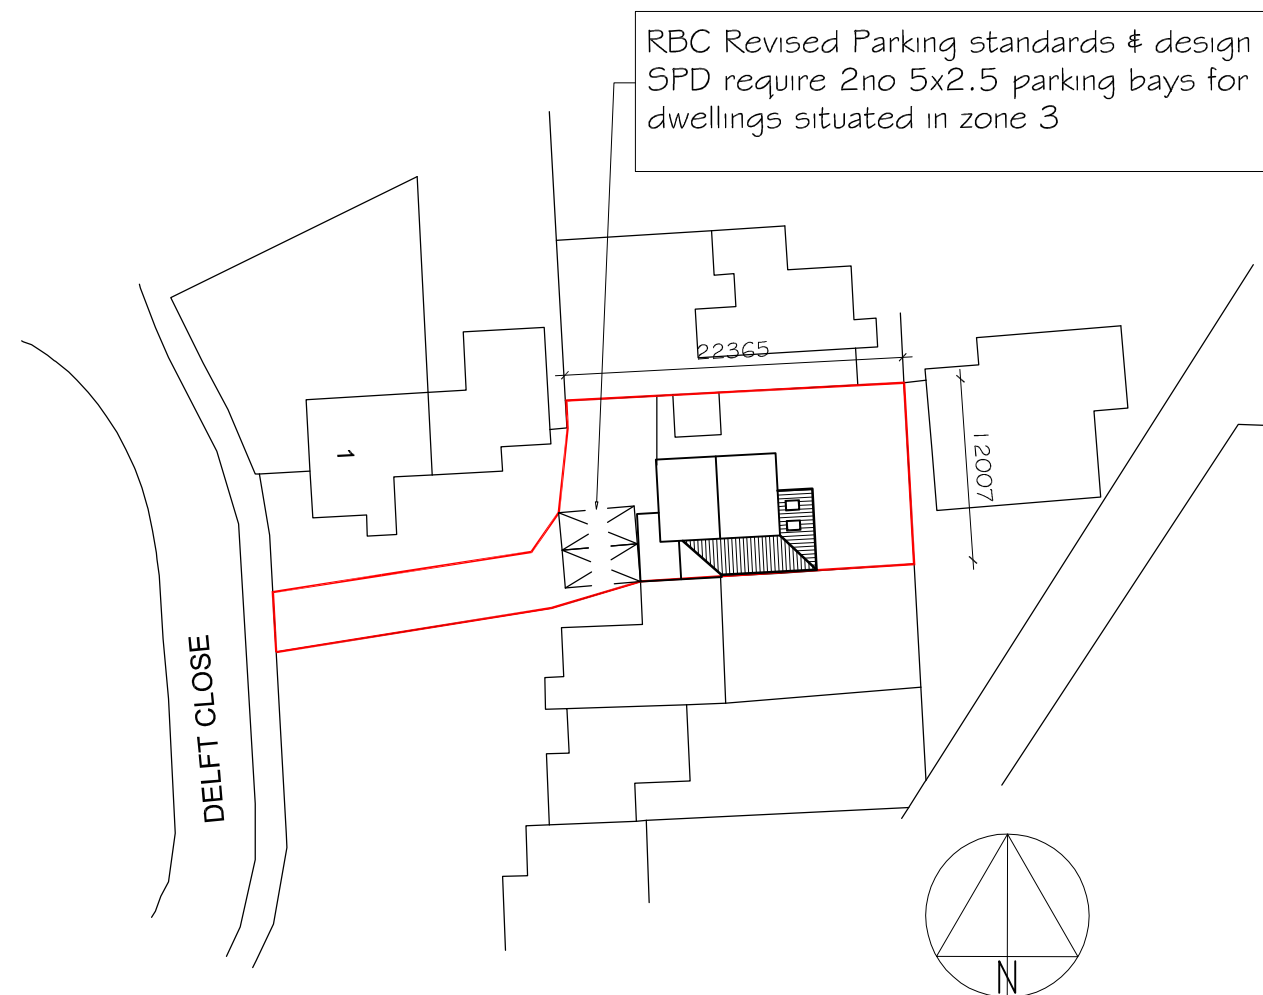

©Crown Copyright and database rights 2022 OS 100019980

DATE	MODIFICATION	ISSUE	TITLE:-	SCALE:-
			EXISTING & PROPOSED PLANS AT 3 DELFT CLOSE, TILEHURST READING, BERKS. RG30 6EU FOR MRS J CONROY	1-100 uos @ A3
				DRAWN BY:- DATE:-
				CVS Designs Ltd MAR 2022
				DRAWING No:- REV:-
				05